




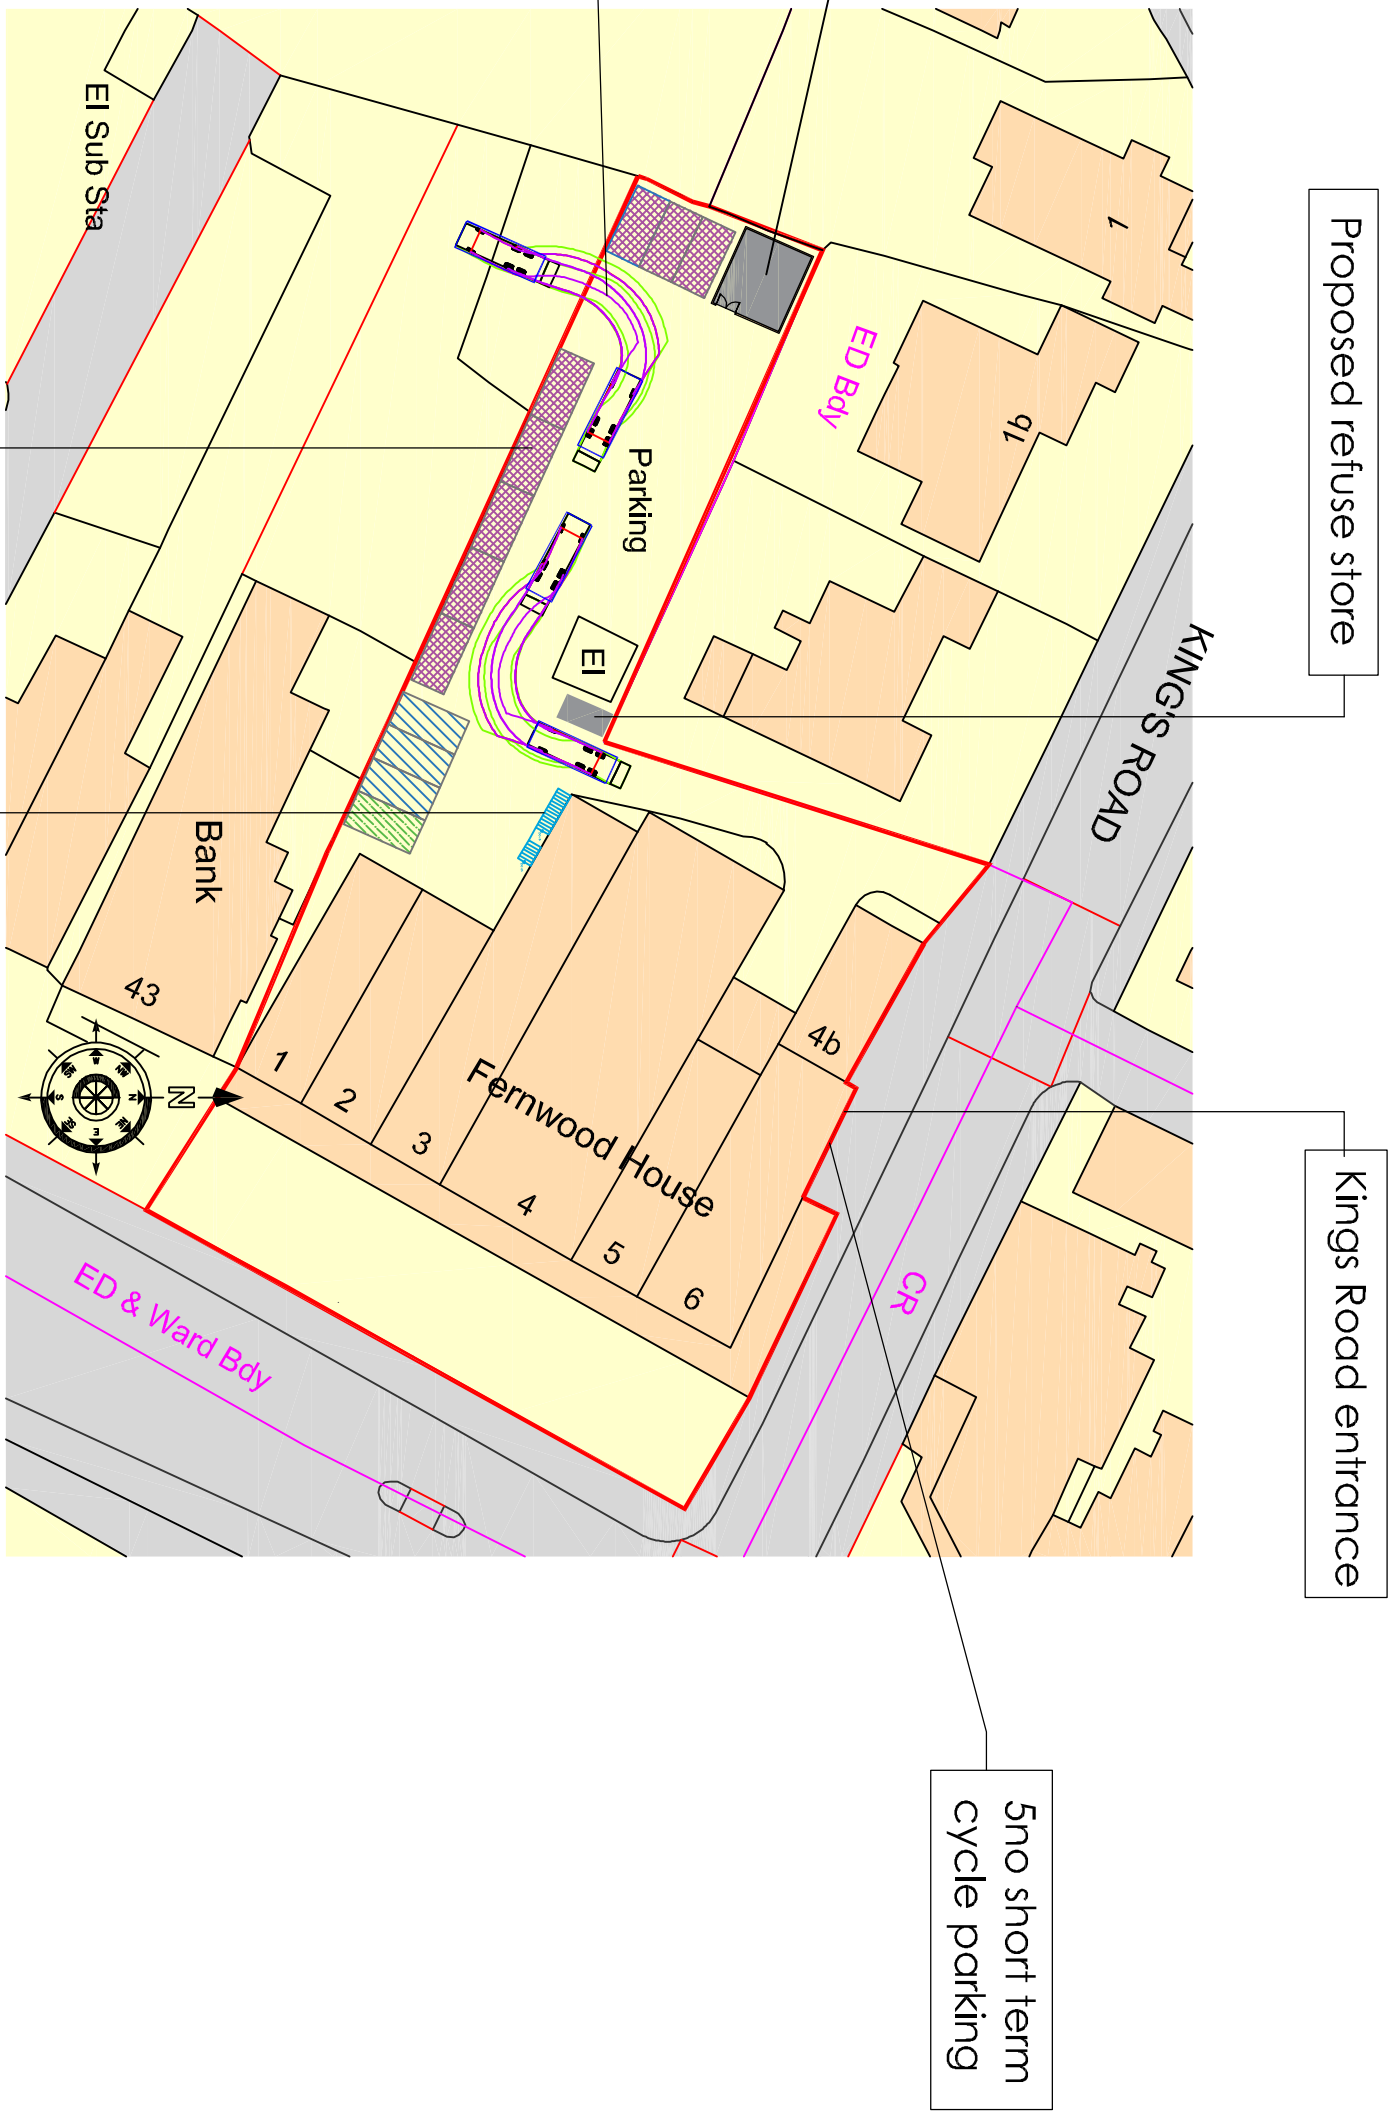


Ordnance Survey, (c) Crown Copyright 2019.
All rights reserved. Licence number 100022432

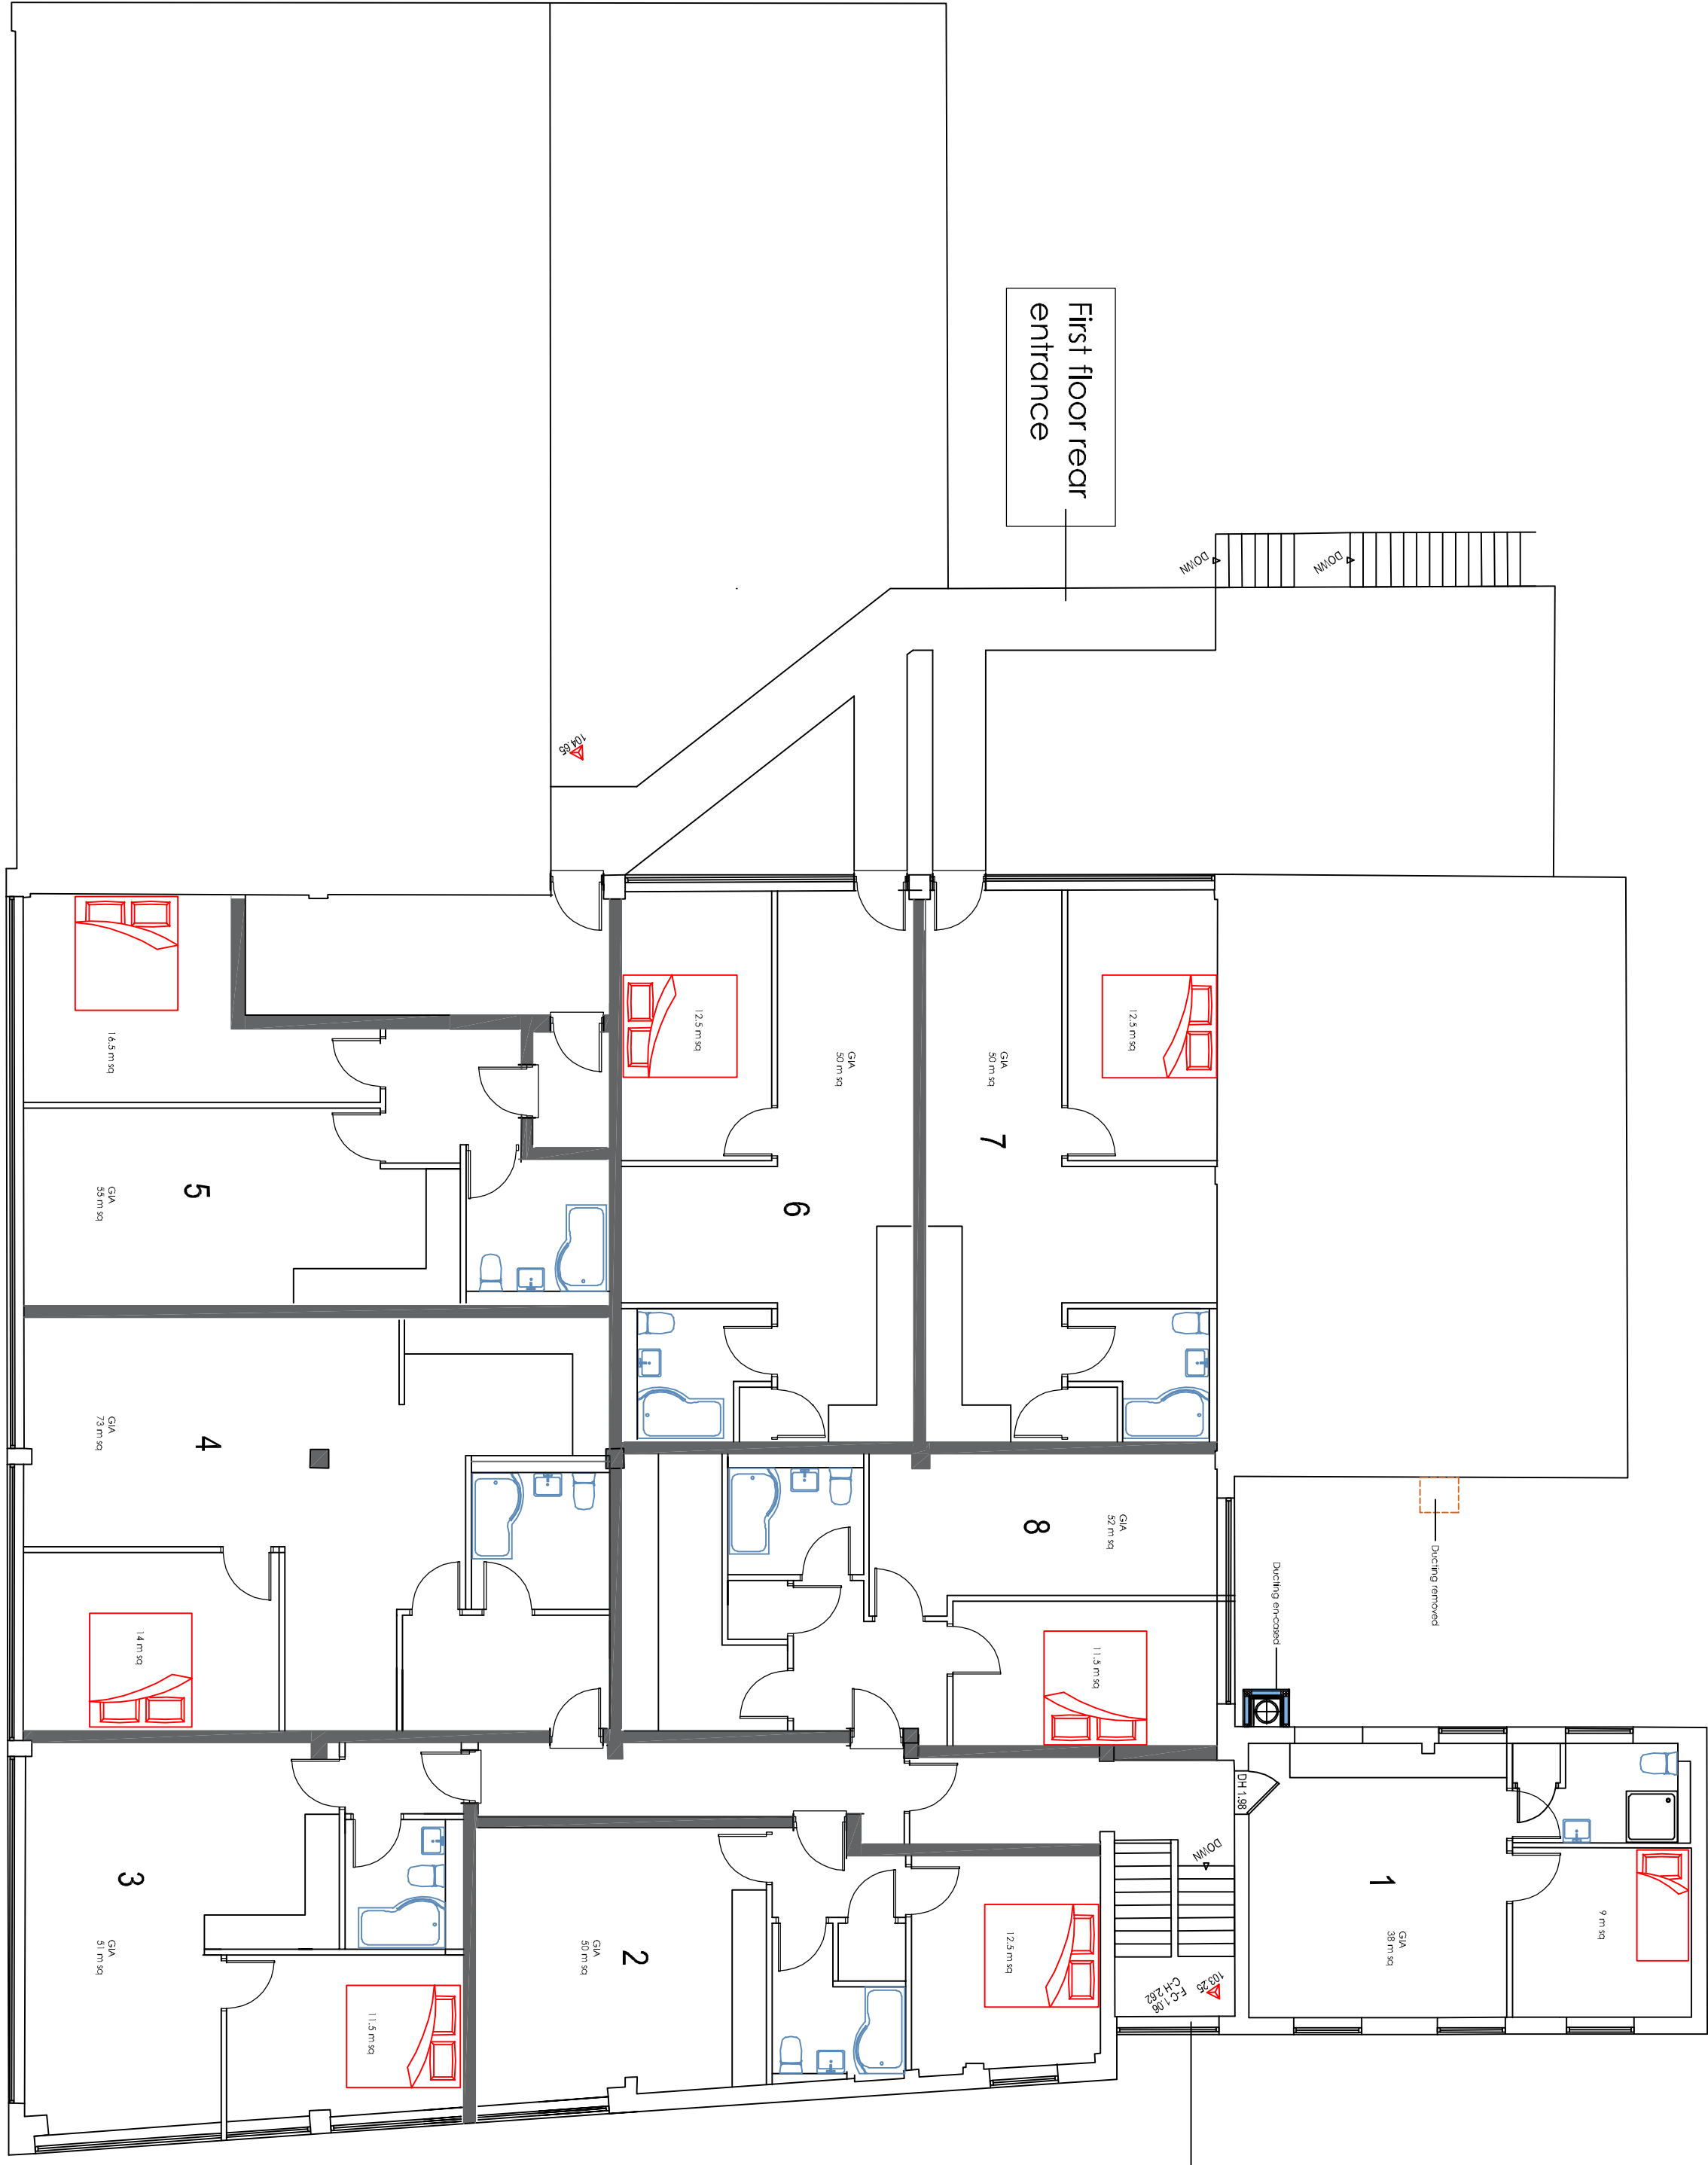

Proposed First Floor Plan

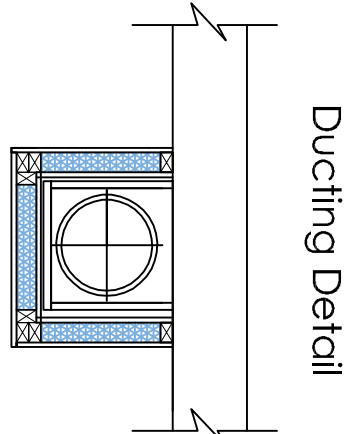

Timber frame inlaid with acoustic insulation
to cover the existing ducting system with open
panels to the top and bottom.
External cladding to match existing on site
cladding to be constructed to support access panels.

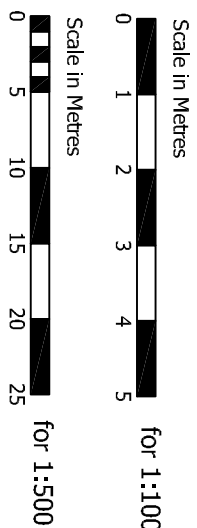

Id:	Revised: red line and cycle stores	Rev: 20	CRP:
Reviser:	Description	Date	Drawn:
Project:			
Ferwood House			
London Rd,			
Waterlooville			
PO7 7HG			
Drawing Title:			
Proposed Floor Plans			
Chris Flint Associates Ltd			
CHARTERED SURVEYORS - PROJECT MANAGERS			
DEVELOPMENT CONSULTANTS			
Drawn By:	Date:	SHEET SIZE:	Approved By:
CF	27/09/19	A1	
Drawn By:	Date:	Revised:	Scale:
CFA	FULL	01	04
PLANNING		1-100	
2 Emerald Close Waterlooville, Hants PO7 8NZ			
tel: 023 92 432484 fax: 023 92 358554			
Email: info@flintassociates.co.uk			