




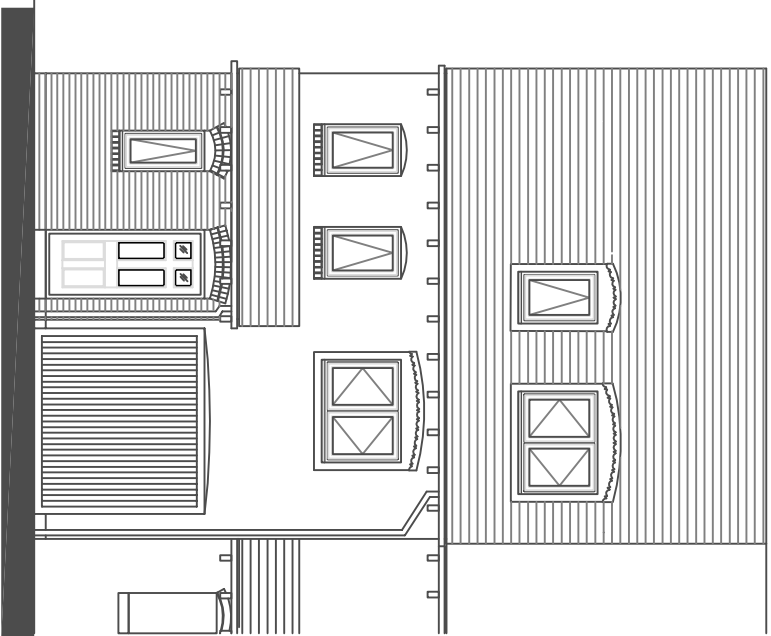


FRONT ELEVATION
SCALE 1:100

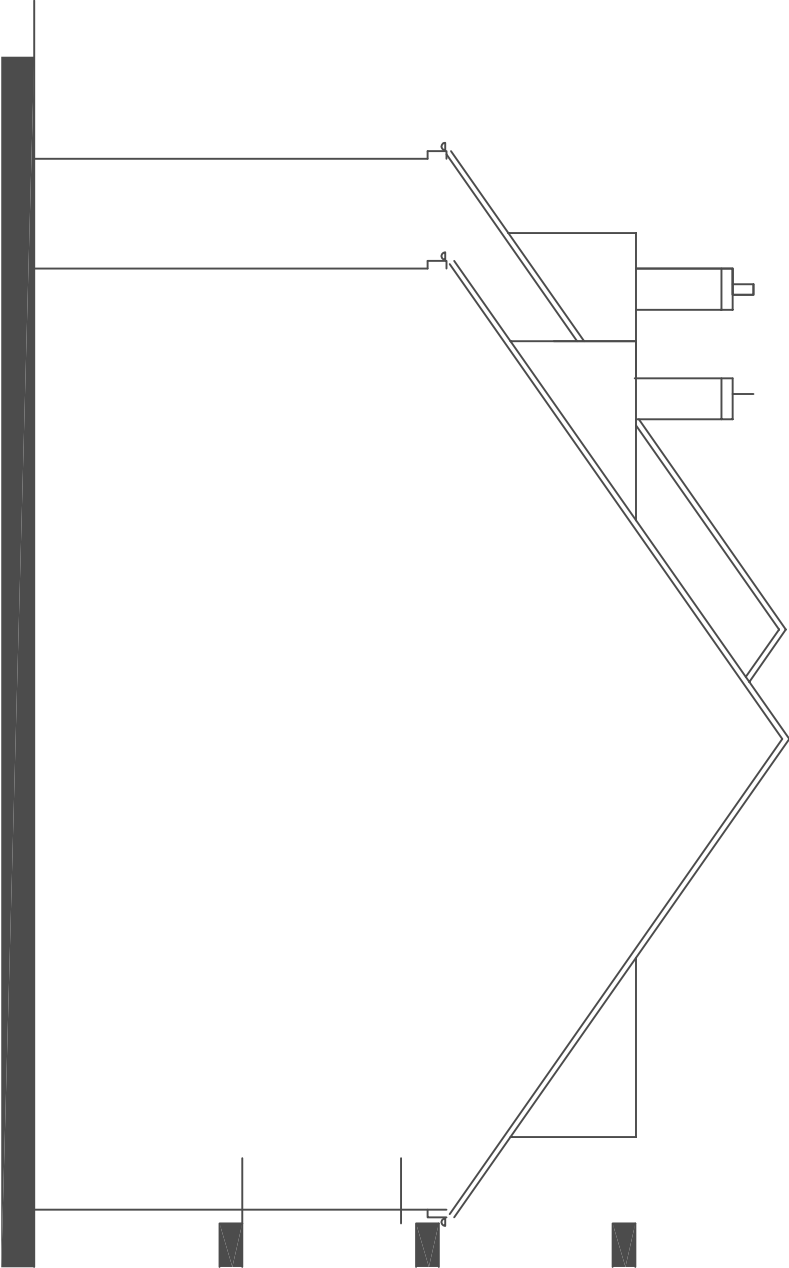

SIDE ELEVATION
SCALE 1:100

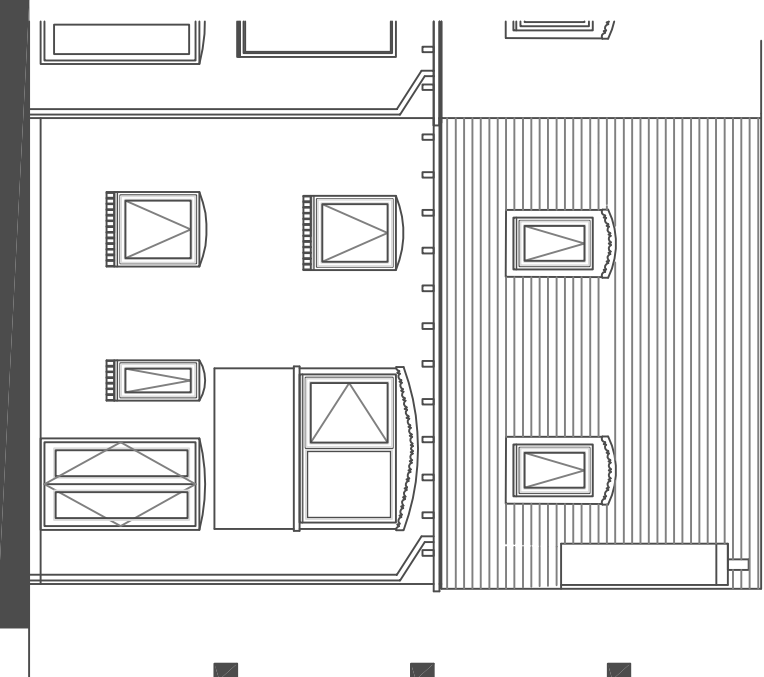

REAR ELEVATION
SCALE 1:100

 

Revisions

-

PURPOSE OF ISSUE PLANNING	PROJECT MR & MRS CHURCHLEY 4 ORANGE ROW, EMSWORTH, PO10	TITLE EXISTING ELEVATIONS			
		Date	Project number	Scale (@ A3)	
		11.11.19	09-19	1:100	
		Drawn by HB	DRAWING NUMBER 09-19-A-DR-104		REV -