

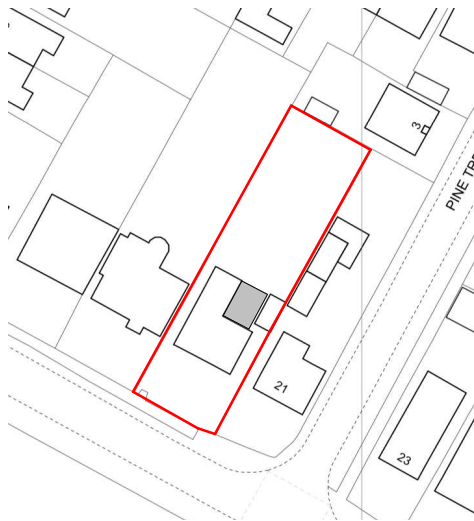
 
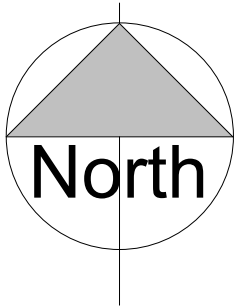


Site Plan - 1:1250

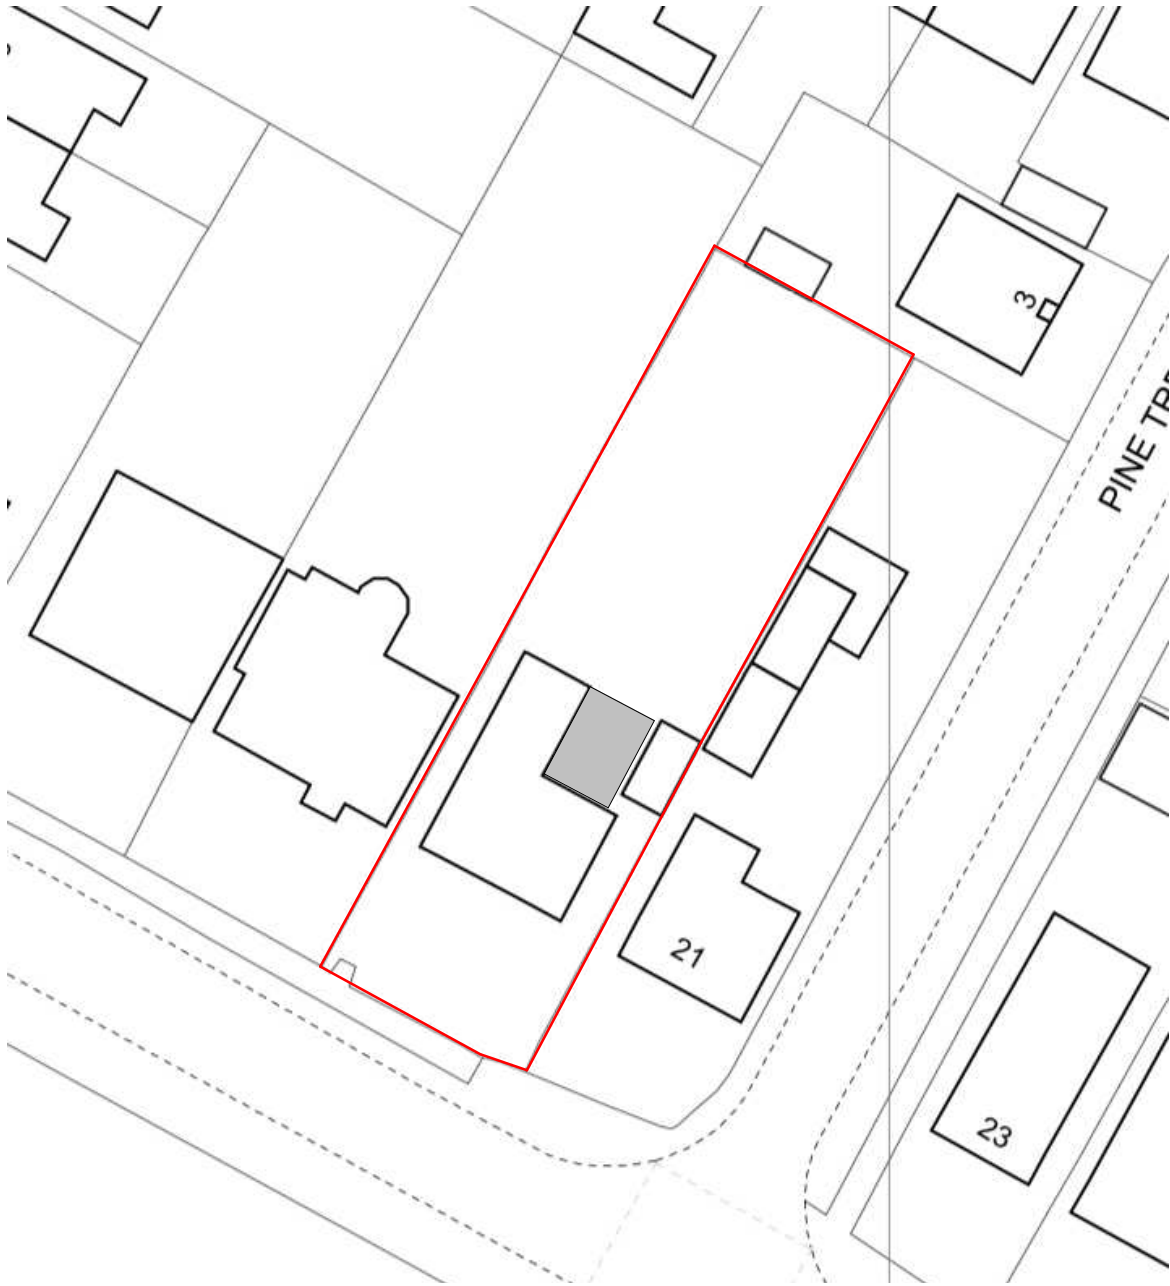

Site Plan - 1:500

 

Revisions

Drawing Number 2020/56

Sheet 1 of 1

Size A3

Scale 1:500, 1:1250

Project

Site Plan
May 2020

Job Title

20 Park Lane
Cowplain
Waterlooville
PO8 8AD

Do Not scale from this drawing except for planning as photocopies will be subject to distortion
Drawings to be read in conjunction with all other Designers and structural engineers contract drawings and specifications:
Any discrepancies must be brought to the attention of the Designer immediatally
The contractor must verify all dimensions by site measurement before ordering materials or manufacturing components
Substitute materials and products to those named will be acceptable if proven to be of equal or higher performance and not in conflict with other elements

M.J.Humphrey
Ltd



RICS



chartered association
of building engineers

Mel Humphrey MRICS, MBEng
39 Northease Drive
Hove
East Sussex
BN3 8PQ

Adam Humphrey
230 Dominion Road
Worthing
West Sussex
BN14 8JL

Mel@mjhumphrey.co.uk
07701055182

Adam@mjhumphrey.co.uk
07812419142