


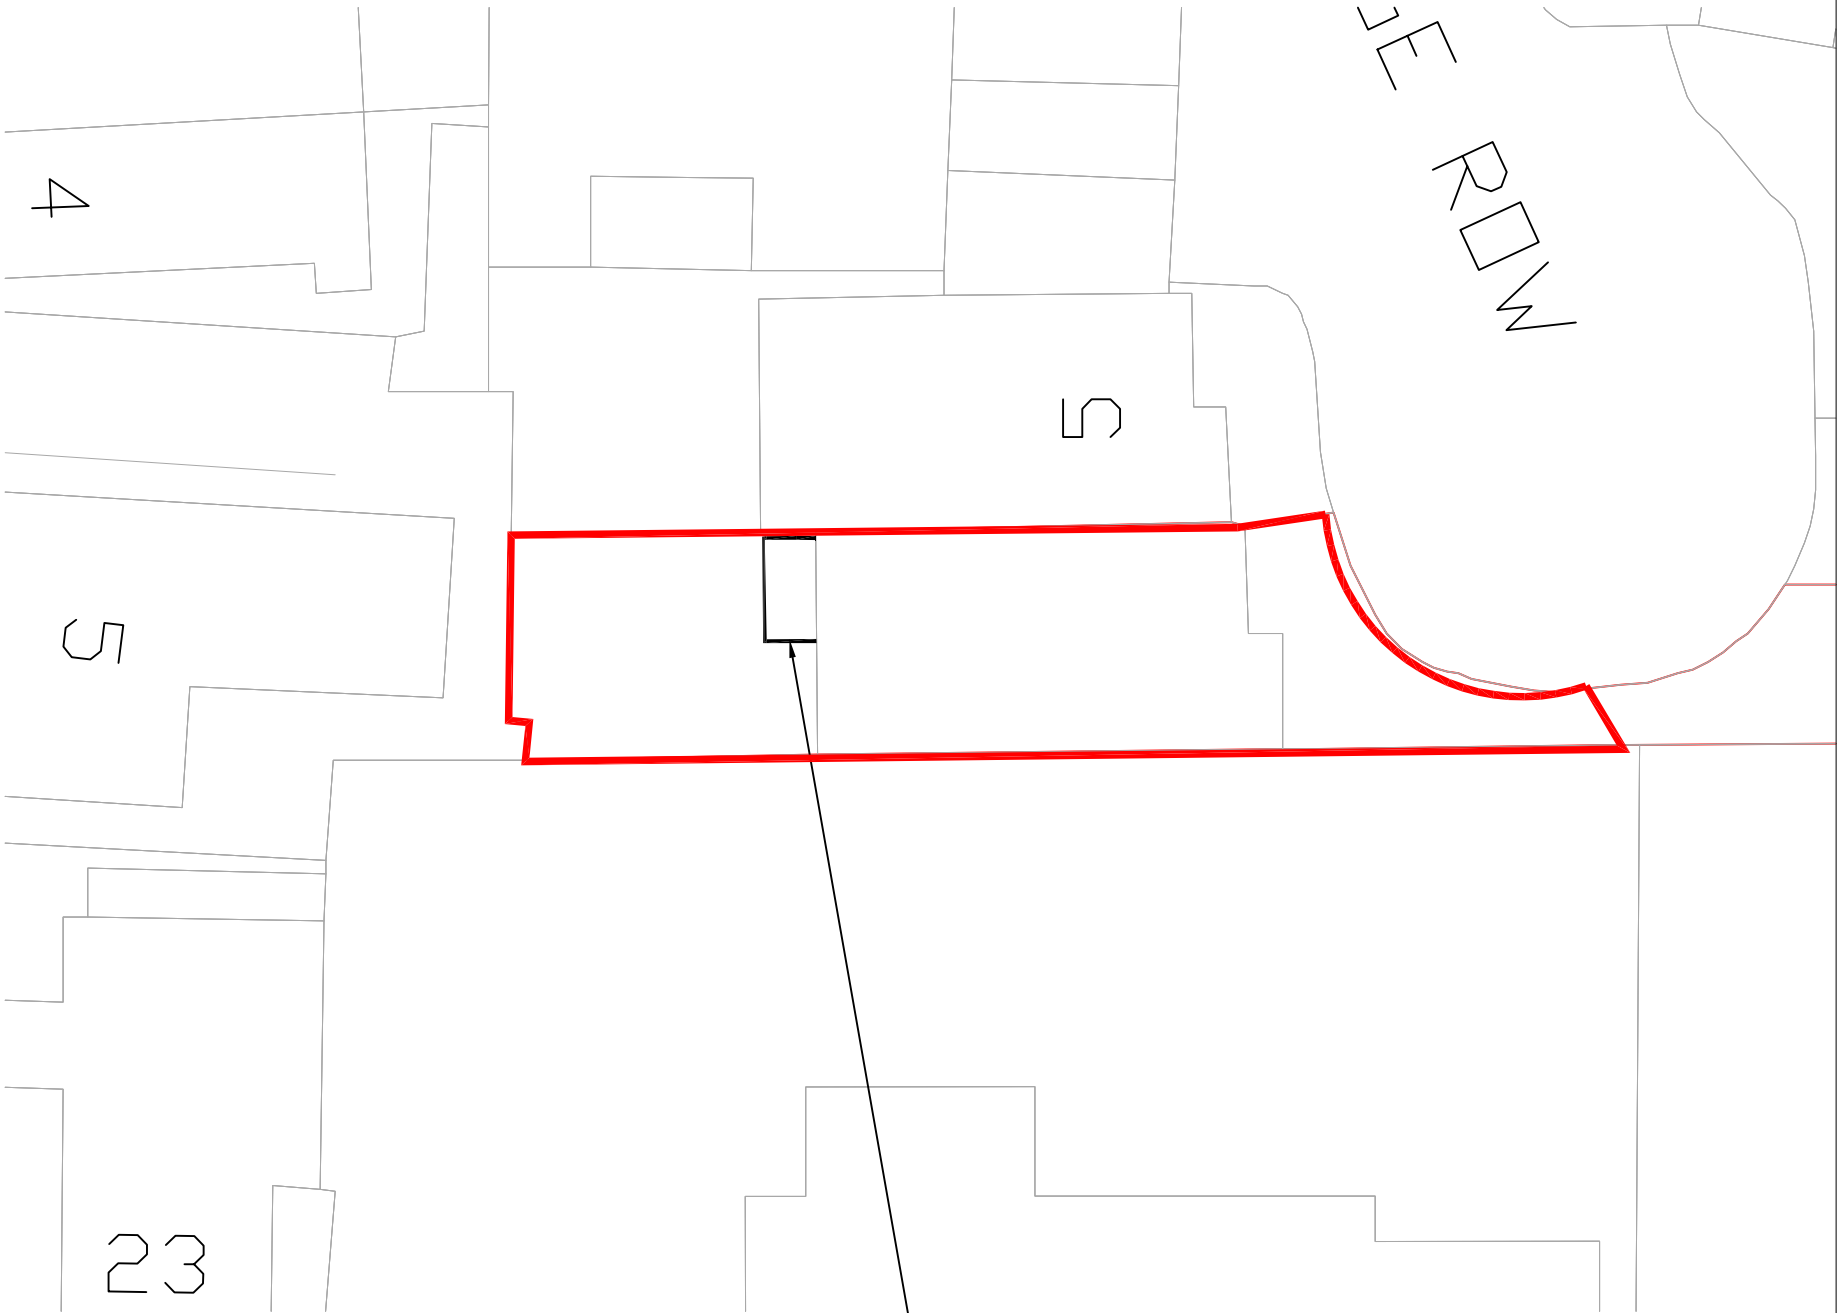

PROPOSED SITE PLAN
SCALE 1:200

Revisions

-

-

PURPOSE OF ISSUE PLANNING	PROJECT MR & MRS CHURCHLEY 4 ORANGE ROW, EMSWORTH, PO10	TITLE PROPOSED SITE PLAN			
		Date 11.11.19	Project number 09-19	Scale (@ A3) 1:200	
		Drawn by HB	DRAWING NUMBER 09-19-A-DR-100		REV -