


PROPOSED REAR EXTENSION AND LOFT CONVERSION

2 ASHWOOD CLOSE, BEDHAMPTON, PO9 3QT

1 2 3 4 5 6 7 Scale 1:100



FRONT ELEVATION

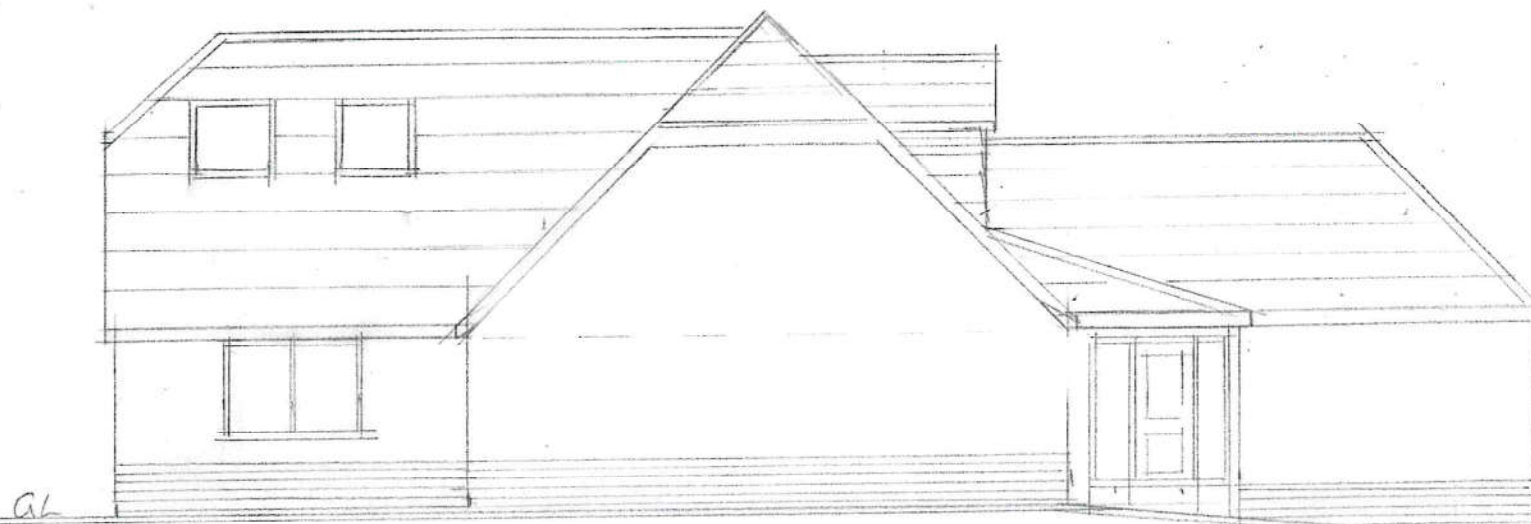

SIDE ELEVATION



SIDE ELEVATION



REAR ELEVATION