



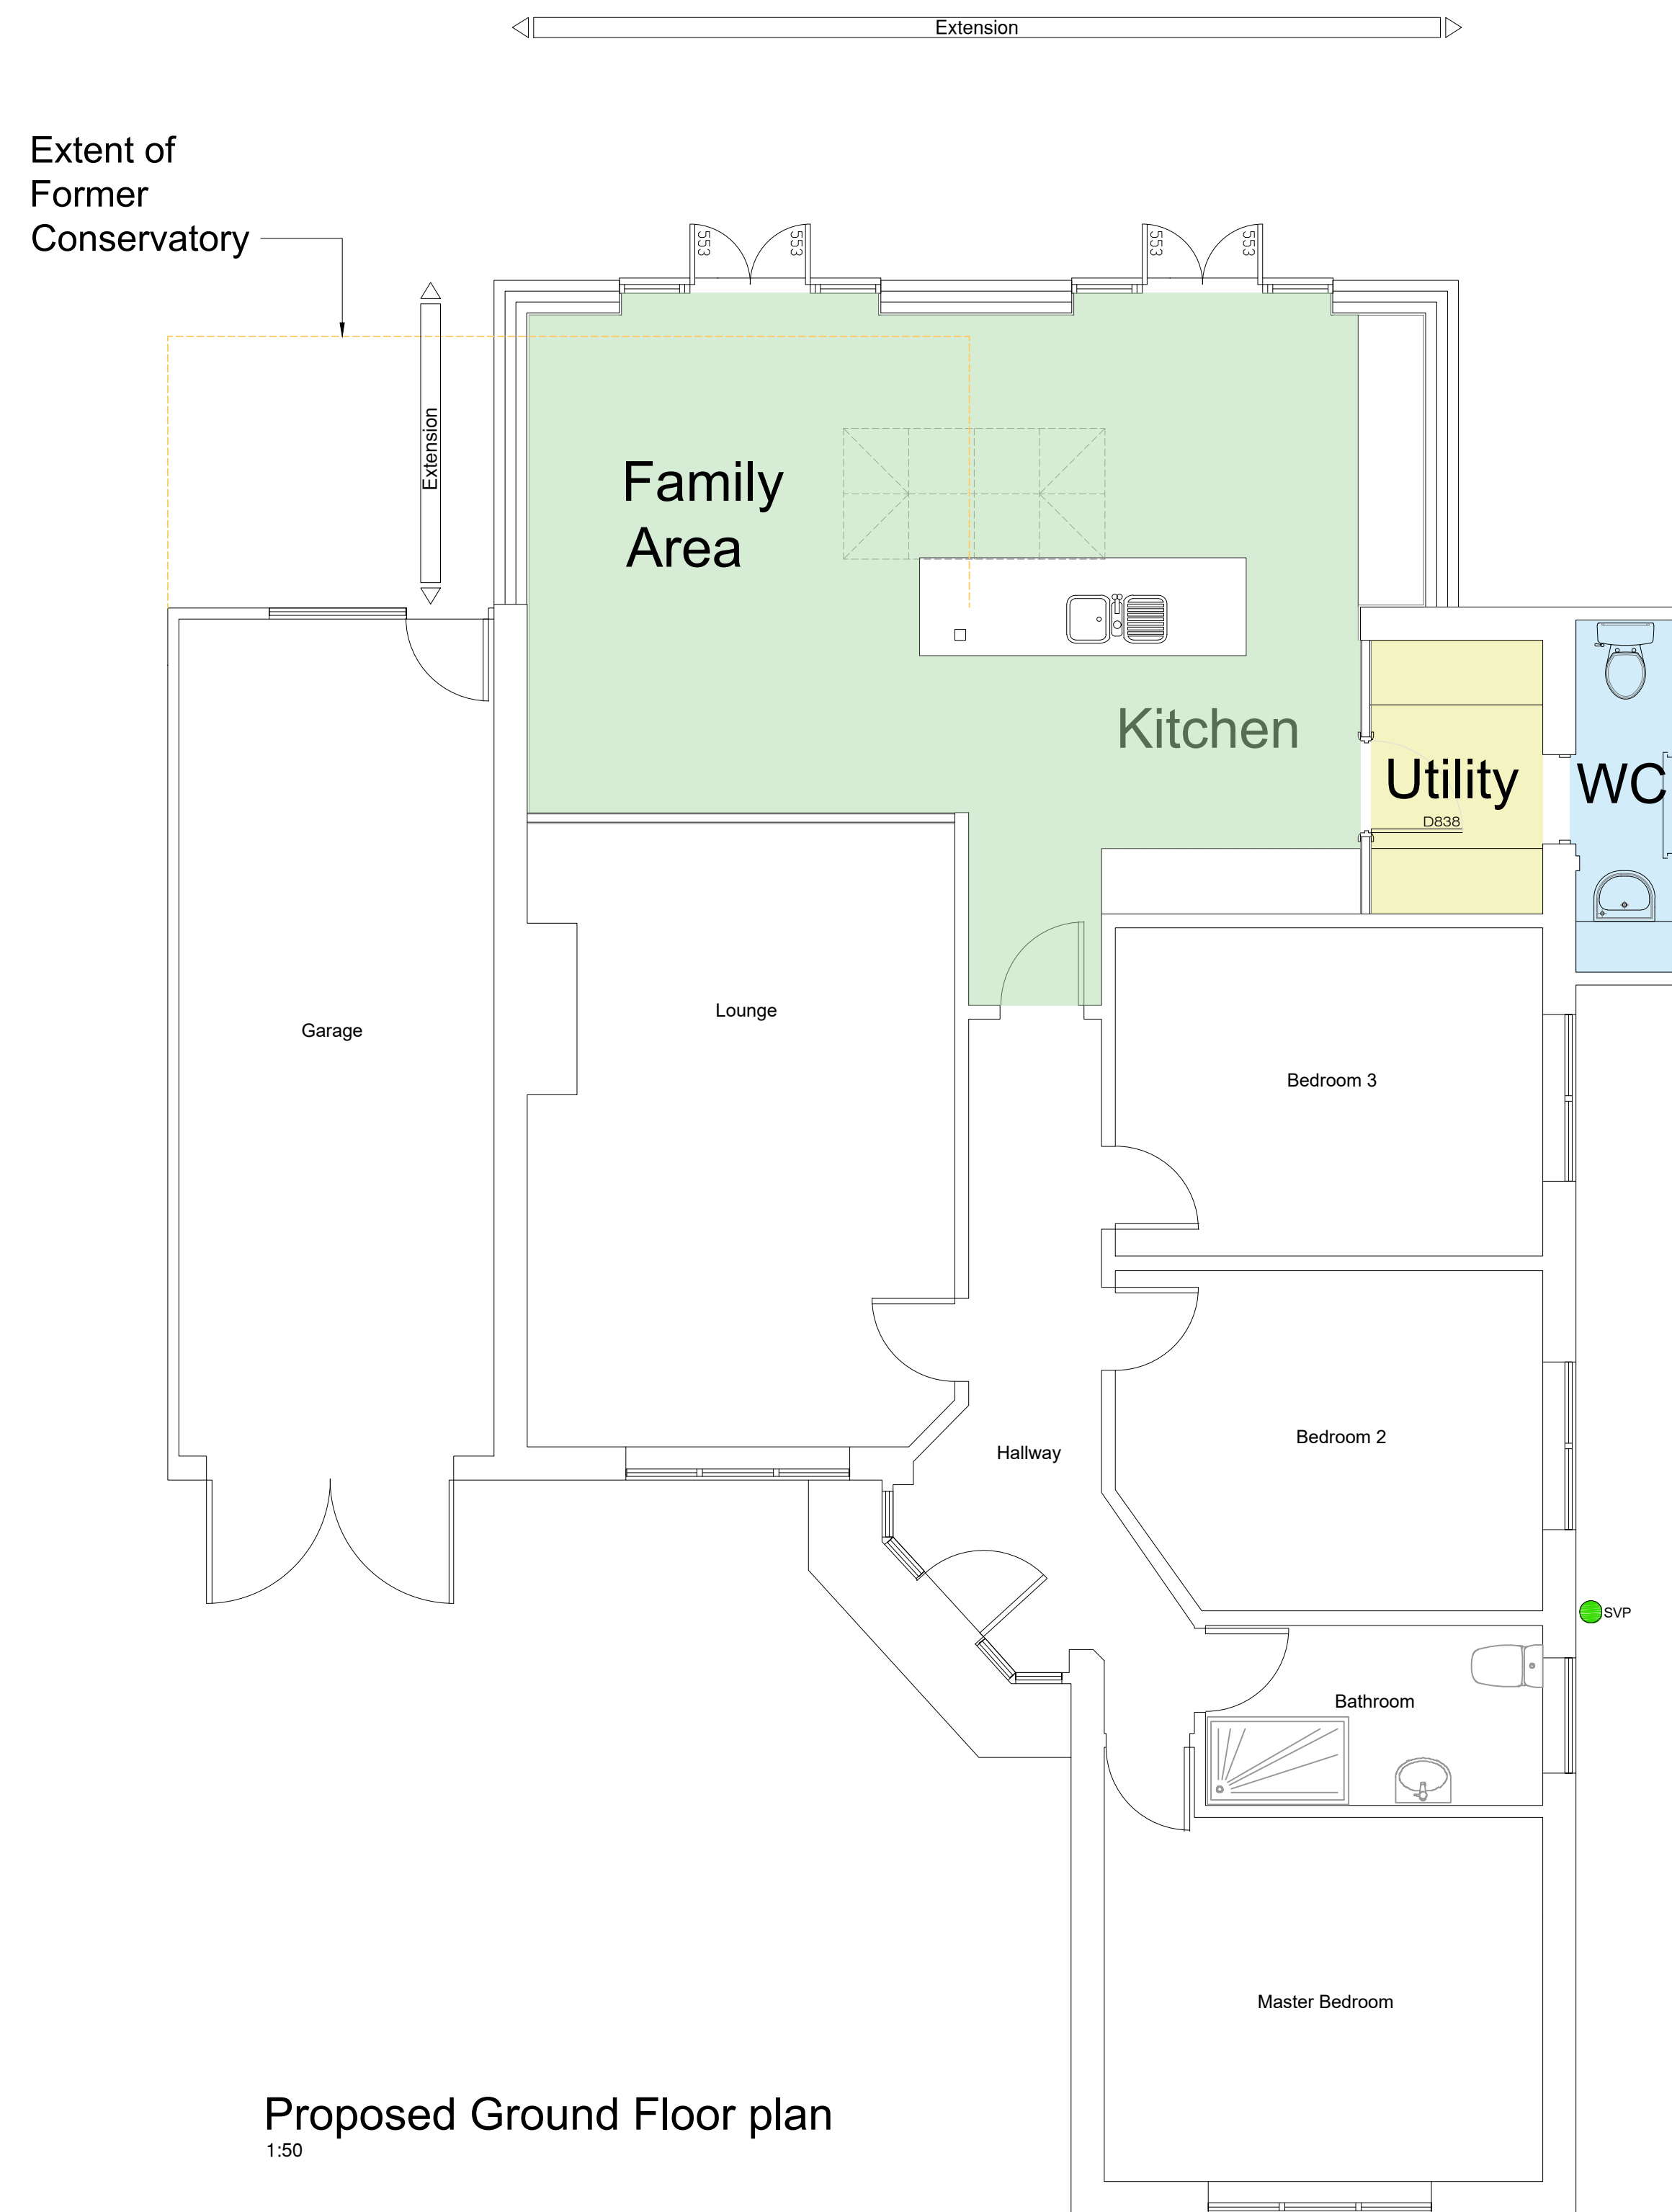

M 1:100 0 1 2 3 4 5
M 1:50 0 0.5 1.0 1.5 2.0 2.5

Solent Design Ltd
5 The old Railway
Spring Garden Lane
Gosport
PO12 1FQ
tel: 02392 580745 mob: 07771 355742 e-mail: info@solentplans.com

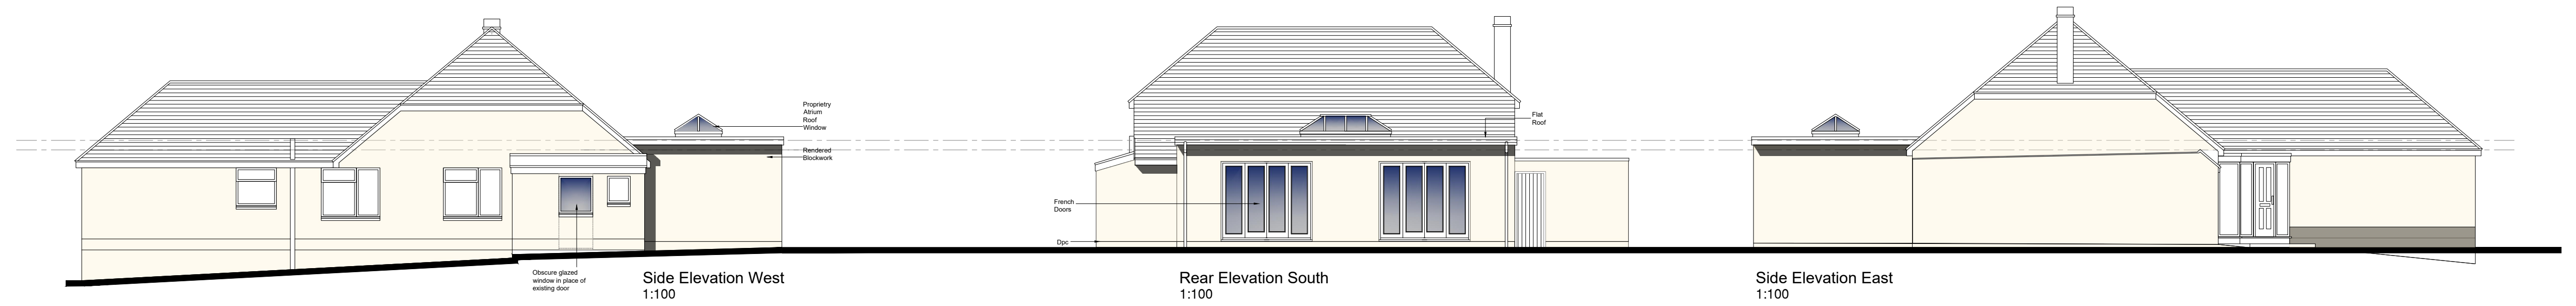

PROJECT DESCRIPTION:
Single Storey Rear Extension
DRAWING TITLE:
Floor Plan Options

ADDRESS:
7 Chestnut Ave
PO9 3QR
CLIENT:
Mr & Mrs Russell

FIRST DRAWN:
August 2020

DRAWING No.
SD-2058-02 A
drawing status: Issued For Planning
SCALE:
1:50
1:100
1:1250
GIA=83.9m²

