




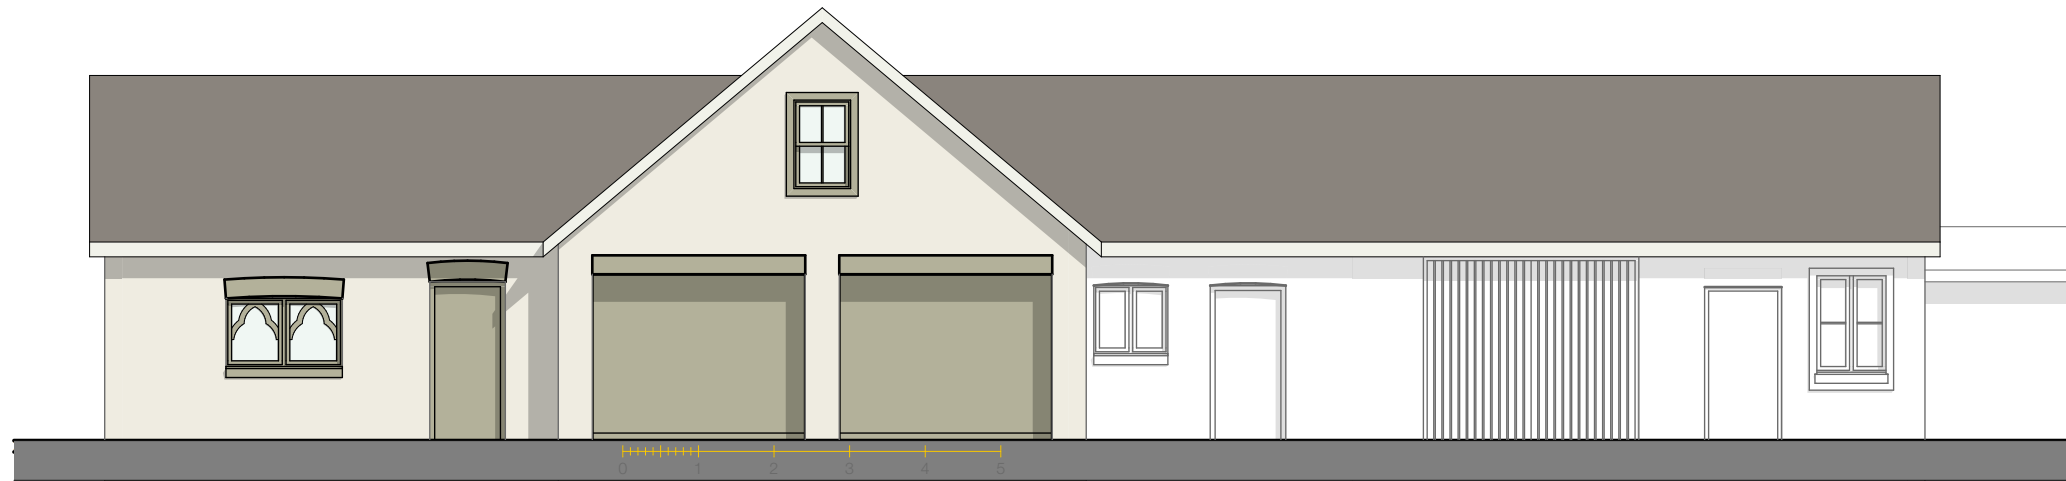

E-04 Proposed East Elevation 1:100

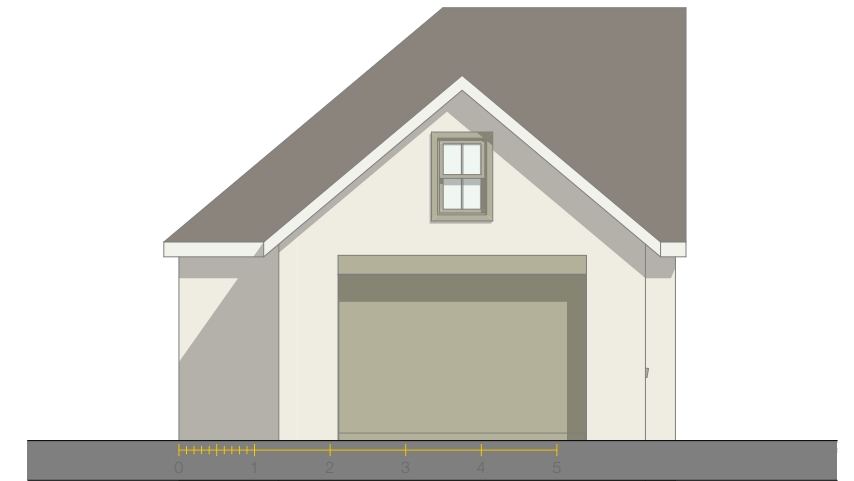


E-01 Proposed South Elevation 1:100

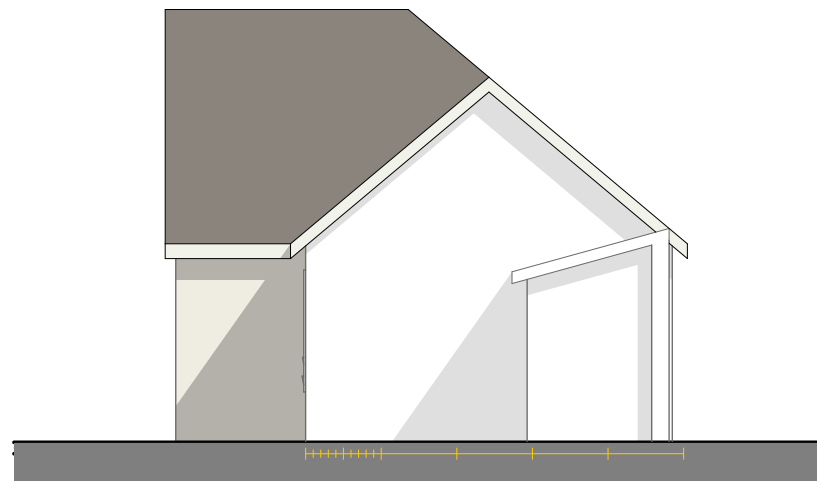

E-03 Proposed North Elevation 1:100



E-02 Proposed West Elevation 1:100

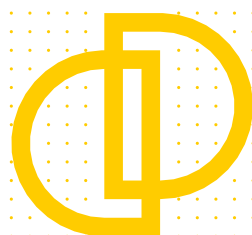

**Downland
Design Ltd.**

Issue Date

Date printed

15/05/2020

For:

Mr Chris Molloy

Proposed Garage
Alterations
Salterns House
Hayling
PO11 9PL

Proposed
Elevations

Scale @ A3

1:100

Drawing:

Proposed Elevations
Extension Coloured

Drawing Number

project	number	rev
1928 - 03.2		

1928 - 03.2