


The drawing is issued on the condition that it is not copied, reproduced, retained or disclosed to any unauthorised person, either wholly or in part without the written consent from the Owner. DO NOT scale from this drawing. No responsibility for errors during photographic reproduction or printing. Any discrepancy's are to be reported to the engineer immediately.

GENERAL NOTES


Proposed Materials:

- Walls - Brickwork to match existing
- Roof - Flat roofing system to clients specifications
- Windows/Bi Folds - UPVC or Aluminum to clients specification


2 No. Rooflights

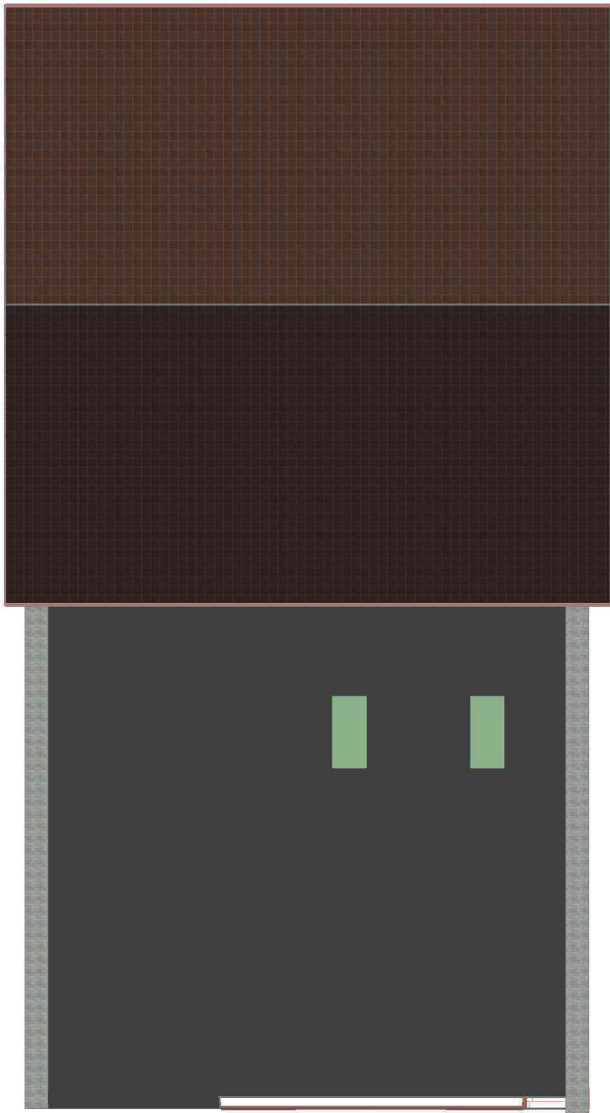


PROPOSED WORKS ROOF PLAN
SCALE 1:50 @ A1

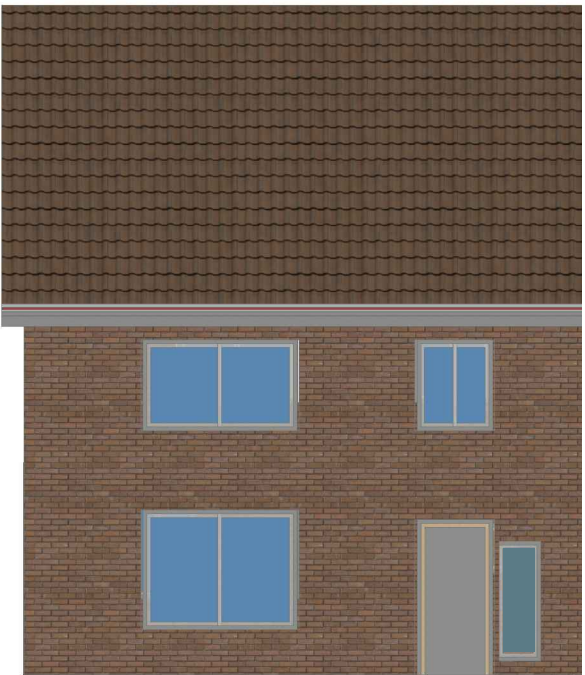


PROPOSED FRONT ELEVATION
(SOUTHERLY)
SCALE 1:50 @ A1

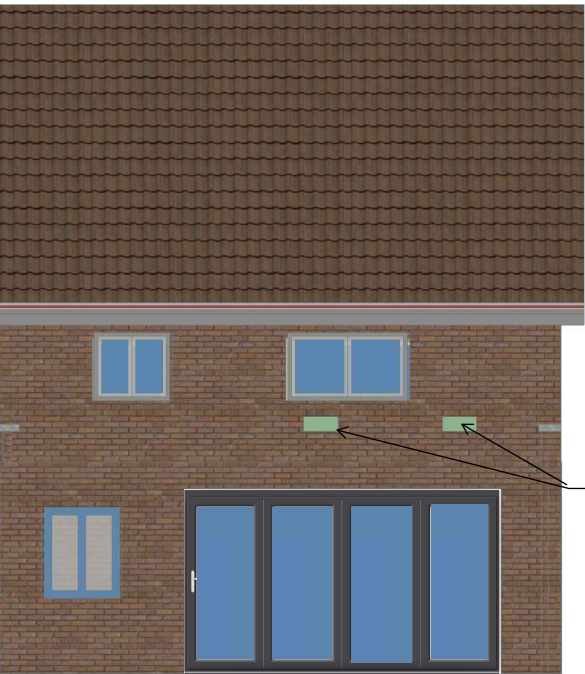

PROPOSED REAR ELEVATION
(NORTHERLY)
SCALE 1:50 @ A1

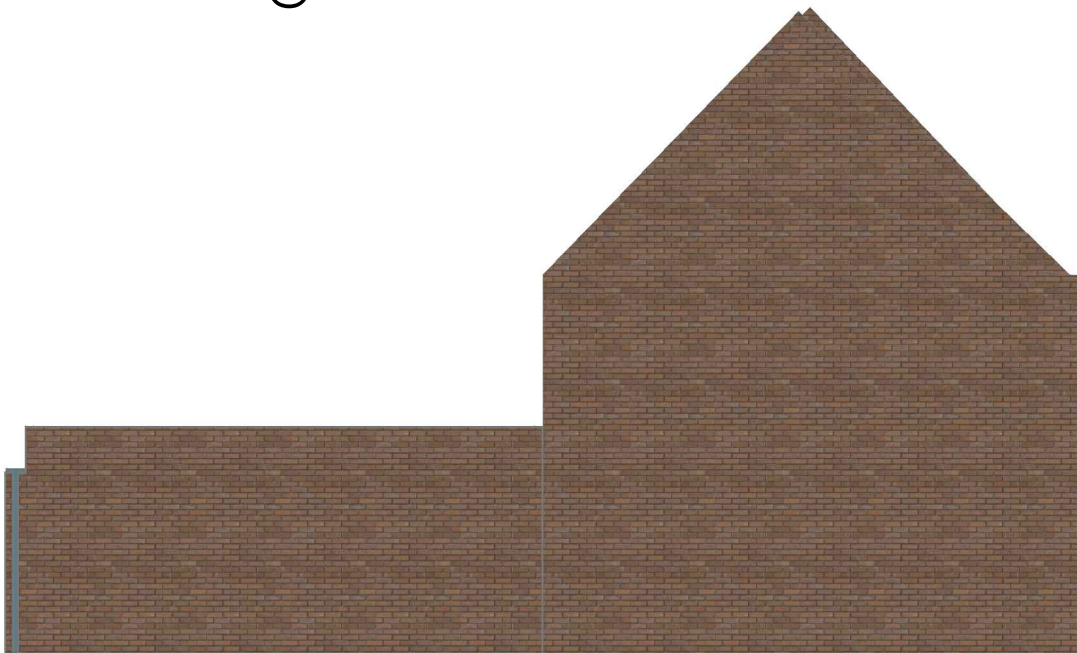

PROPOSED SIDE ELEVATION
(WESTERLEY)
SCALE 1:50 @ A1

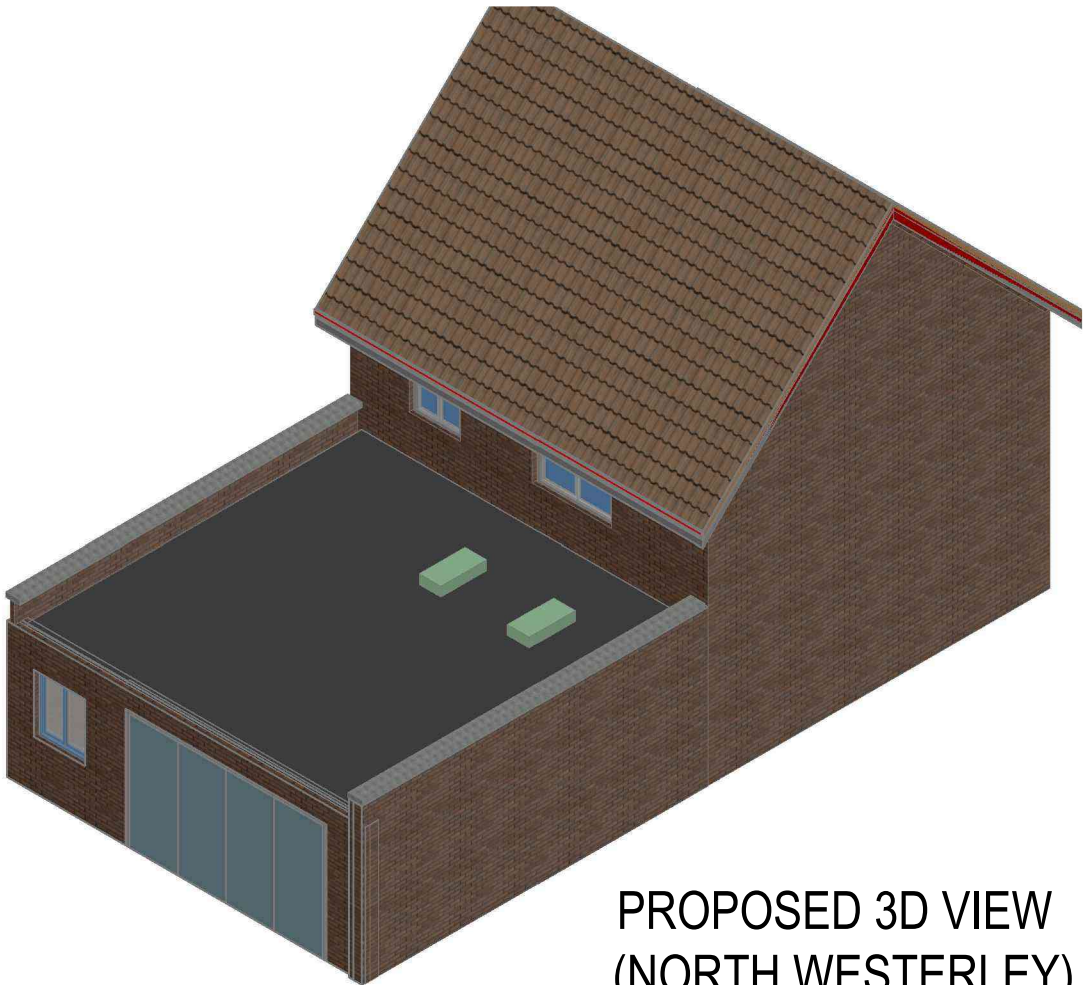

PROPOSED 3D VIEW
(NORTH WESTERLEY)
NOT TO SCALE

01 FIRST ISSUE		MD MRD	
Rev.	Amendment	Drn	Date
Drg. Status		PLANNING	

Client	Mr & Mrs Bessey		
Project	5 TICHBORNE GROVE HAVANT PO9 4QG		
Title	PROPOSED ELEVATIONS & PLAN		
Scales	AS SHOWN @ A1		
Project Number	Drg No.	Rev.	
0000	004	01	