


1. This drawing is the copyright of Hampshire Design Consultancy Ltd. and may not be reproduced without licence.
2. The Contractor shall not scale off this drawing for construction purposes, only figured dimensions shall be worked from.
3. All dimensions and levels are to be checked on site by the Contractor before the commencement of any work and any discrepancies reported to the Architect.
4. No responsibility can be accepted for errors arising on site due to unauthorised variations from the Architects drawings.

Revision

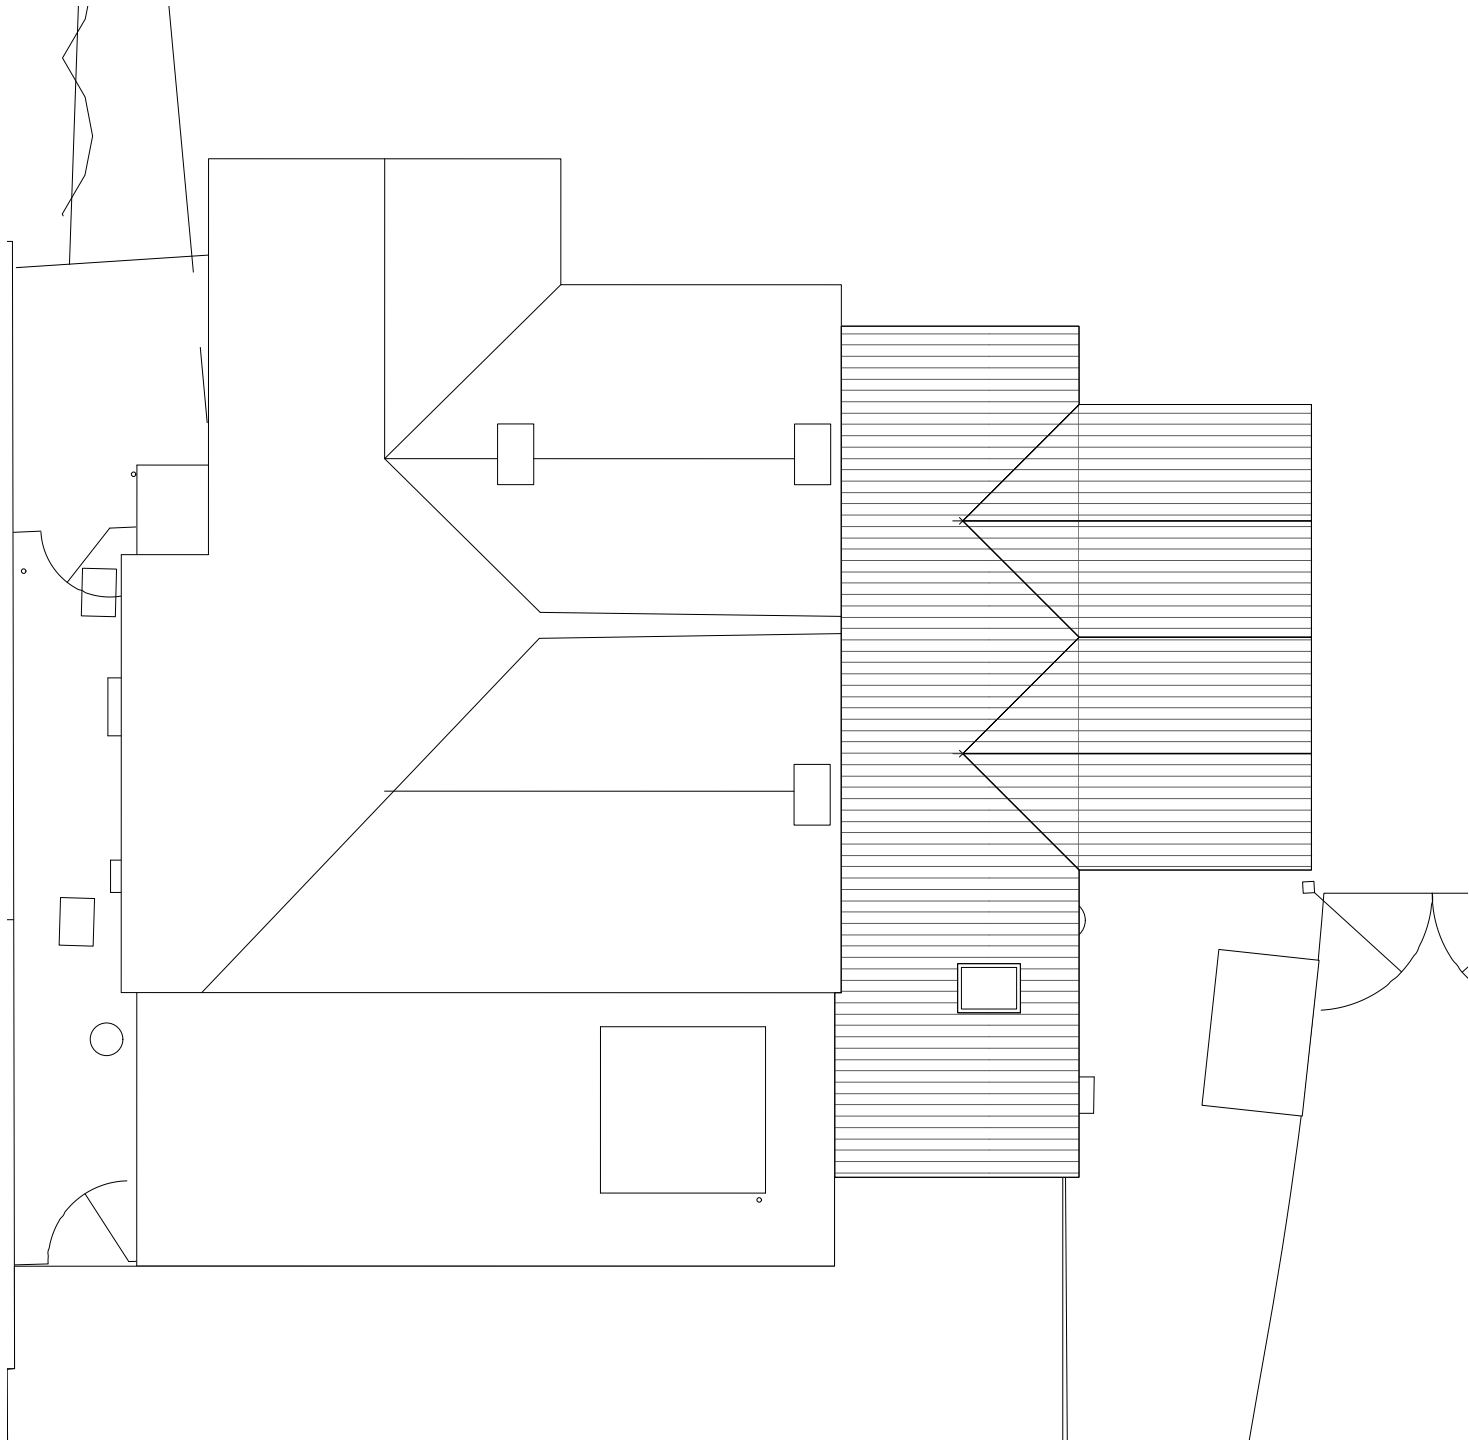

0 2 4 6 8 10 M

clients details
Mr & Mrs C. Cairolì.

site details
38, Westbourne Avenue,
Emsworth,
Hampshire. PO10 7QU.

drawing reference

PROPOSED
ROOF PLAN

created by drawing No
HDC Ltd 237/DP/011
scale stage:
1:100@A3 PLANNING

Revision

date

Aug 20

www.hampshiredesign.co.uk

