




Garage Block A

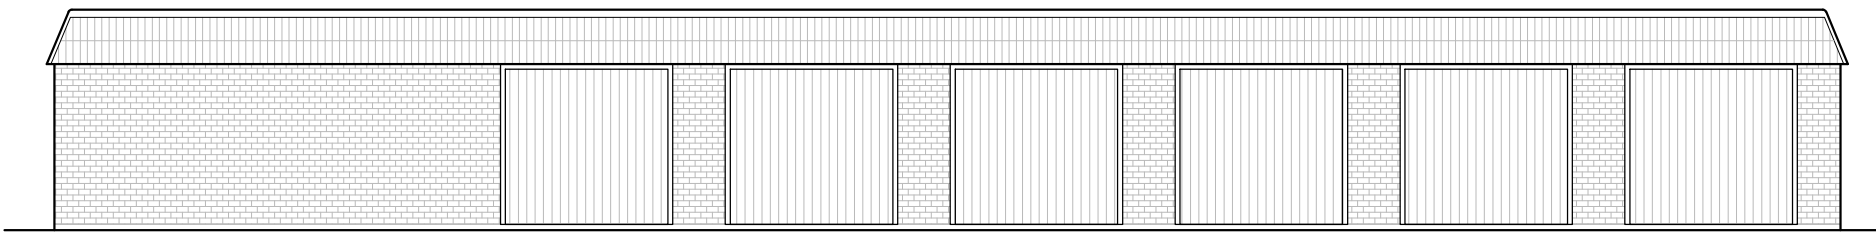


South-West Elevation - As Existing

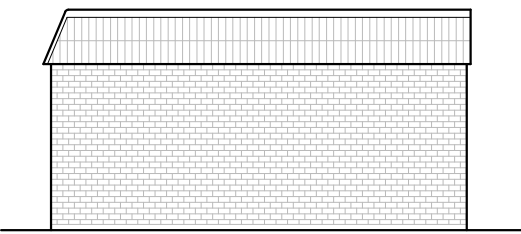


South-East Elevation - As Existing

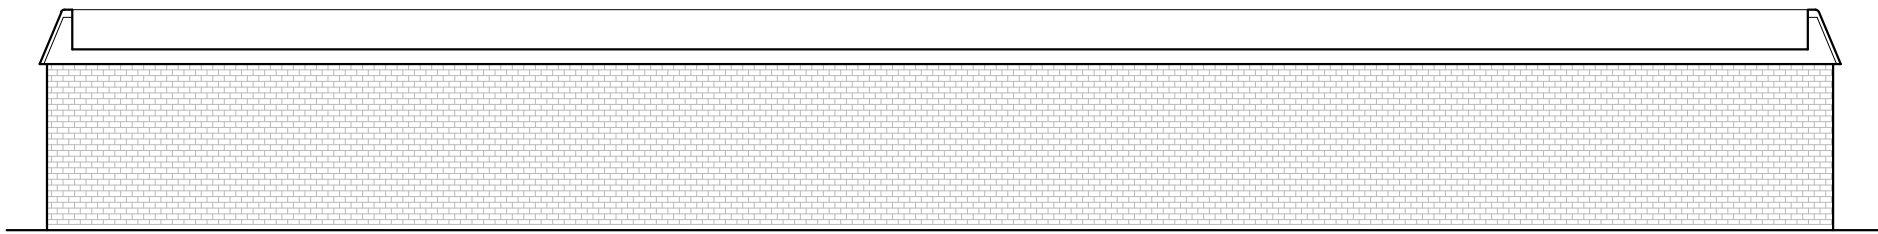


North-East Elevation - As Existing

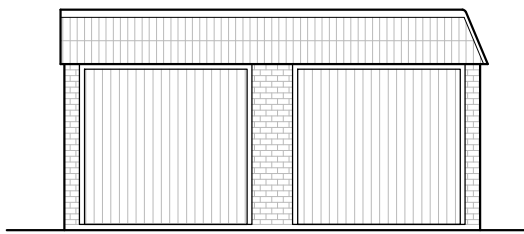

North-West Elevation - As Existing

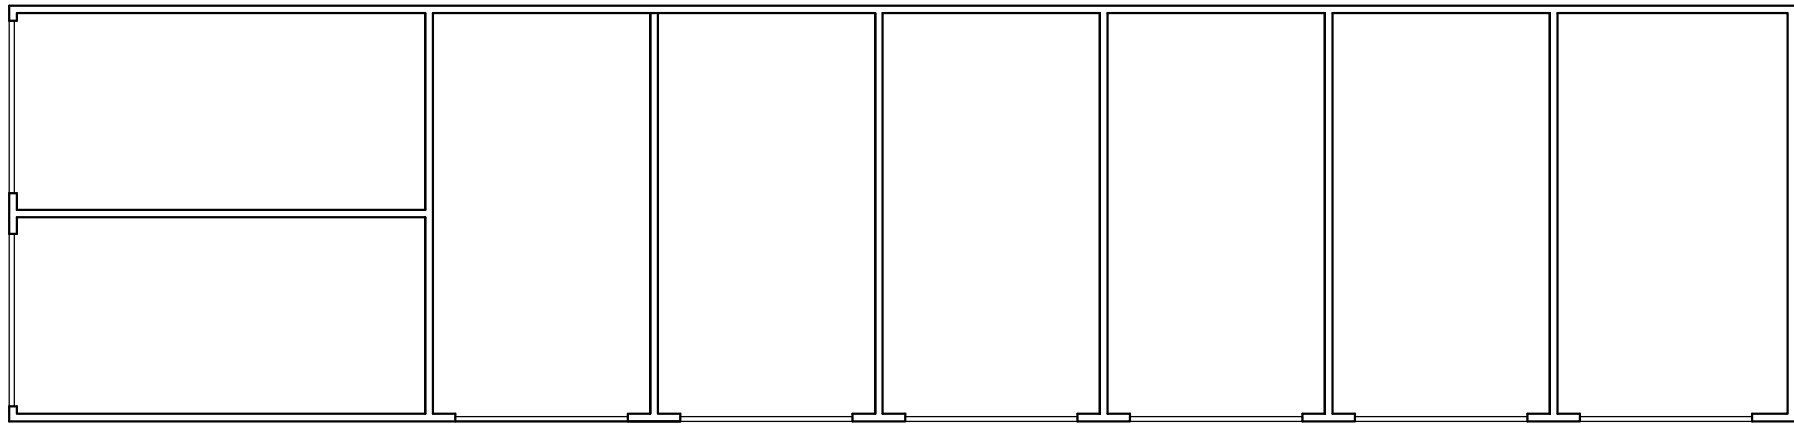


Floor Plan - As Existing

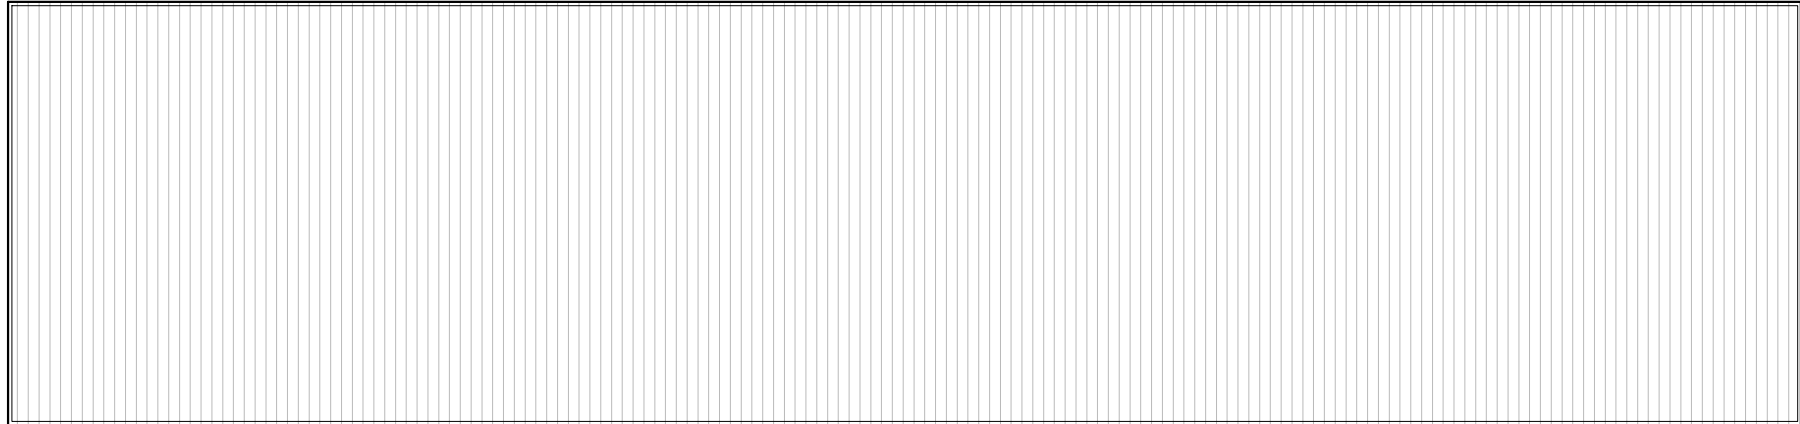


Roof Plan - As Existing


Garage Block B

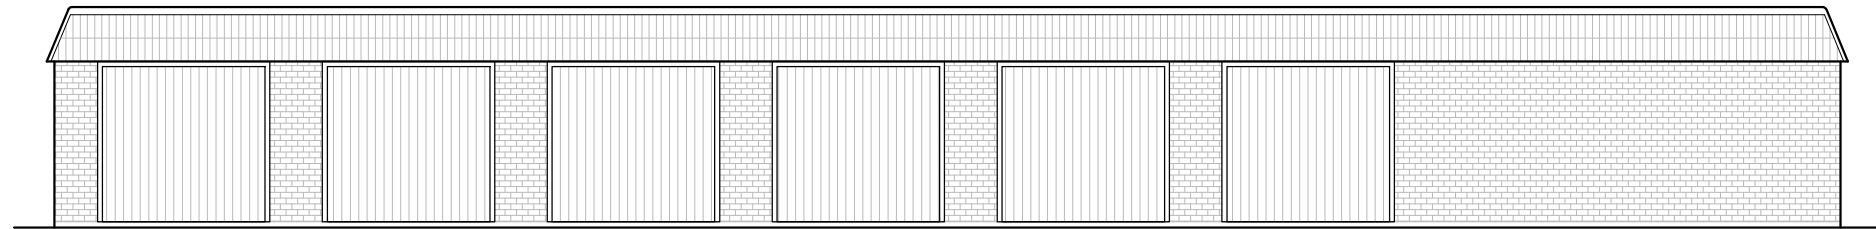


South-West Elevation - As Existing

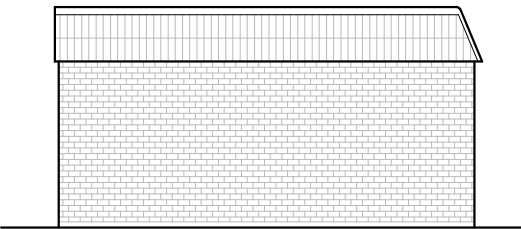


North-West Elevation - As Existing

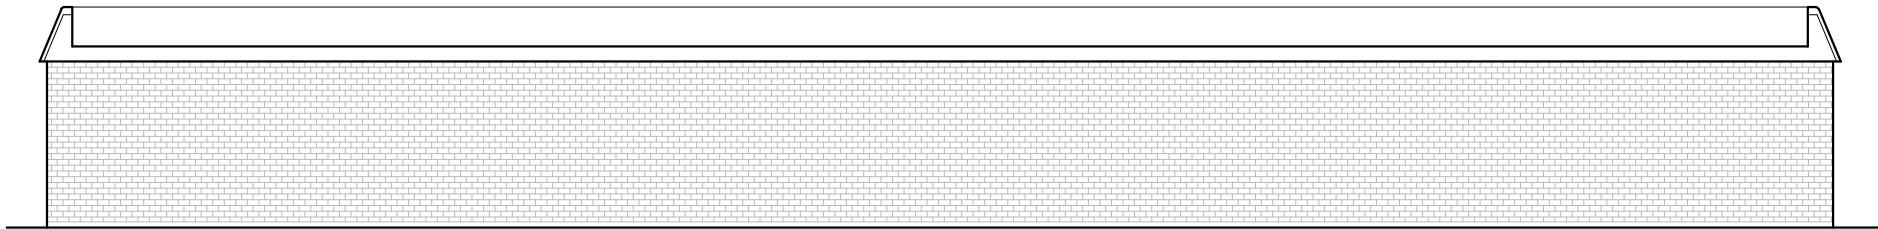


North-East Elevation - As Existing

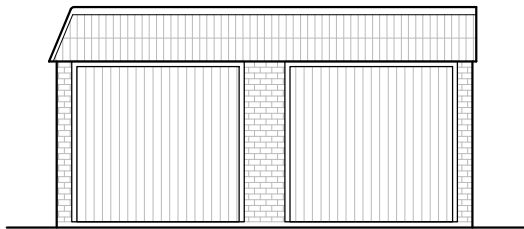

South-East Elevation - As Existing

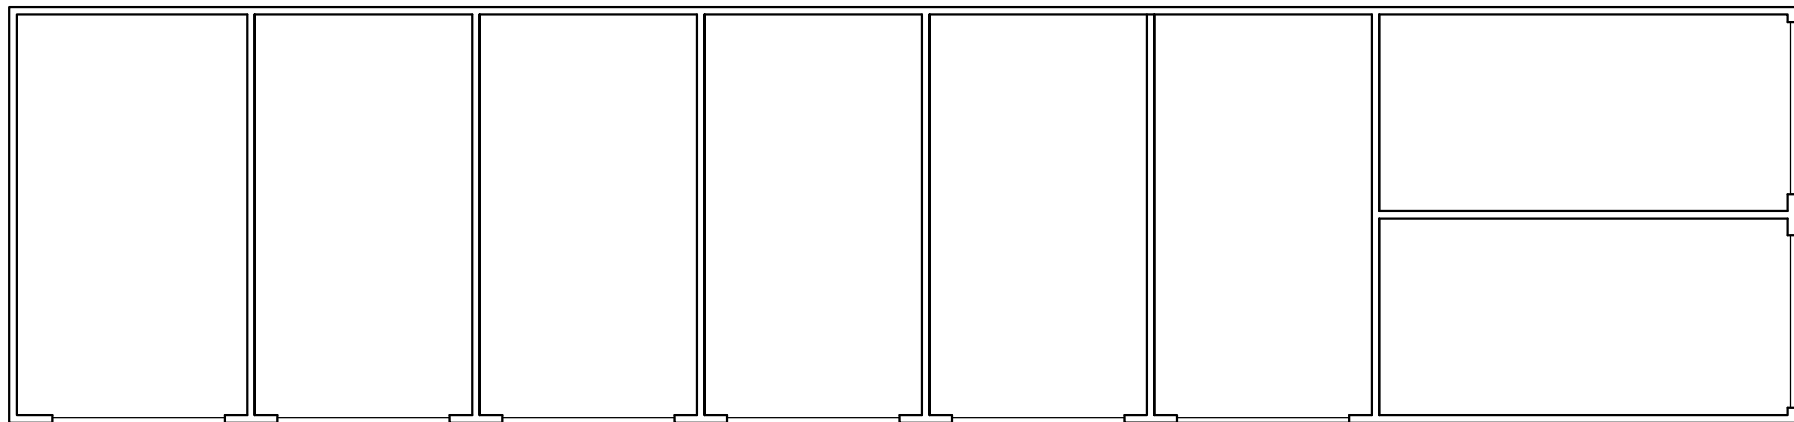

Floor Plan - As Existing

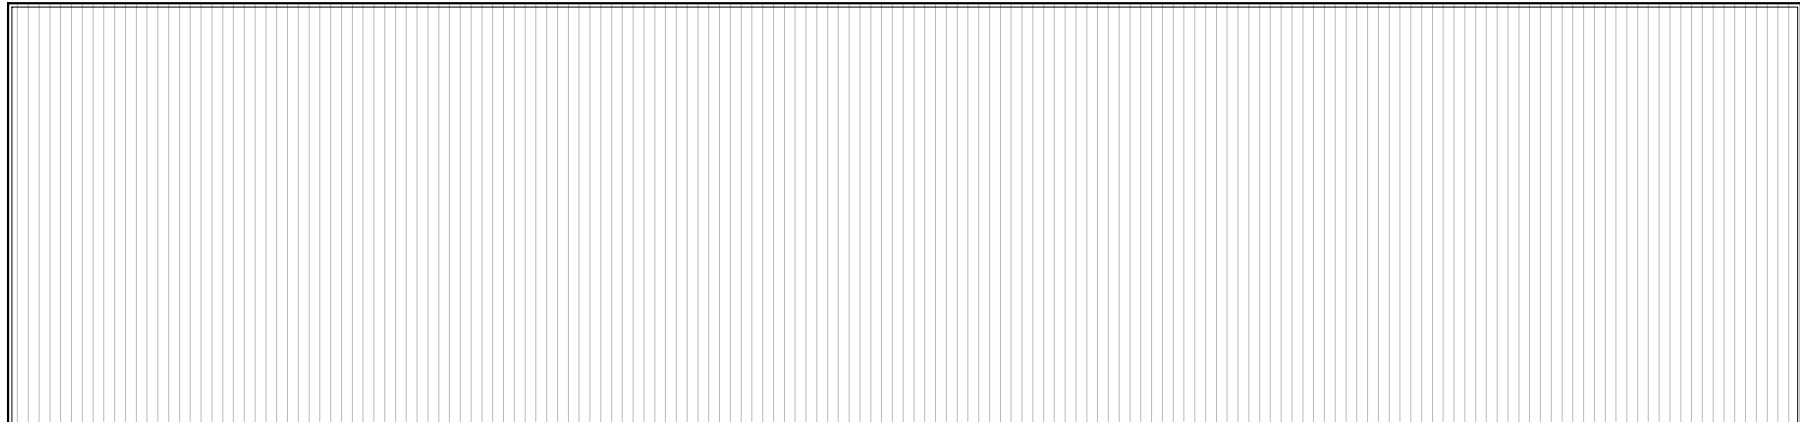

Roof Plan - As Existing

-	Issued for Planning Application	NJ	30-03-20
Rev.		By	Date

Wildern Architecture Ltd
Middle House, 3 Sampan Close,
Warsash, Southampton, SO31 9BU
07920 260758

Project
Garages at Willowdene Close,
Bedhampton, Havant, PO9 3QP

Client
Mr and Mrs A Shaw

Title Garage Block A and B Plans and Elevations - As Existing			
Date	Sept 19	Drawn By	NJ
Job No.	Drawing No.	Scale	Revision
W19-009	102	1:100@A1	-