




South Elevation - Existing

1 : 100
0 2.5m




North Elevation - Existing

1 : 100
0 2.5m

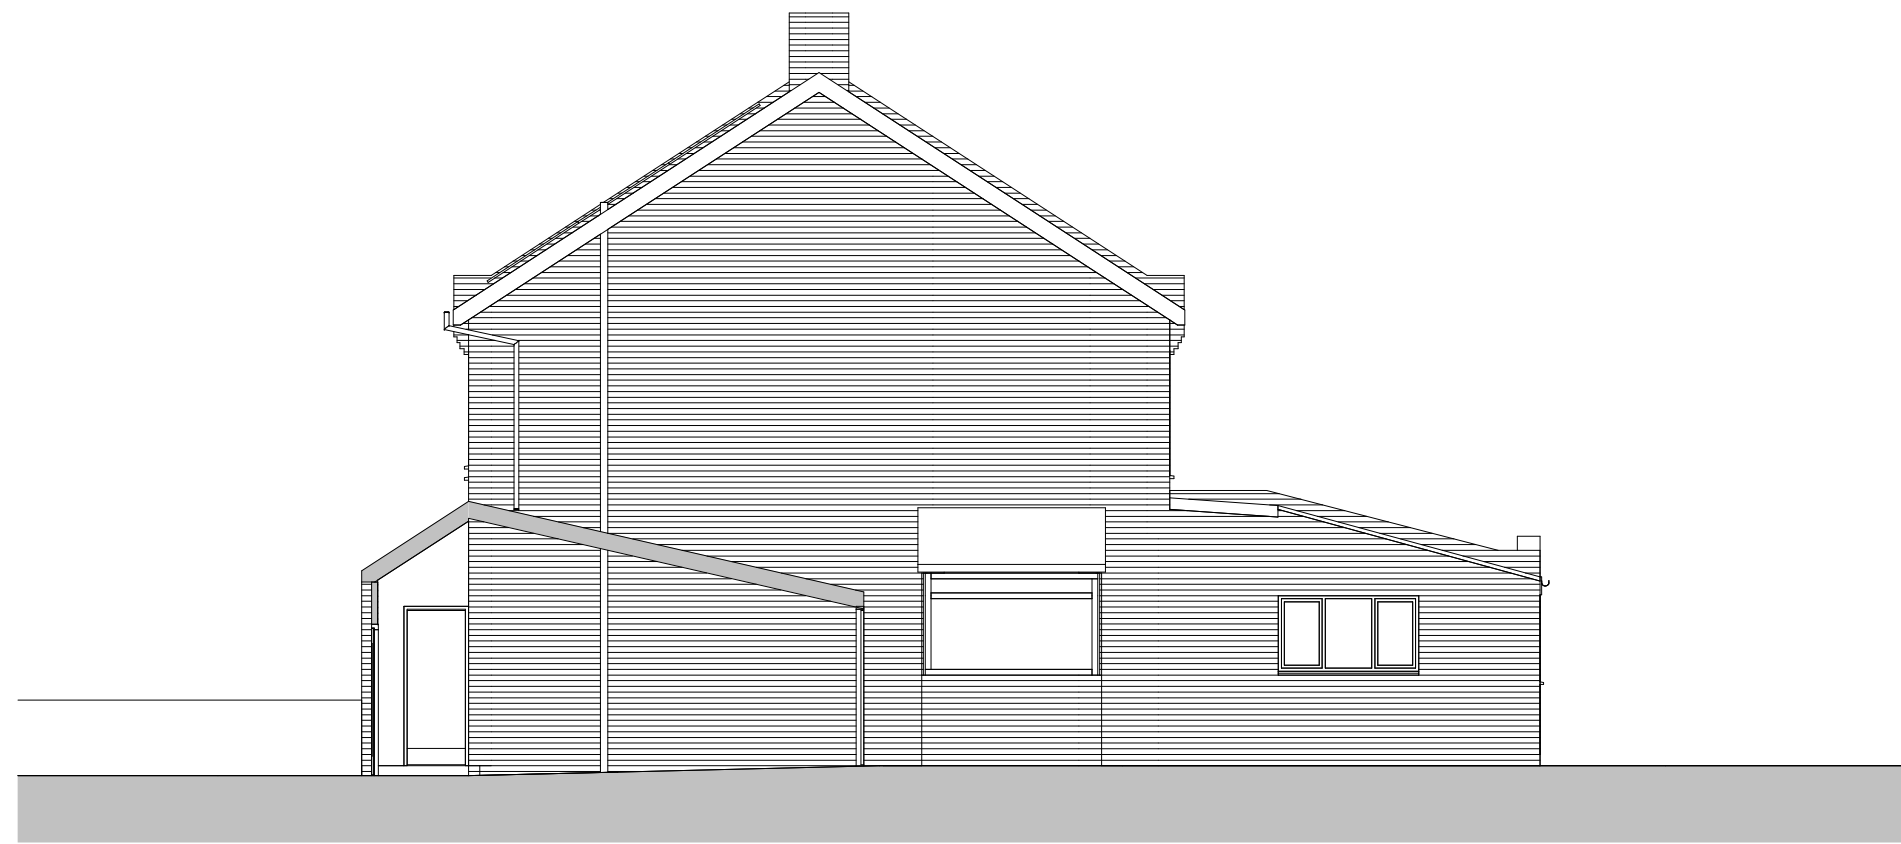


East Elevation - Existing

1 : 100
0 2.5m

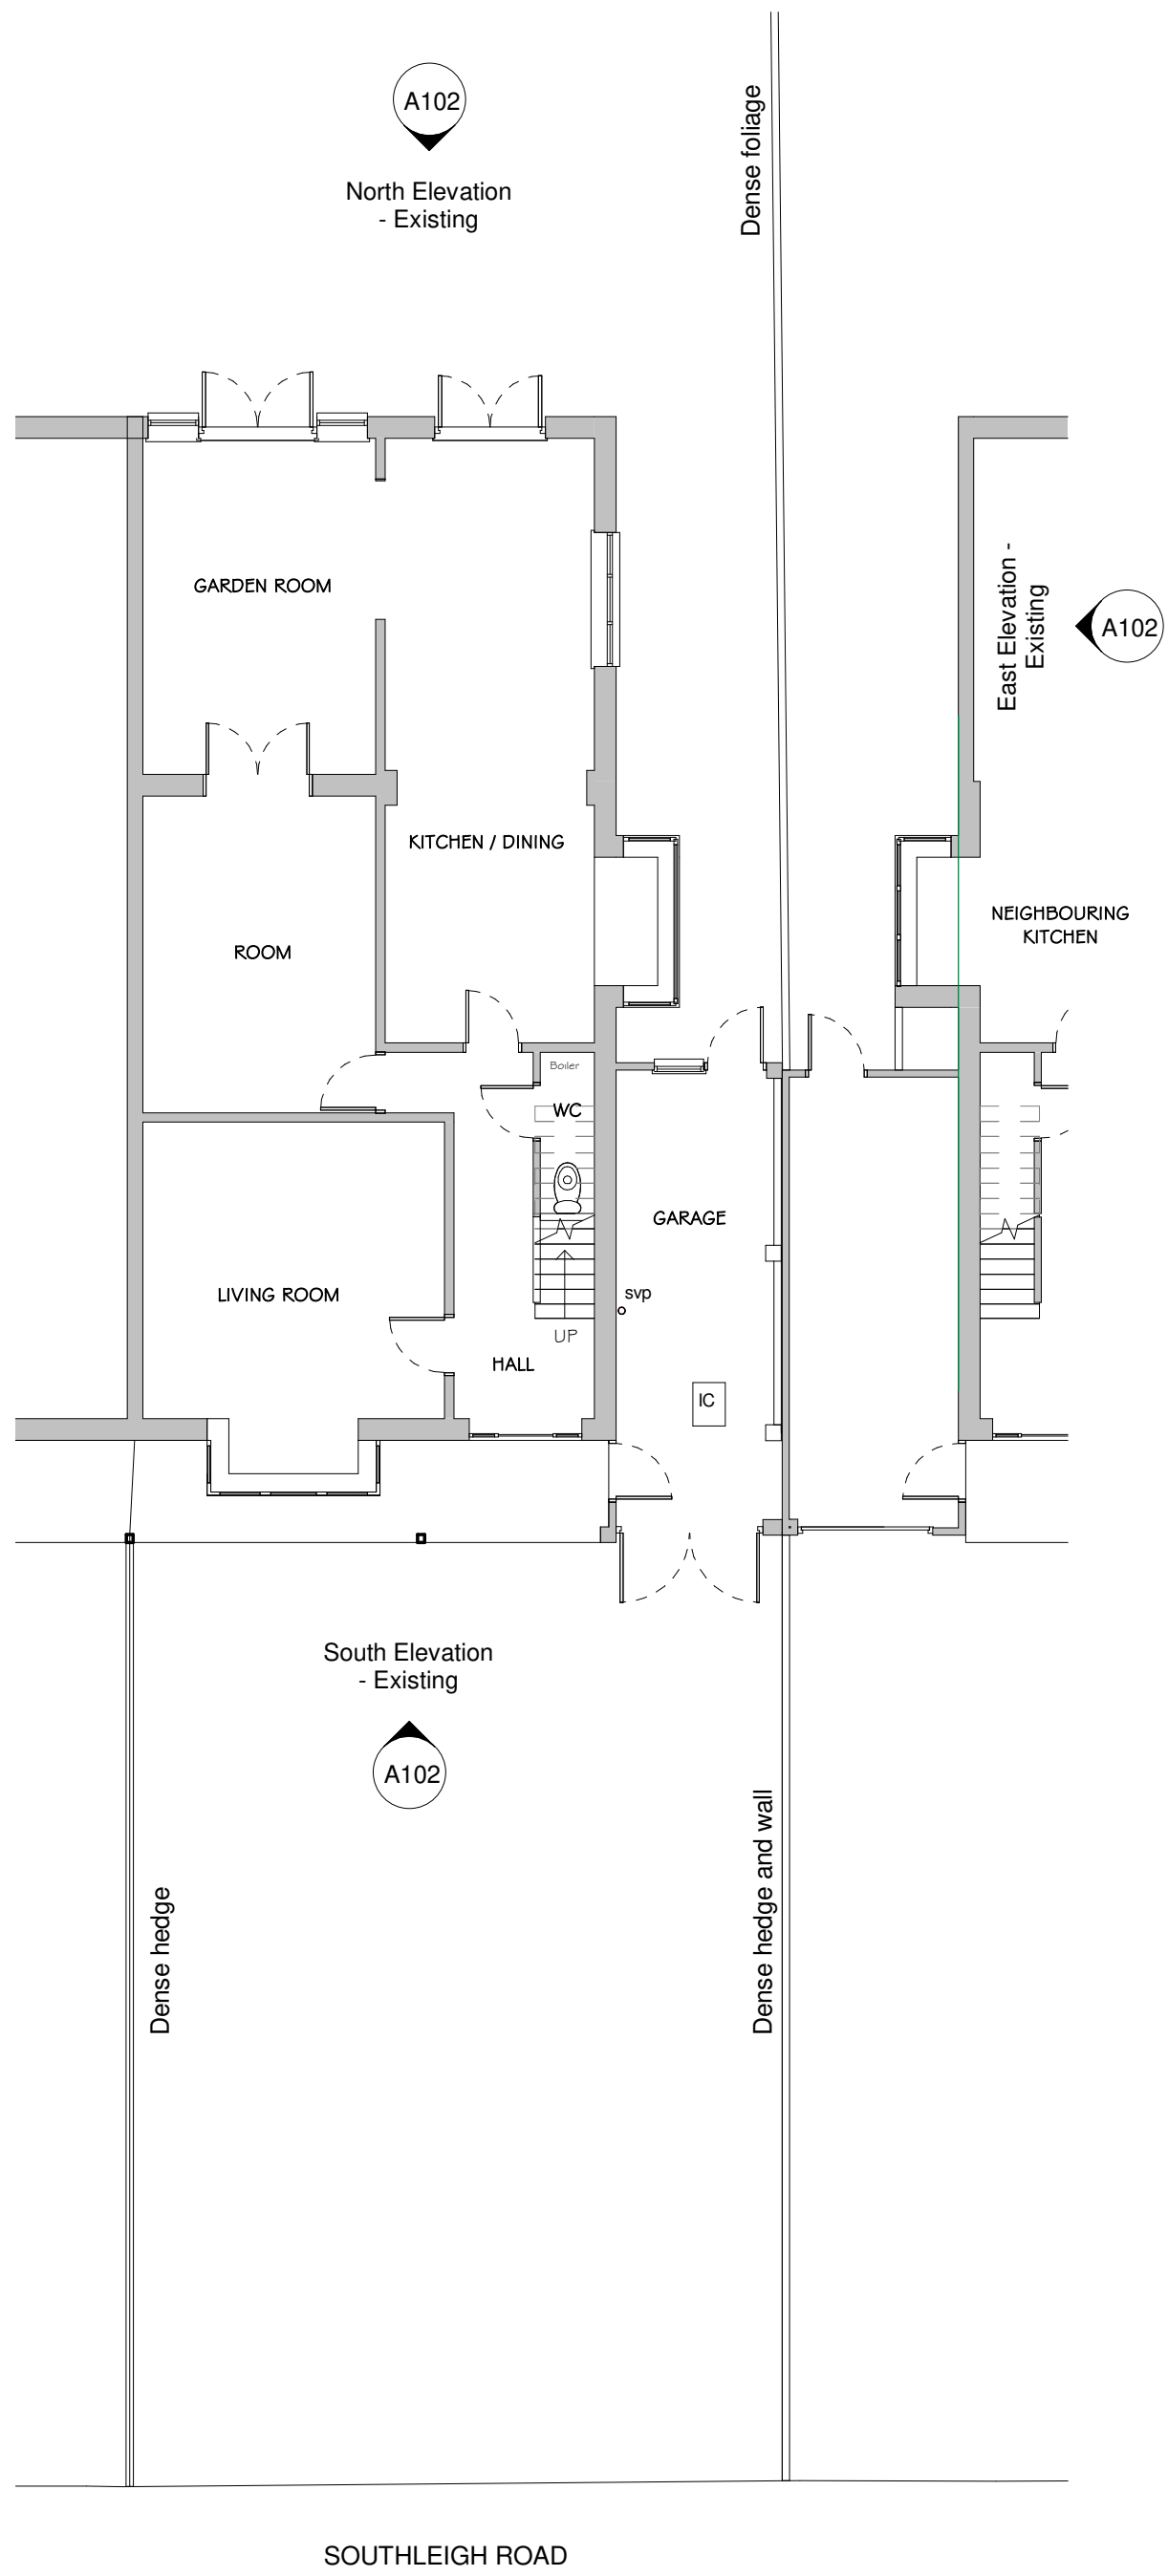


Ground Floor Plan - Existing

1 : 100
0 2.5m

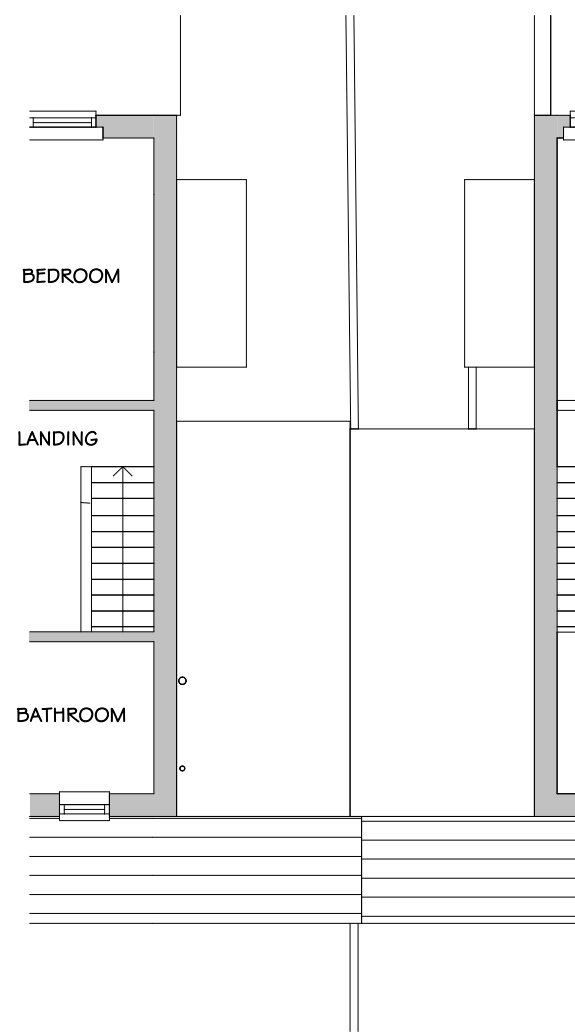

First Floor Plan - Existing

1 : 100
0 2.5m

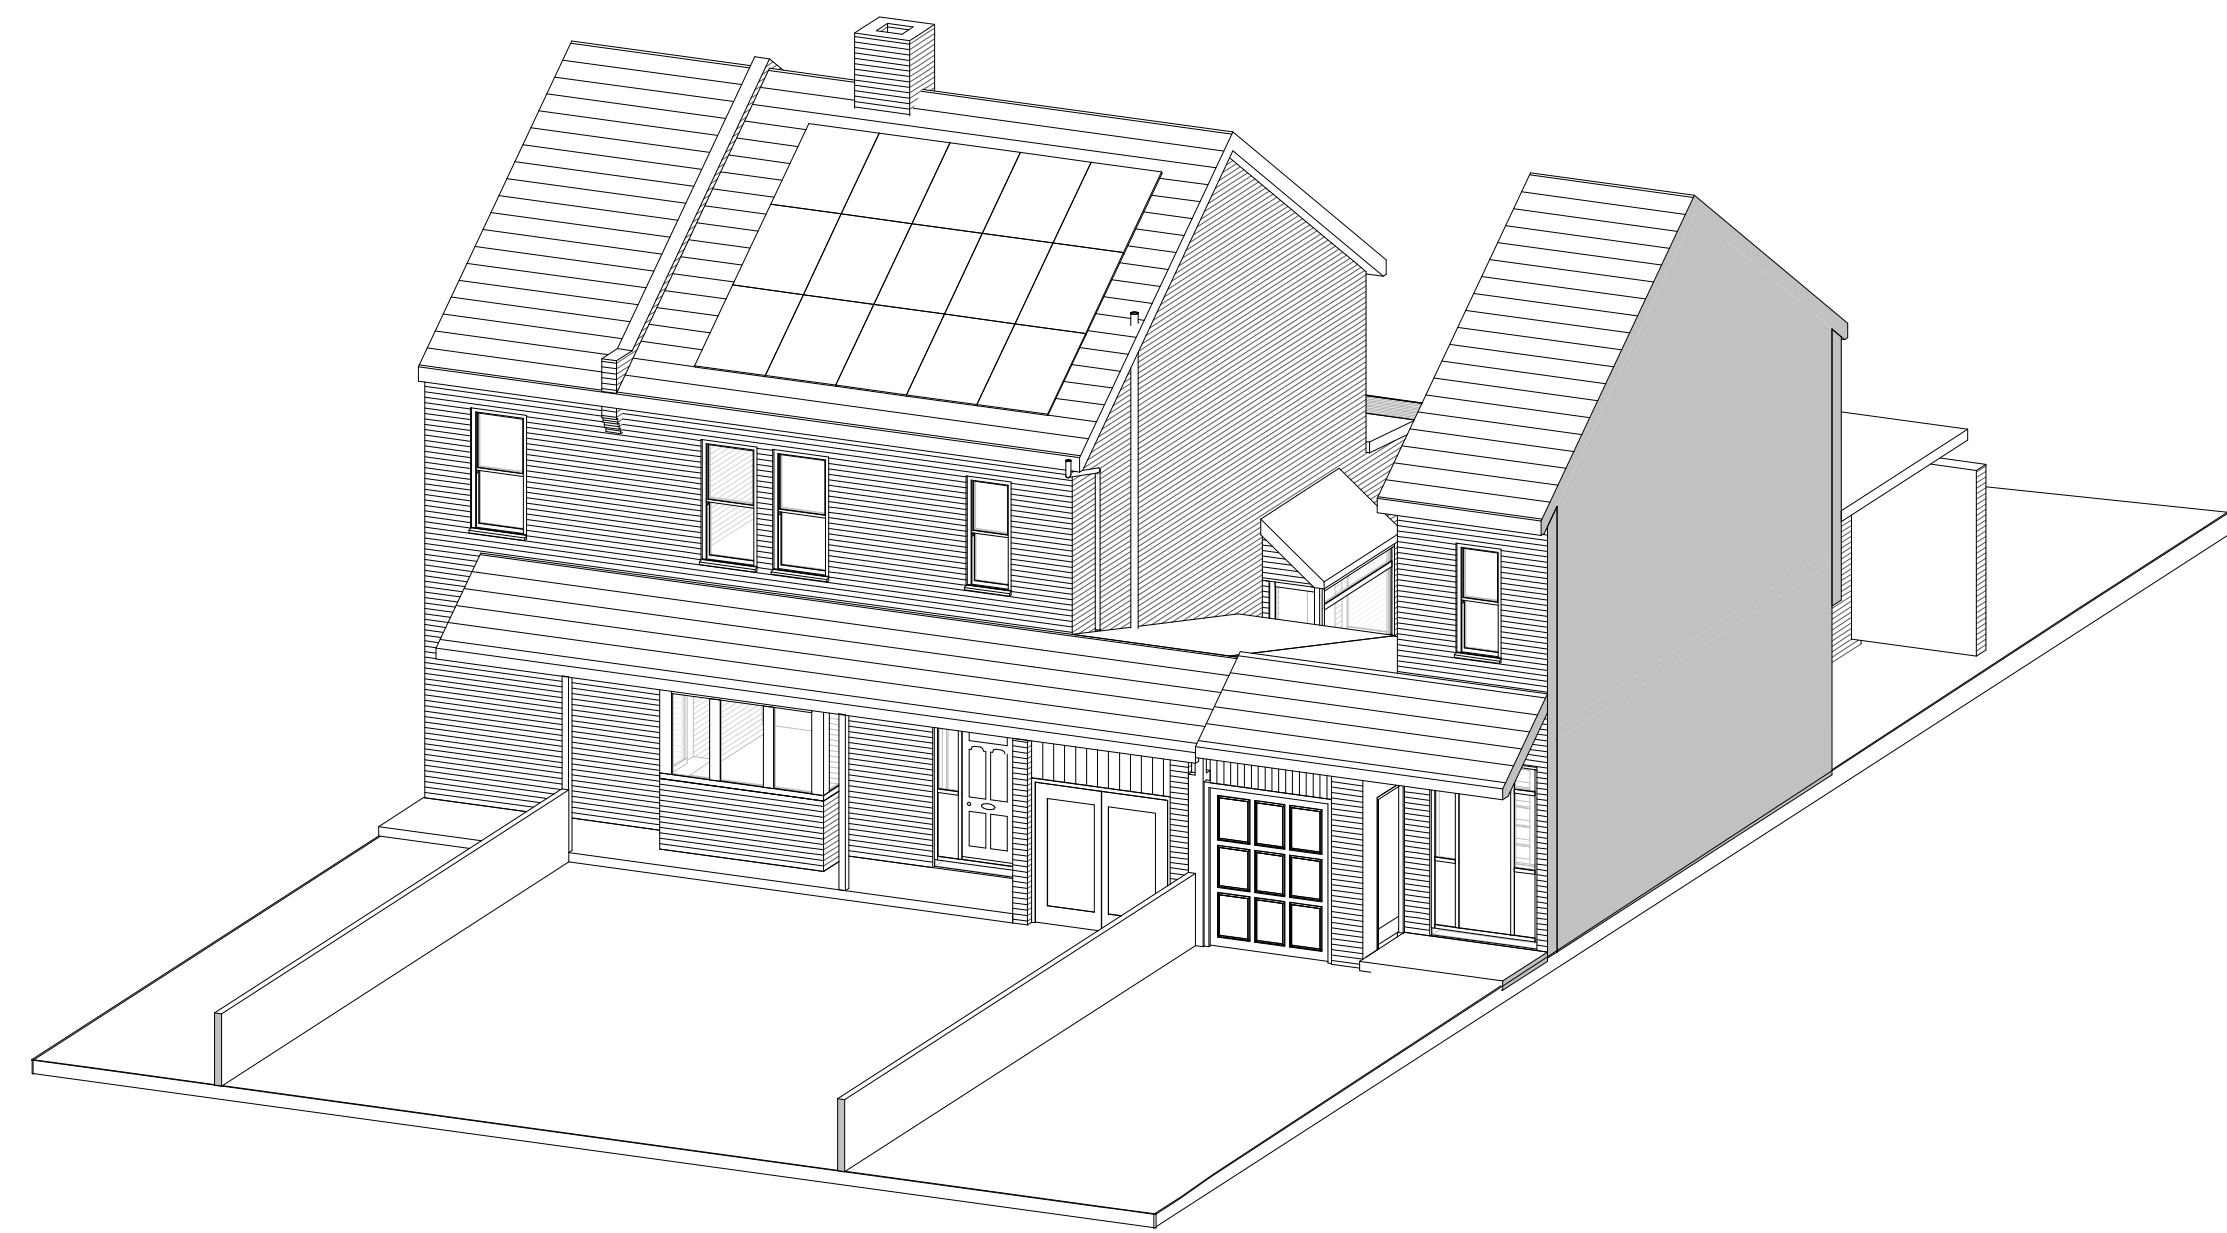

3D View - Existing

Project: Extension and Alterations
Address: 621 Southleigh Road, Emsworth
Drawing Title: Plans, Elevations, 3D View - Existing

Drawing No: 19030/A102 B

B Re-issued 20/01/20
A Issued for Client Comment 24/12/19
Rev. Date

THE ARCHITECTS DESIGN LTD
Unit 200, The WREN Centre, Emsworth, Hampshire, PO10 7SU
01243 624622 | jo@thearchitectsdesign.co.uk | www.thearchitectsdesign.co.uk

Sheet Issue Date Dec 2019 Drawing Status: PRELIMINARY Scale @ A1 1 : 100

All dimensions shall be checked on site before work commences and any discrepancies advised. Figured dimensions only are to be taken from this drawing. This drawing is to be read in conjunction with all relevant consultants and/or specialists drawings/documents and any discrepancies or variations to be advised before work commences. This drawing is for planning purposes only and it is not a construction drawing. This drawing is copyright of the architect and may not be copied, altered or reproduced in anyway without our written authority.