
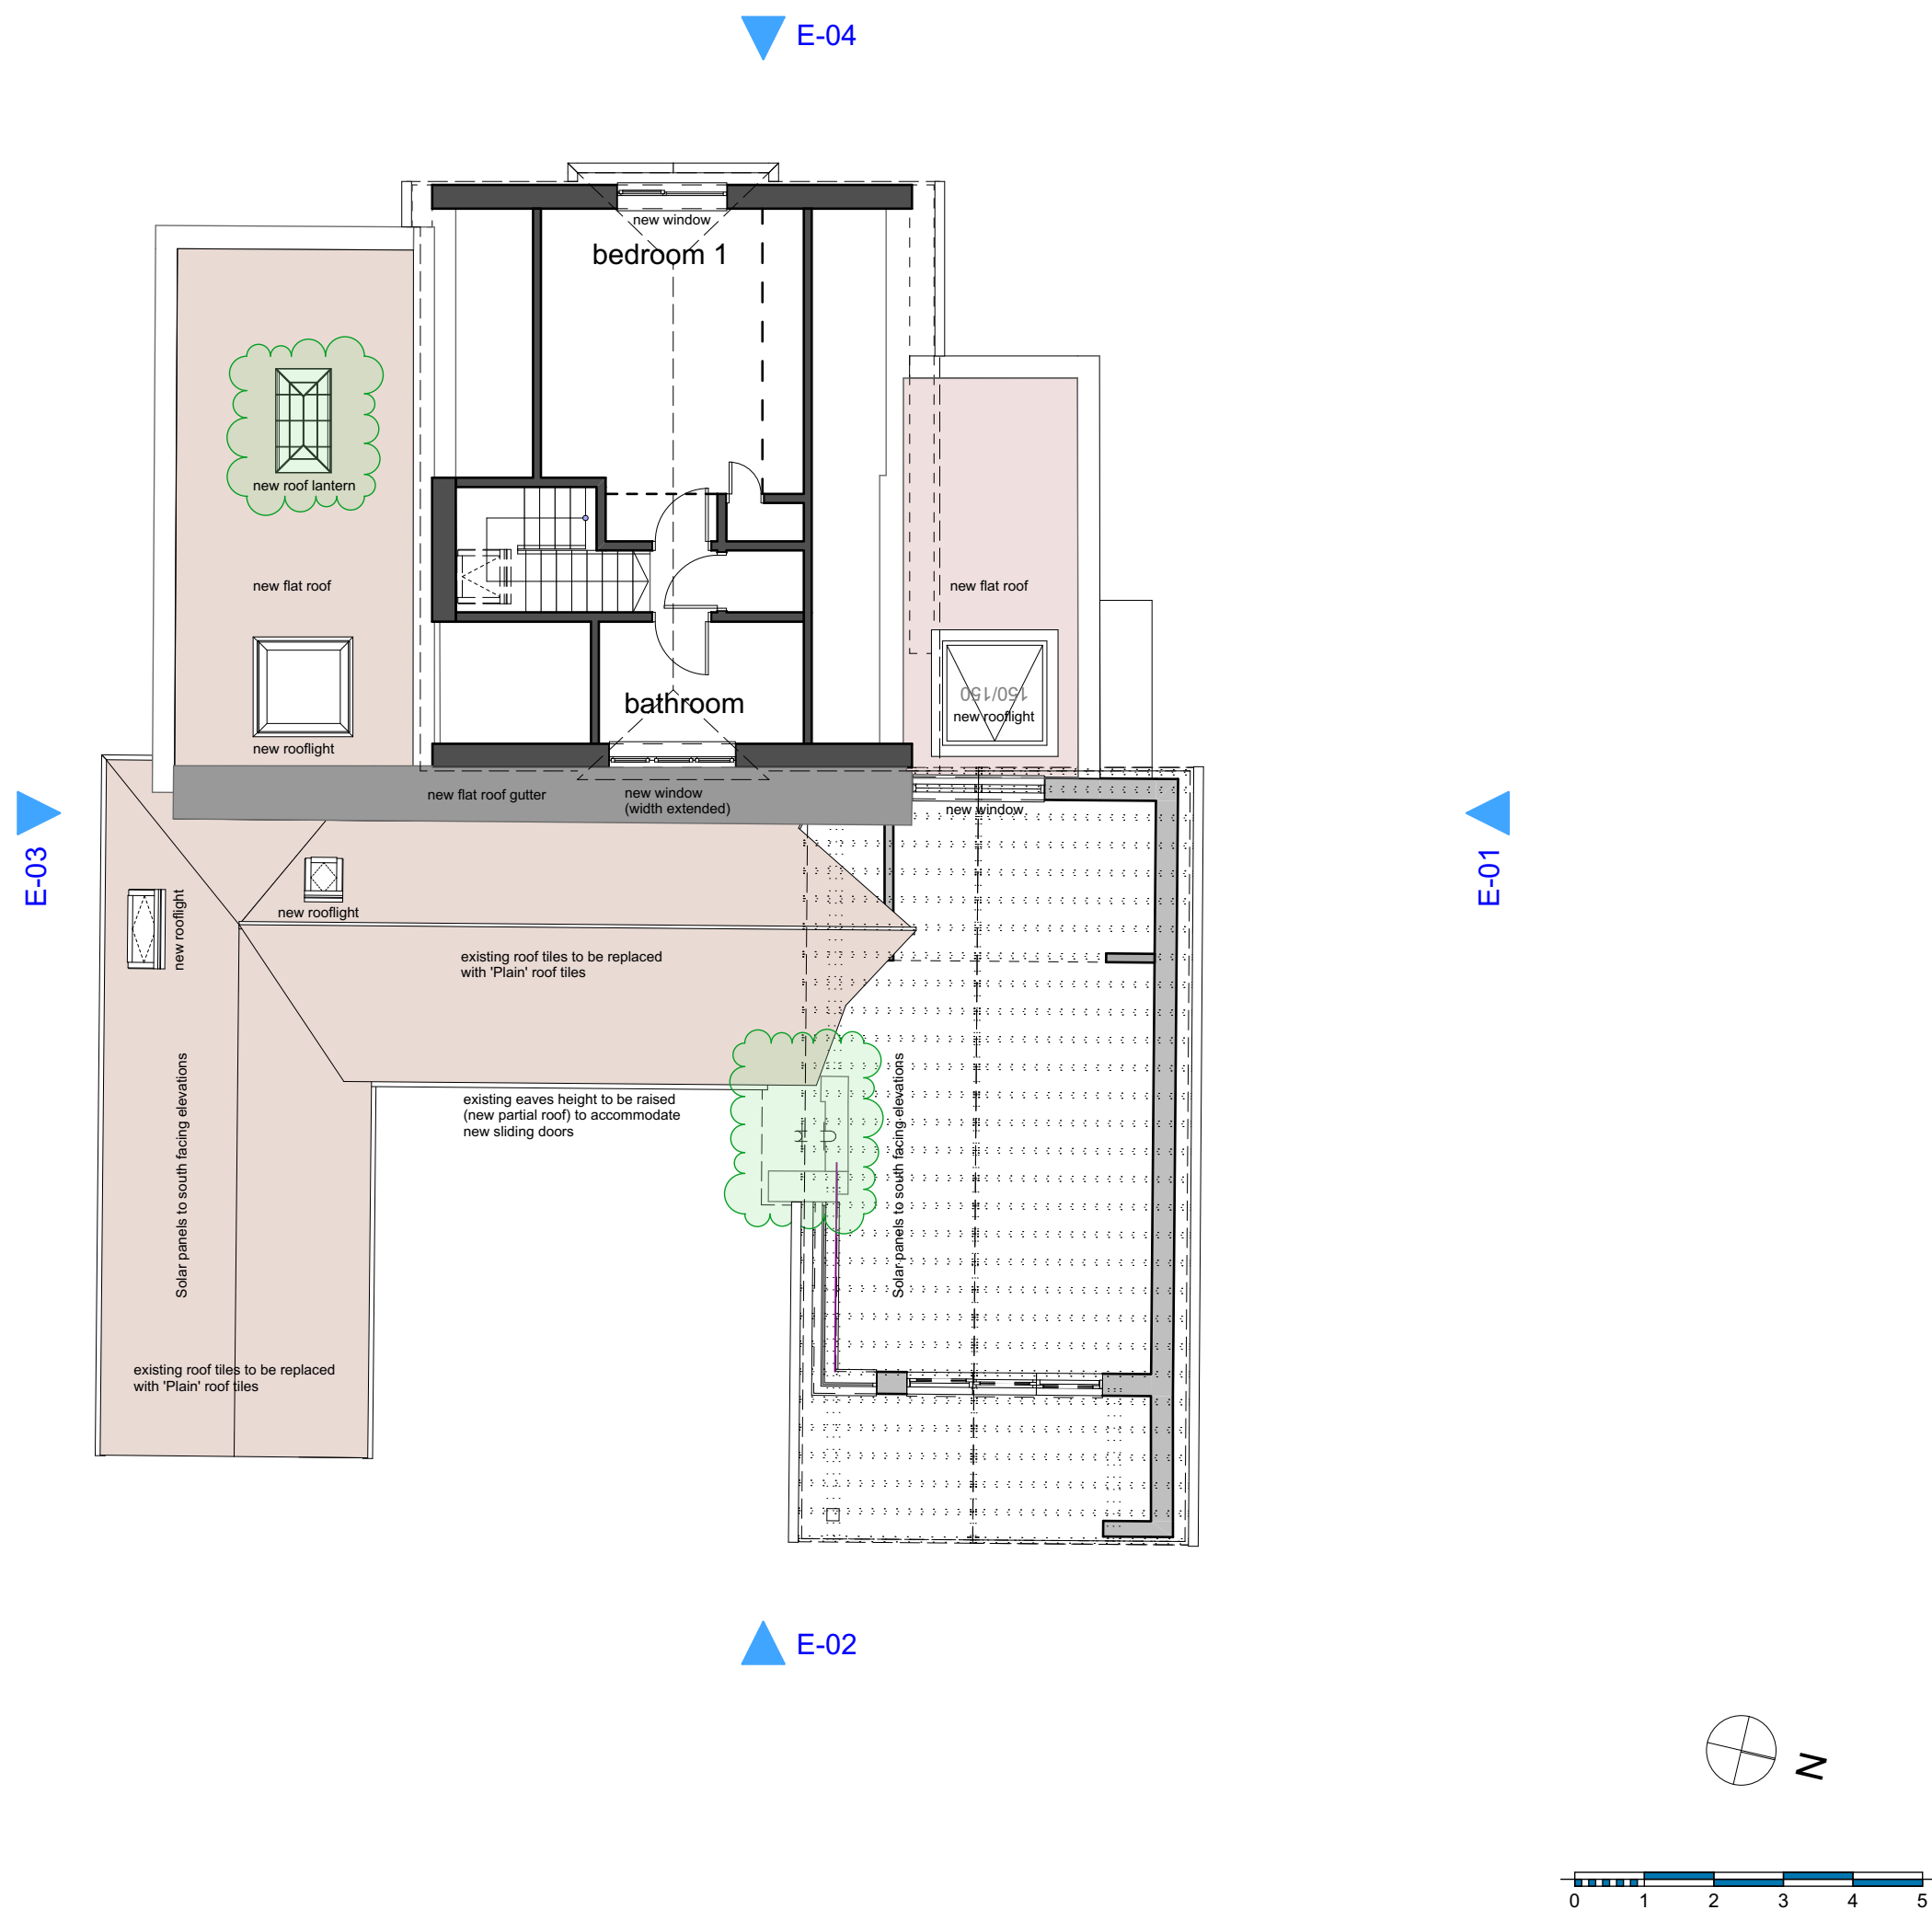


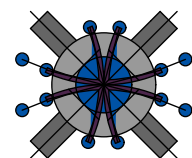

1
-

Proposed First Floor and Roof Plan
1:100

[illegible]

The Steven Barlow Partnership
81 Manor Road Kingston Portsmouth Hampshire PO1 5LB United Kingdom
+44(0)800 756 9776 info@tsbp-architecture.co.uk www.tsbp-architecture.co.uk
Chartered Institute of Architectural Technologists Registered Practice
Principal: Steven V. Barlow MCIAAT

disclaimer

This drawing is protected by copyright of the STEVEN BARLOW PARTNERSHIP under The Copyright Designs and Patents Act 1988 and the reproduction or use in any form without prior written consent from The STEVEN BARLOW PARTNERSHIP will be an infringement of copyright.

Only the original drawing should be relied on. Plans are liable to distortion in transmission to the web. Do not scale of this drawing in any event except for planning application purposes. Figure dimensions should be used to produce the STEVEN BARLOW PARTNERSHIP.

Contractor to check and verify all levels, datum's and dimensions on site and shall report any discrepancies or omissions to the STEVEN BARLOW PARTNERSHIP prior to commencement of work and during construction phase. This drawing is to be read and understood in conjunction with structural, mechanical, electrical and civil services and shall be used only when it may be applicable to the project prior to the commencement of work and it's duration.

This drawing including notes has been prepared and produced for the client named for the project detailed and solely for the purposes indicated and is not intended for use by any other person or for any other purpose.

client	
Mr. and Mrs. Broad	
project	
Proposed Second and Alterations	
45 Bath Road, Emsworth. PO10 7ER.	
drawing title	
Proposed First Floor and Roof Plan	
date	project number/drawing number
29 March 2019	0583-01.005.05
scale	paper size
1:100	A2
status/purpose	
☐ preliminary ☒ planning ☐ building regulations	
☐ production ☐ tender ☐ construction	