


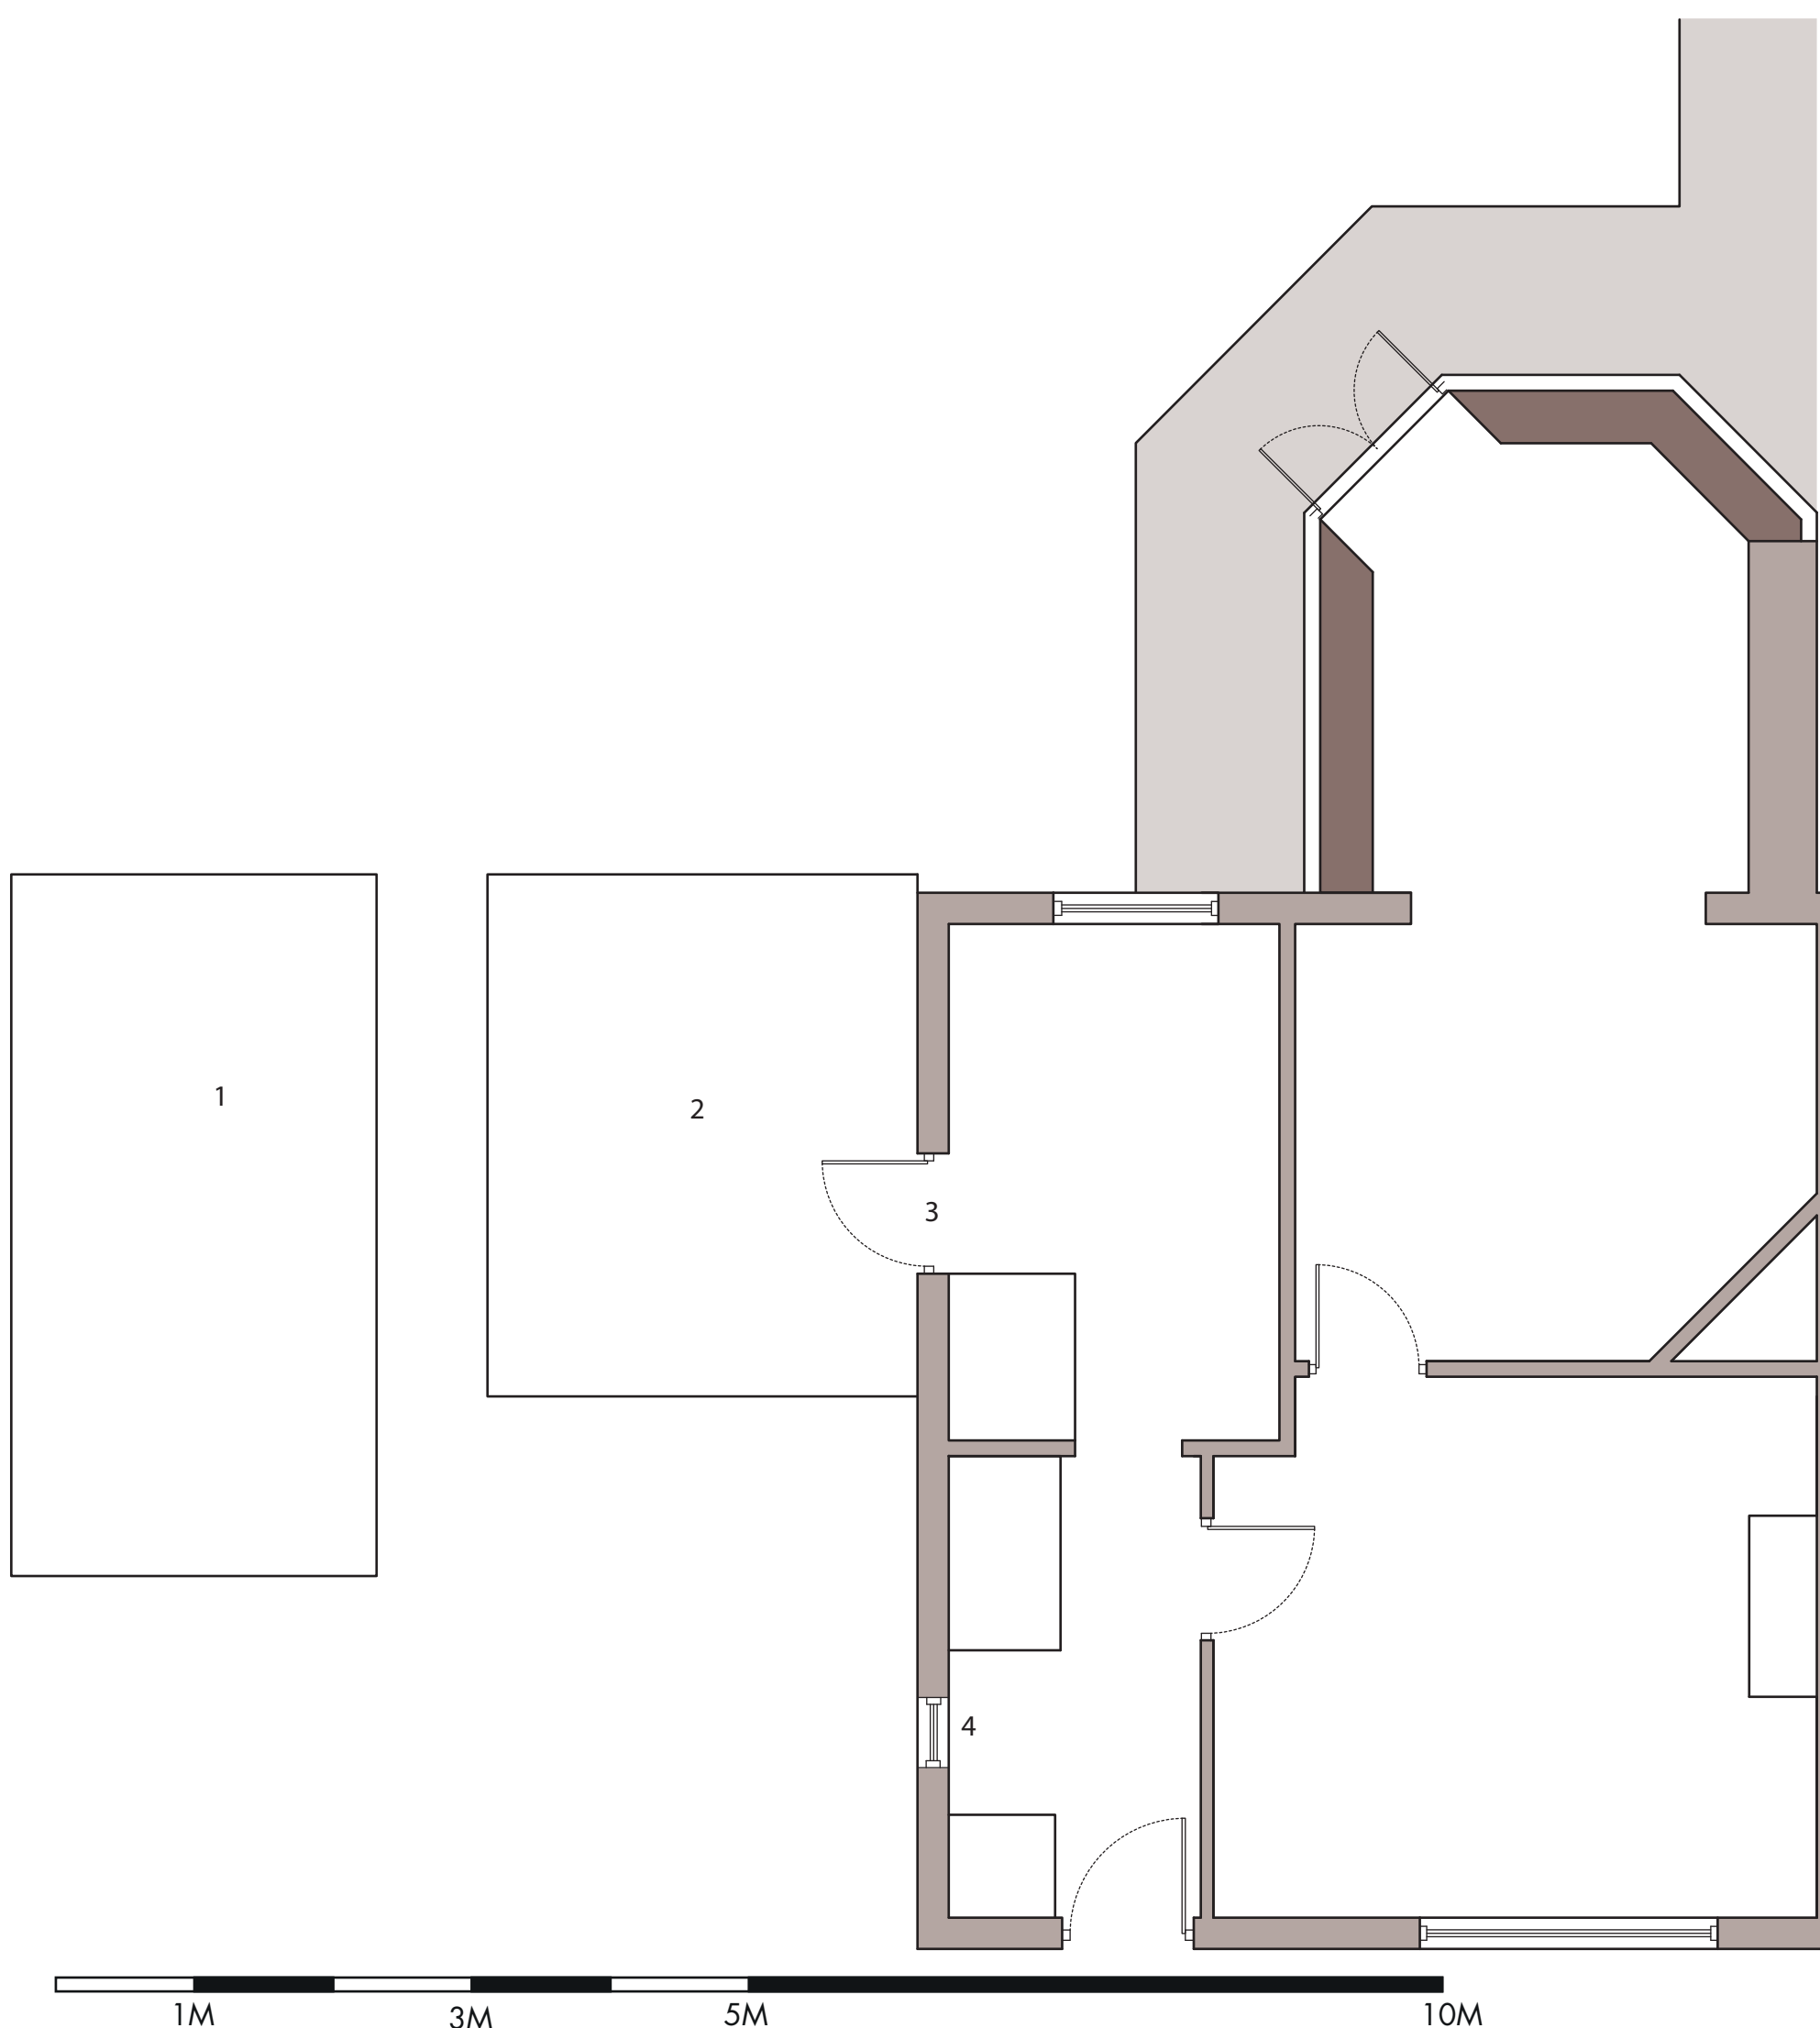

- 1 - Existing Garage to be demolished
- 2 - Existing outhouse to be demolished
- 3 - Existing doorway to be boarded up
- 4 - Existing Window to be extended and converted to a entryway

Address
73 Forest End
Waterlooville
PO7 7AE

Drawing Number
001

Drawing
Existing Floor Plan

Scale
1:50 @ A3



PLANNING &
ARCHITECTURE

19 Well Copse Close, Horndean, Waterlooville, Hampshire, PO80HB
02392593488
WWW.SDAPLANNING.CO.UK