




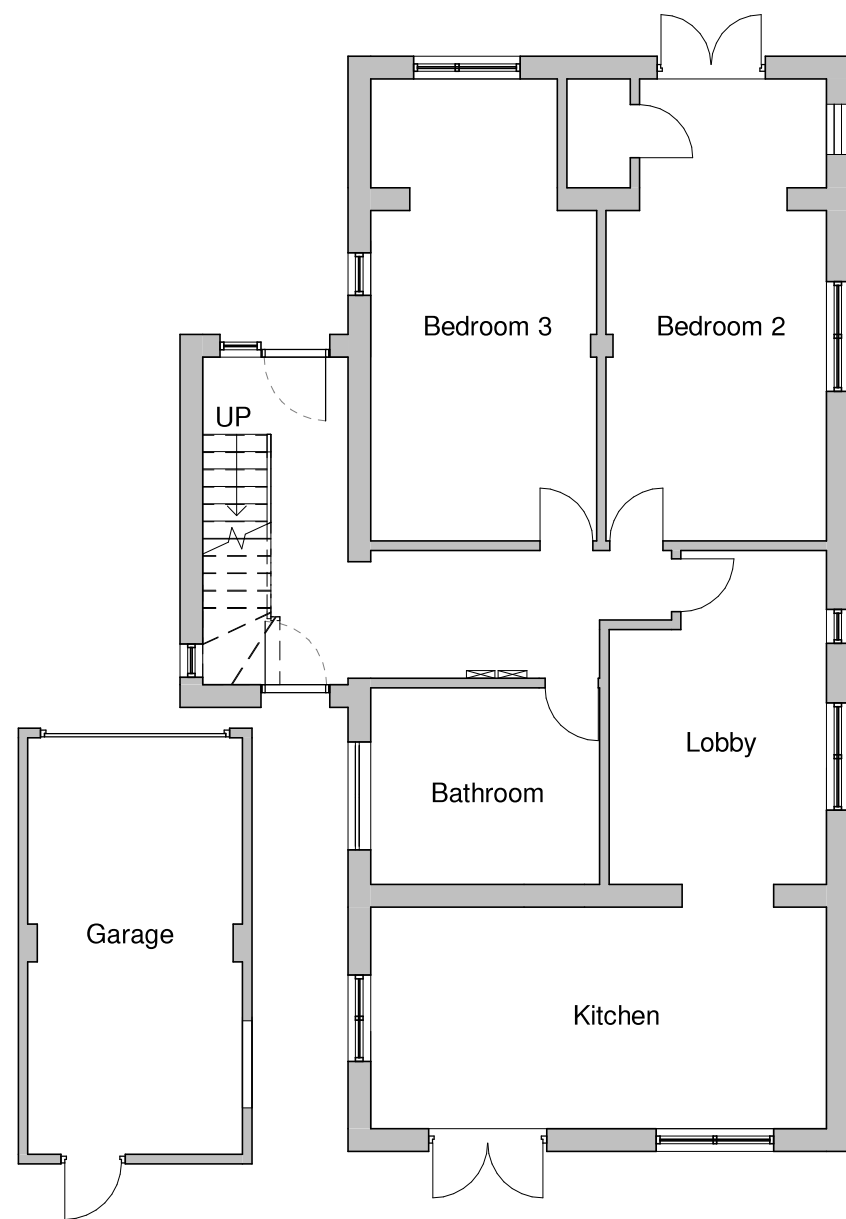




Existing Ground Floor
1 : 100

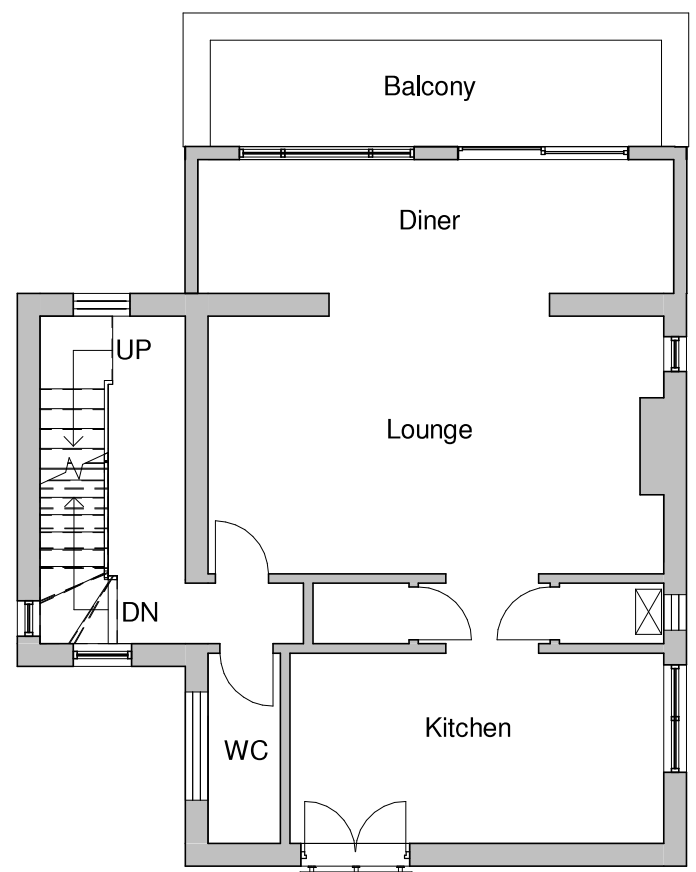

Existing First Floor
1 : 100

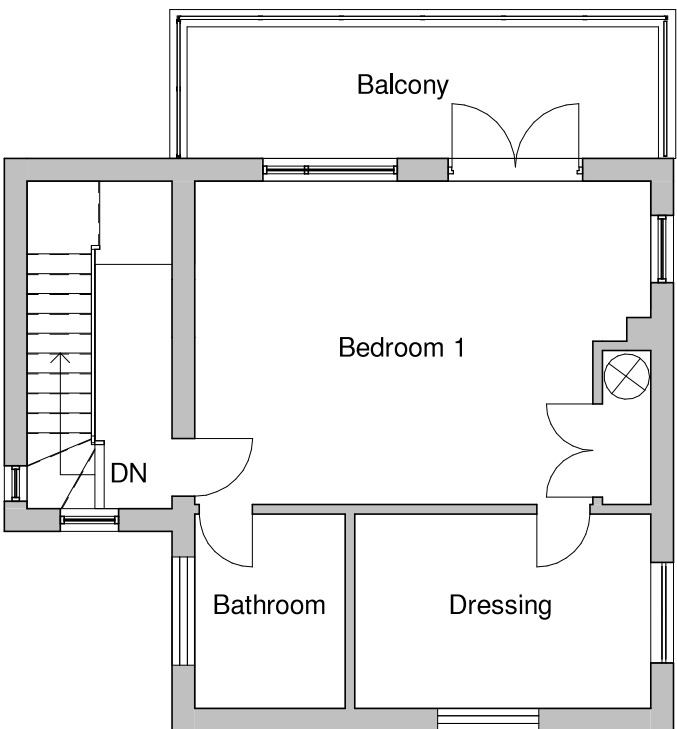

Existing Second Floor
1 : 100

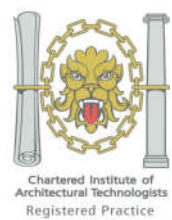  

Tel: 0800 6127 664
www.yourhomeplans.co.uk

Your Home Plans



These drawings are for approval purposes. Materials and products should not be ordered based on scaling from drawings as errors may occur along existing building lines. All measurements and supporting elements are to be checked on site. Refer to Your Home Plans if any discrepancies are found.

Mr & Mrs Hammett
13 Wittering Road
Hayling Island
Hampshire
PO11 9SP

Existing Floor Plans

Project number	13WIT-20
Date	1st September 2020
Drawn by	JG
Checked by	Checker

A103

Scale 1 : 100