

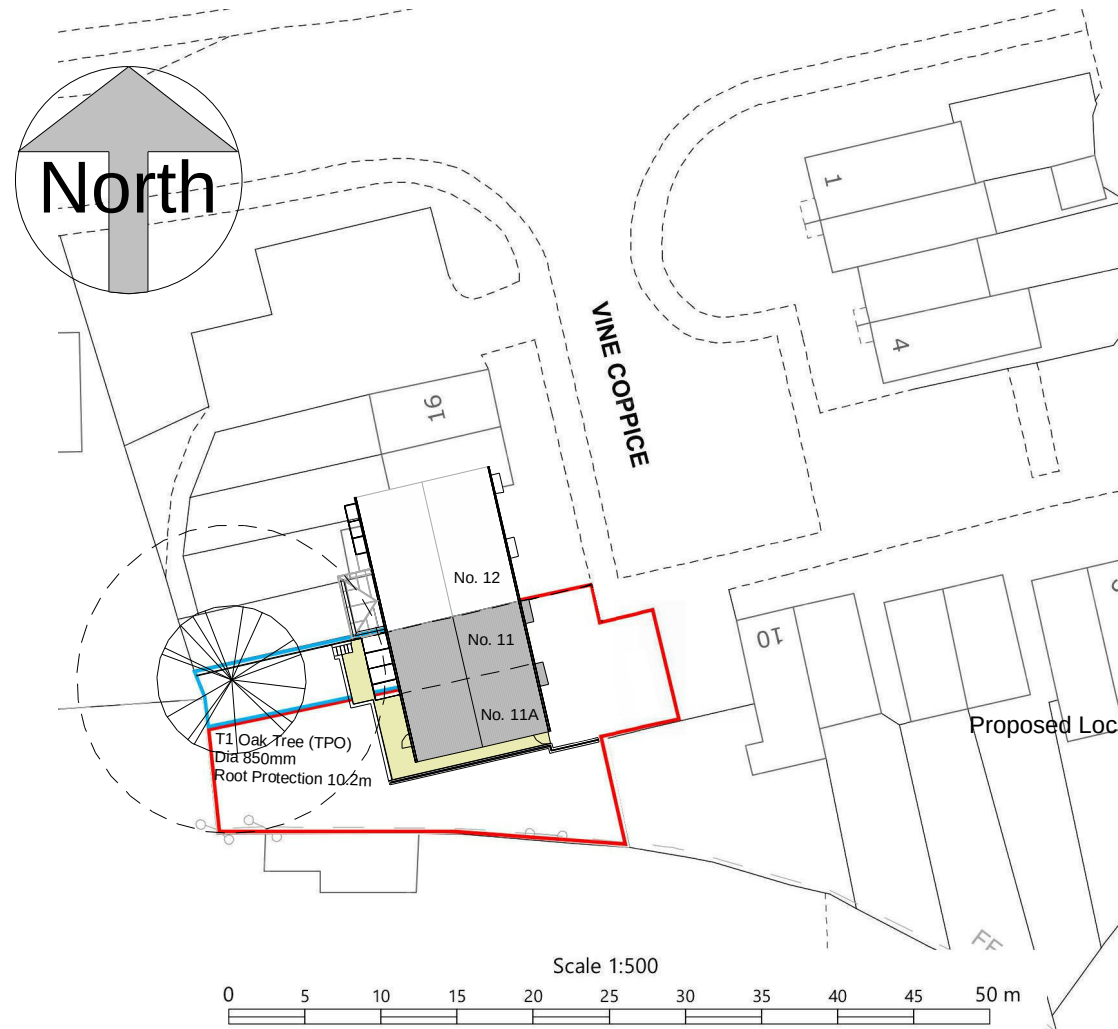


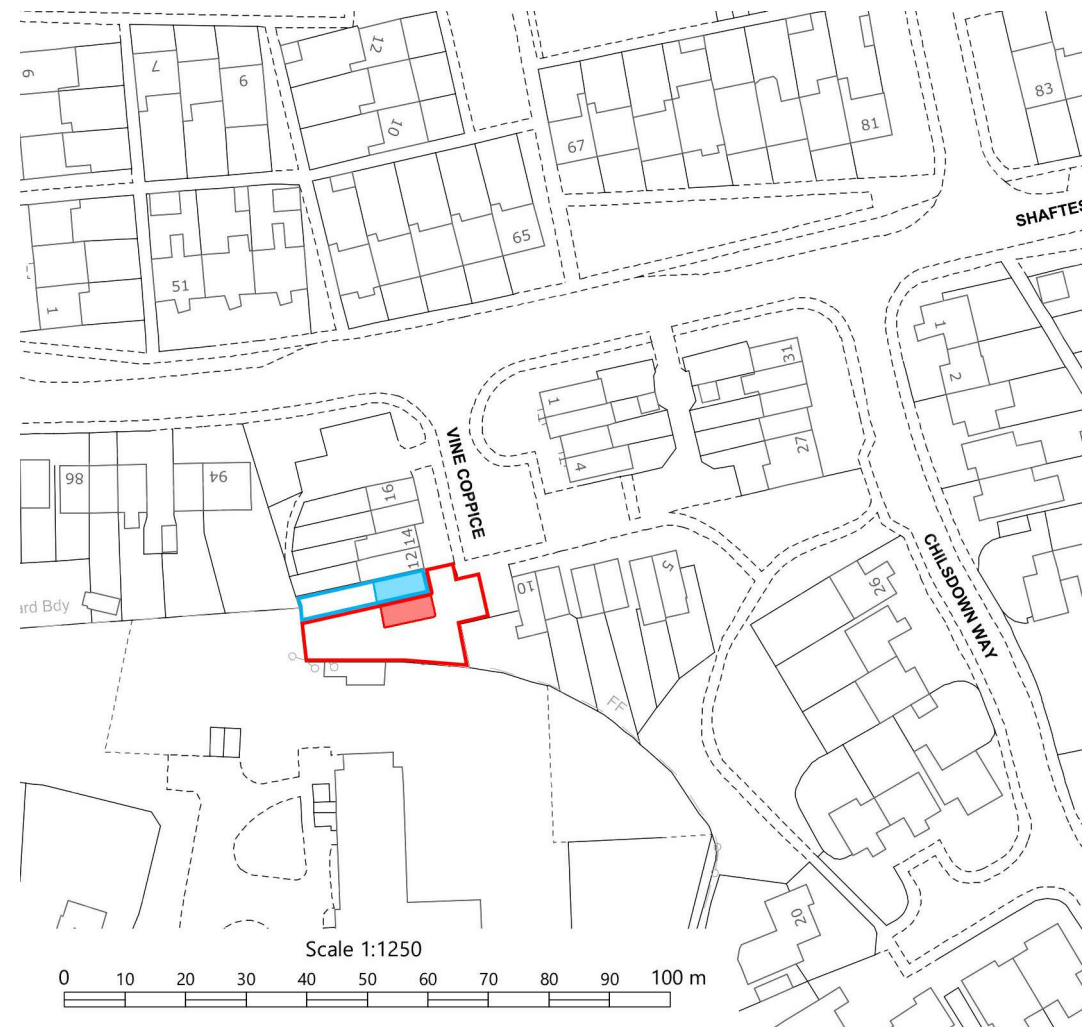


Proposed Location Plan - Block Plan - Floorplans - 11 Vine Coppice - Sheet - A102.Rev B

Roof Plan


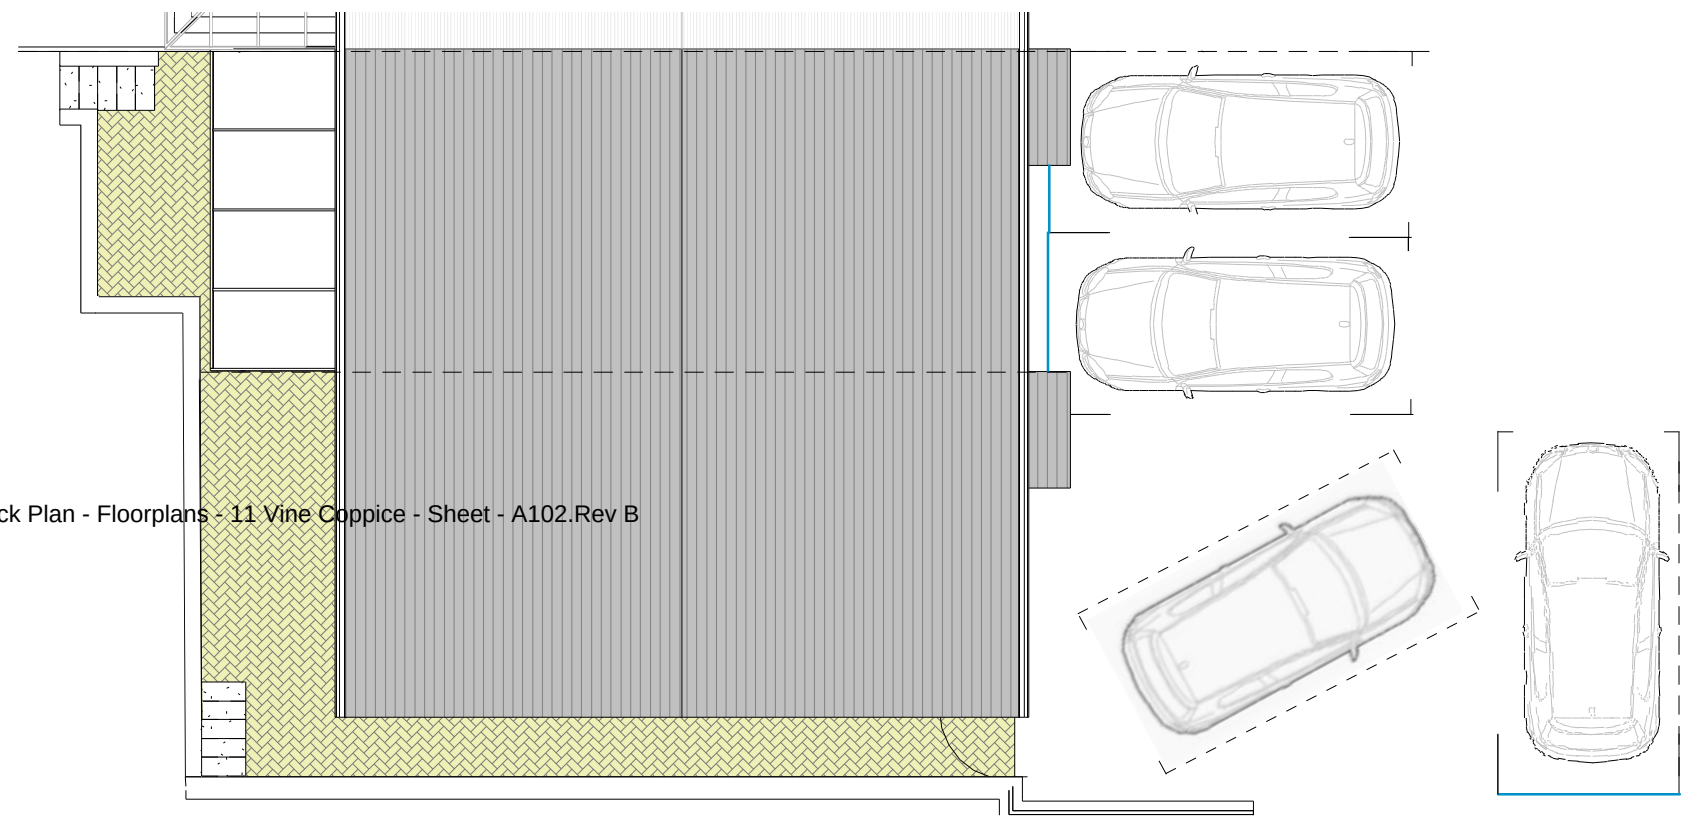


Proposed Location Plan - Block Plan - Floorplans - 11 Vine Coppice - Sheet - A102.Rev C

Ground Floor

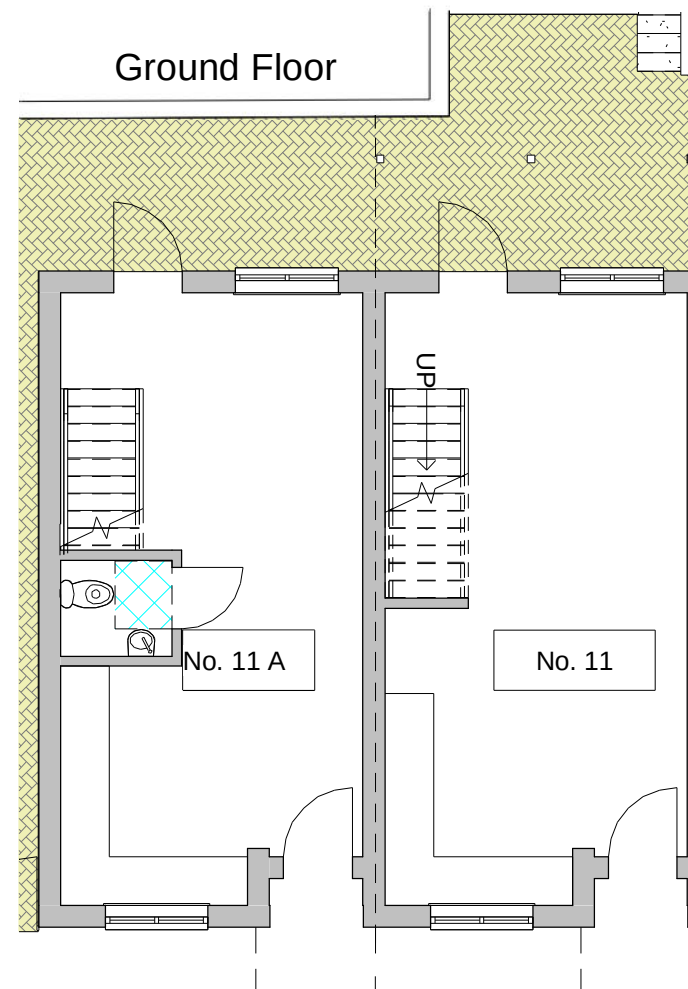

First Floor

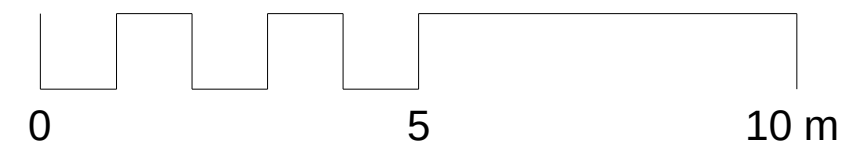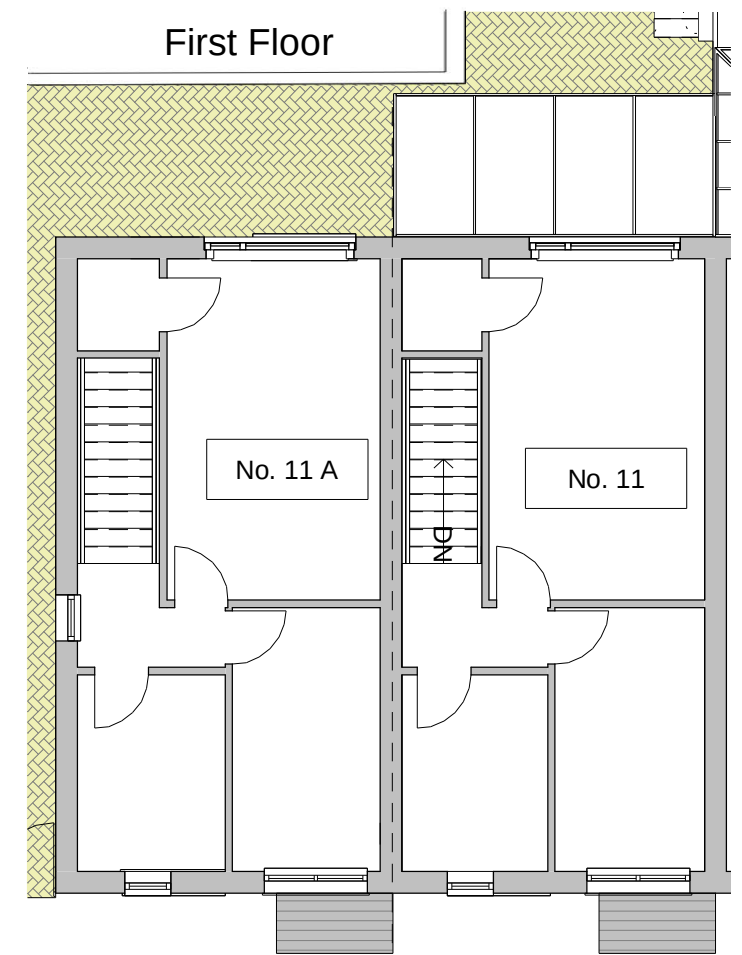

Mr & Mrs Whitty 11 Vine Coppice PO7 5DU Proposed Plans, Scale 1:100 @ ISO A3