

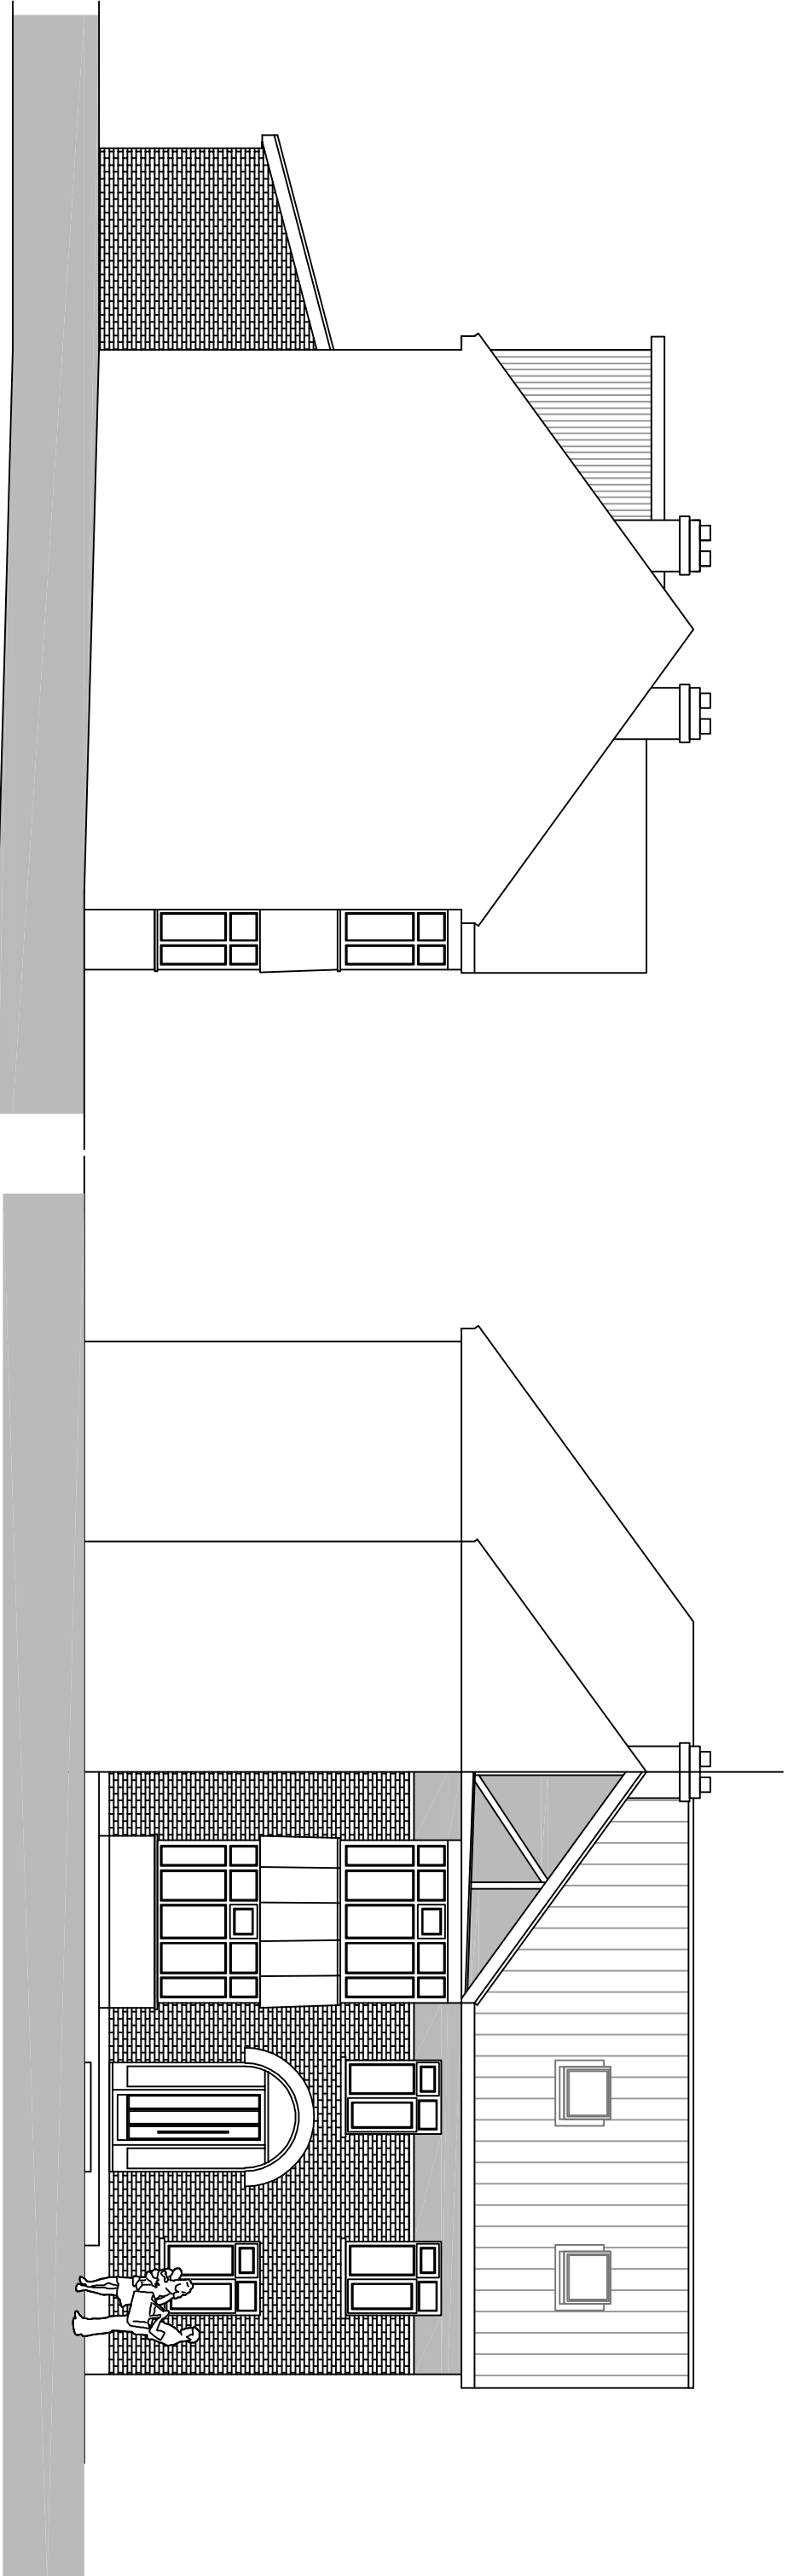
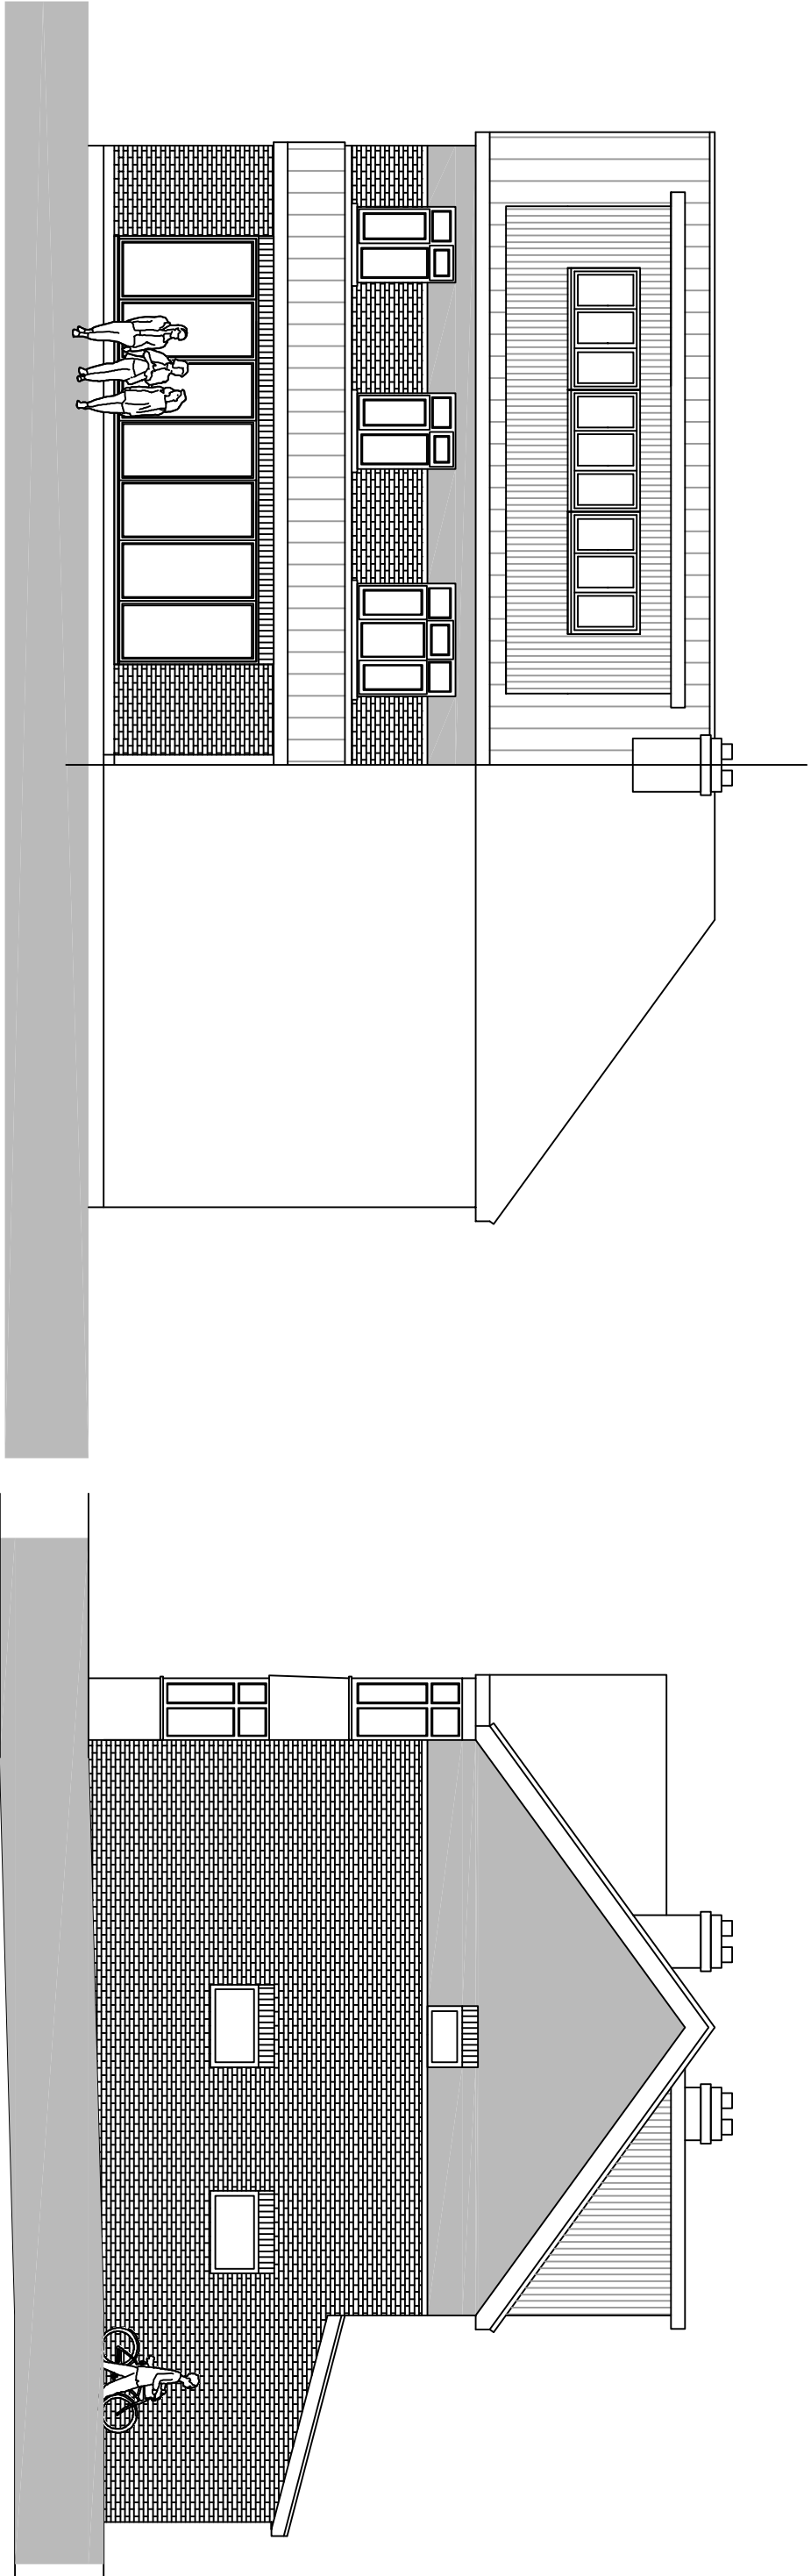


Proposed Elevations


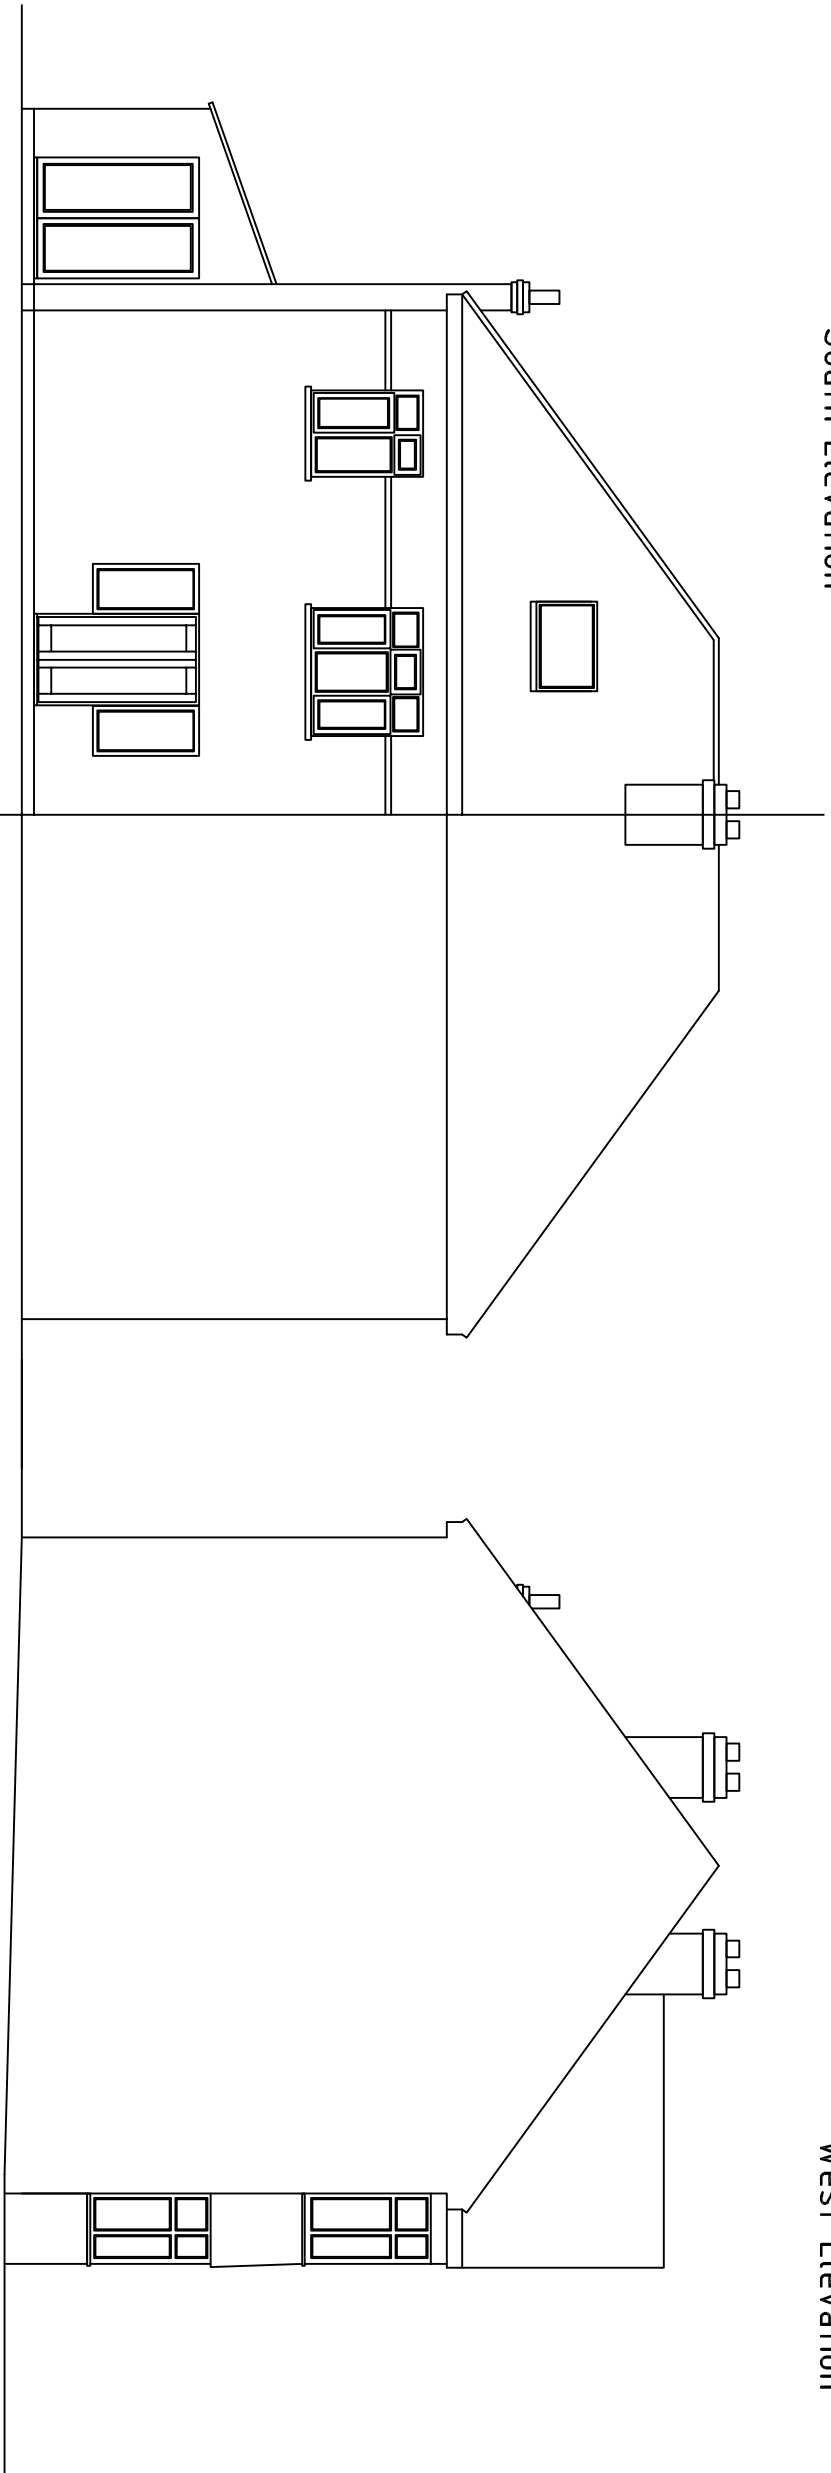


Existing Elevations

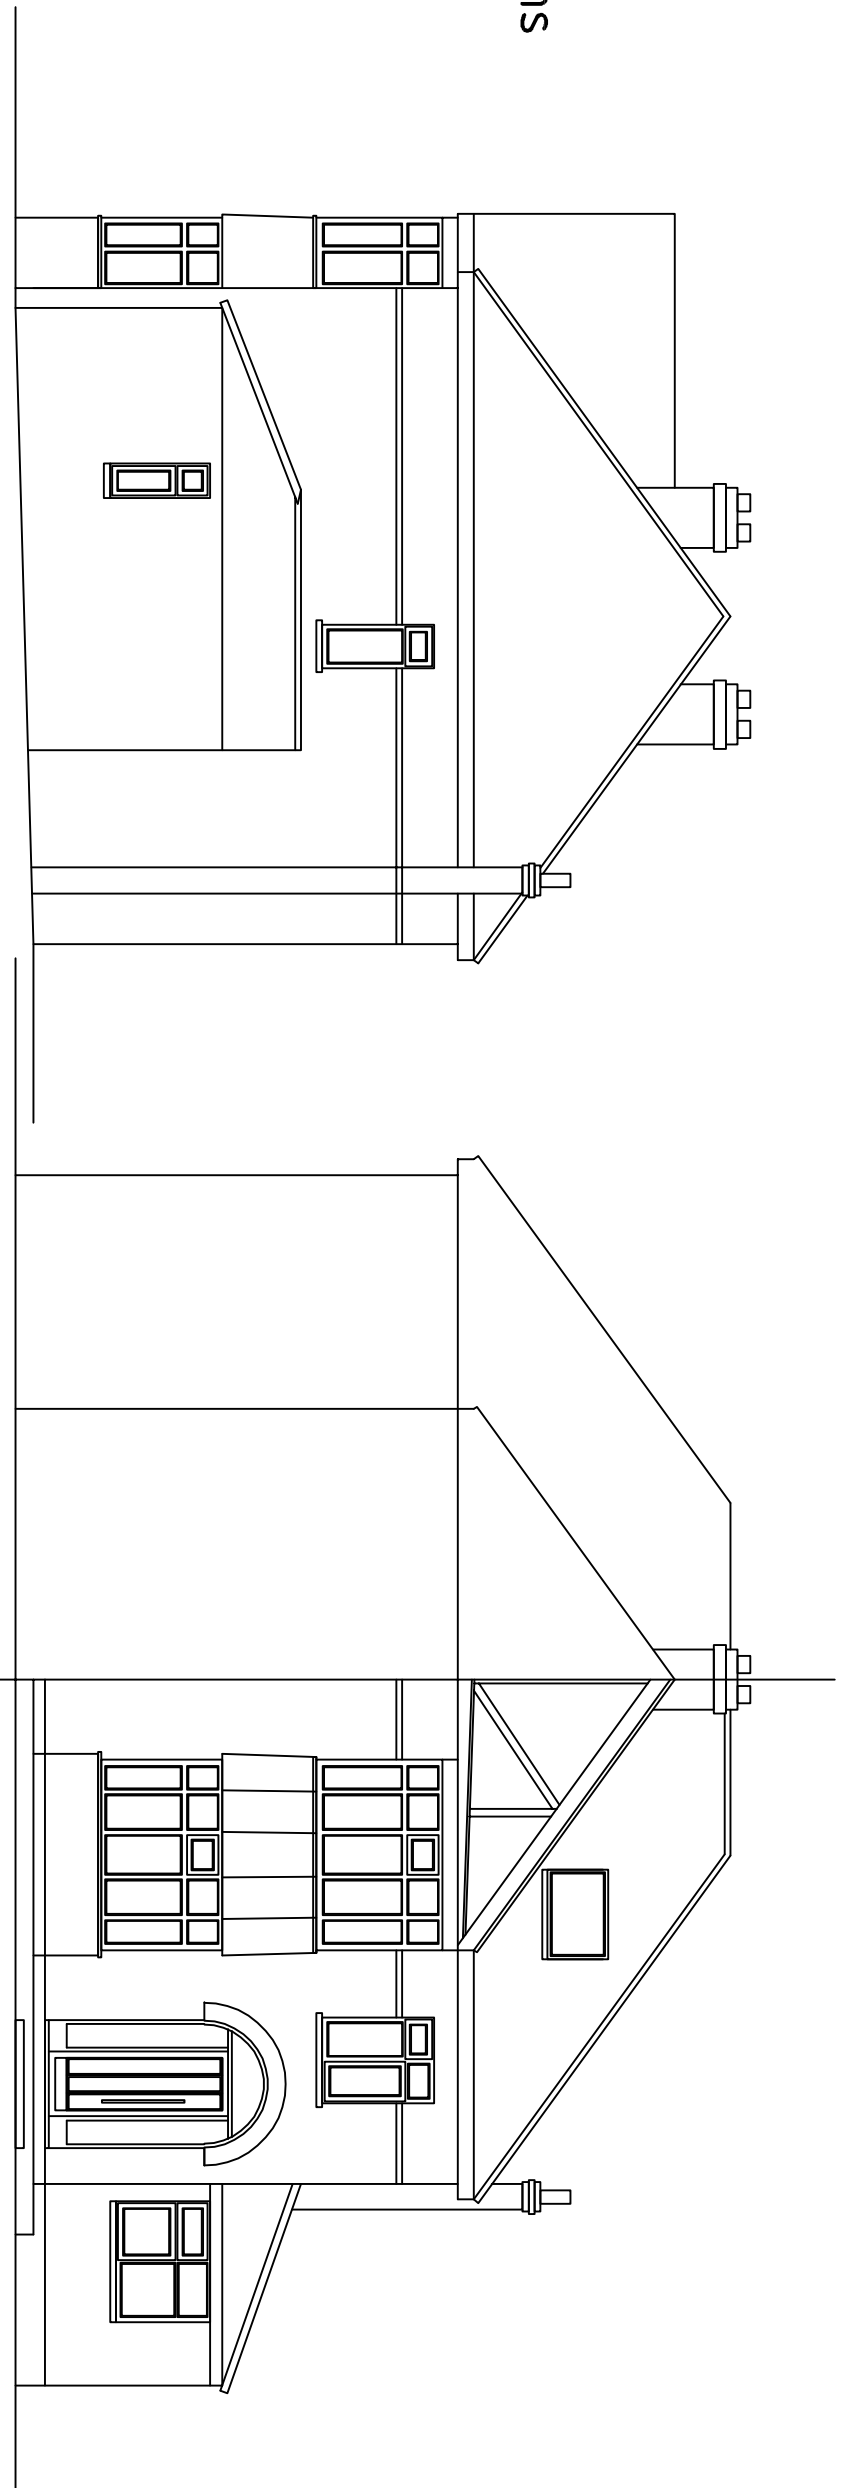


Scale in Metres
0 1 2 3 4 5 for 1:100

Proposed Floor Plans

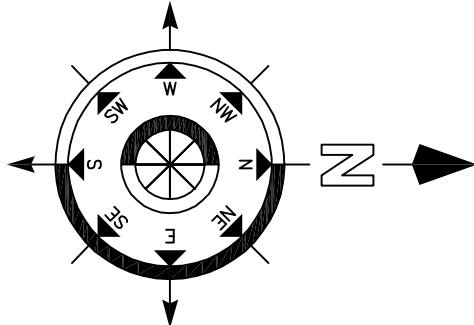
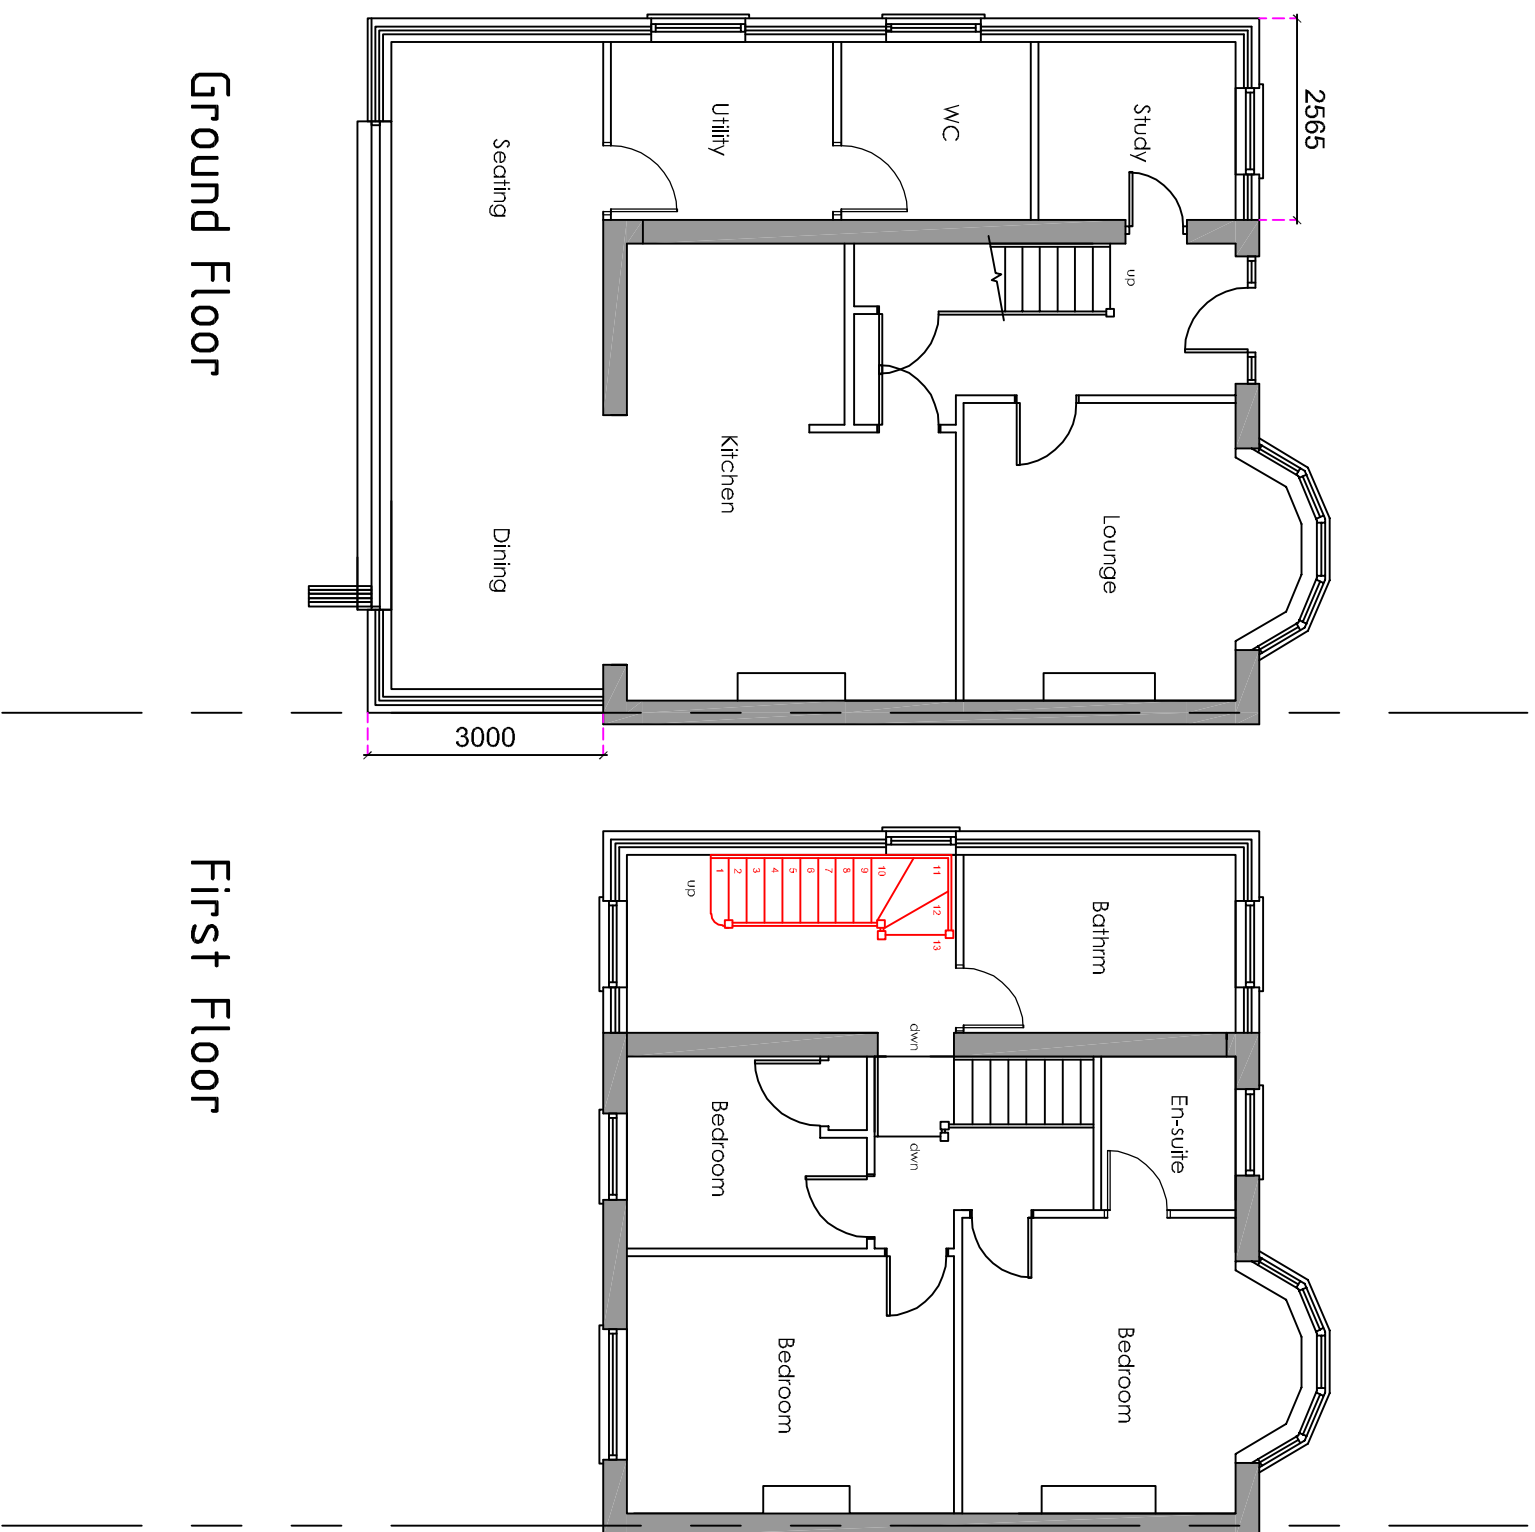


Existing and proposed parking

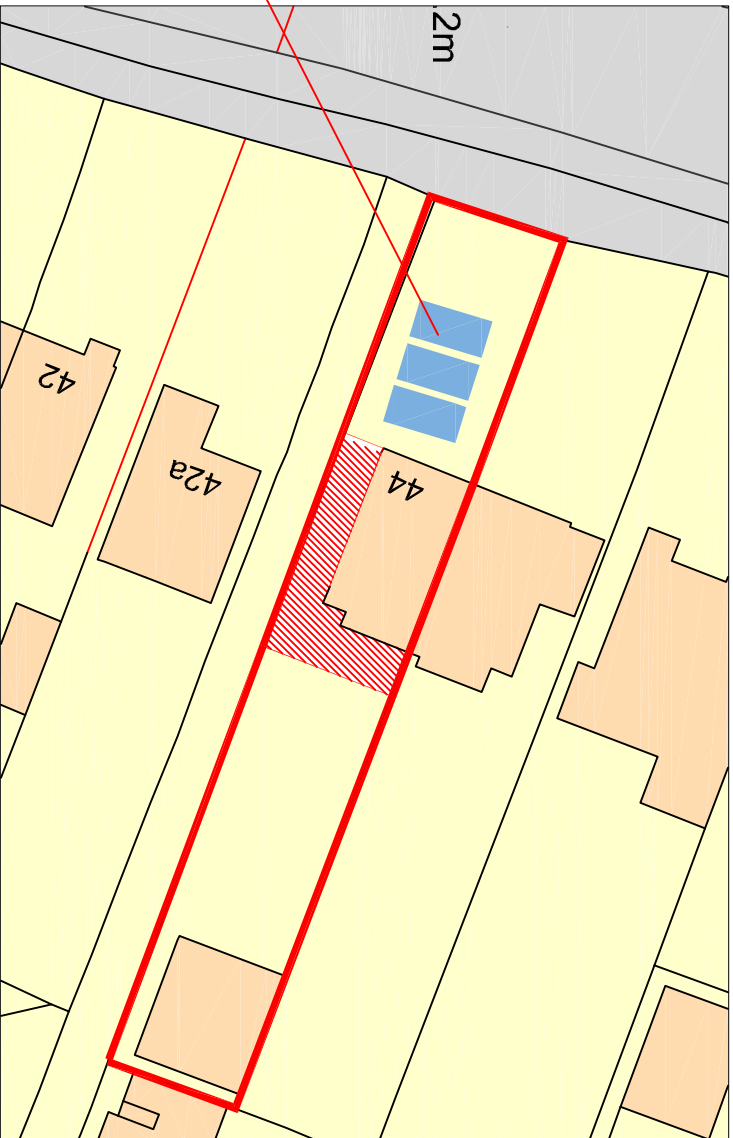


Scale in Metres
0 5 10 15 20 25 for 1:1500

Existing Floor Plans

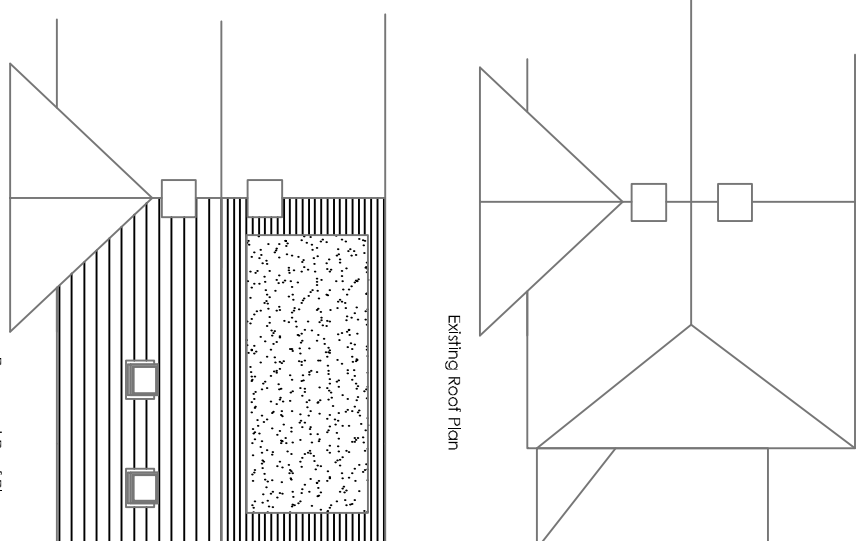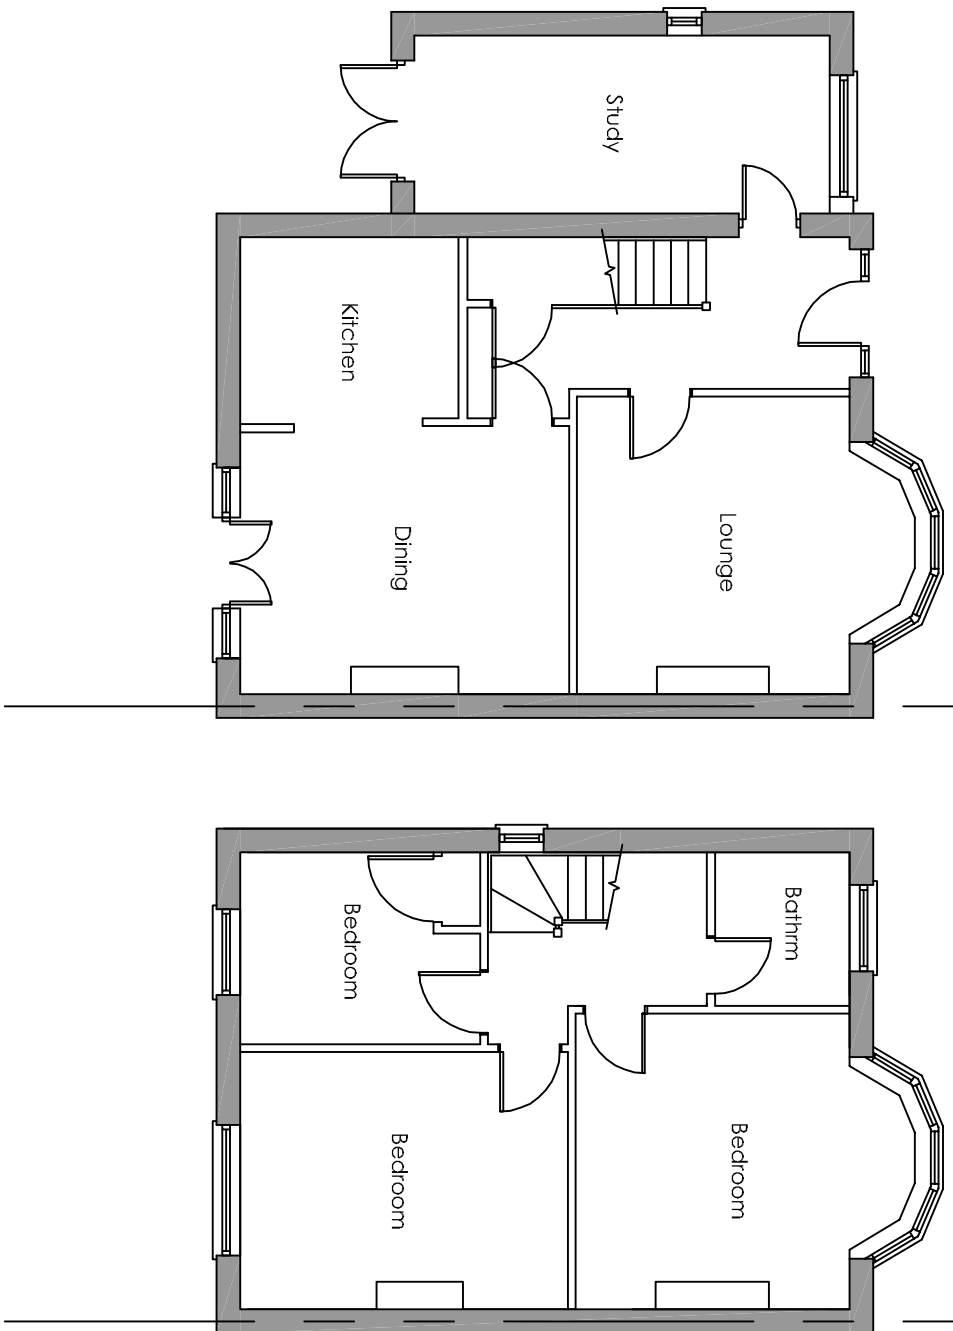

1-200

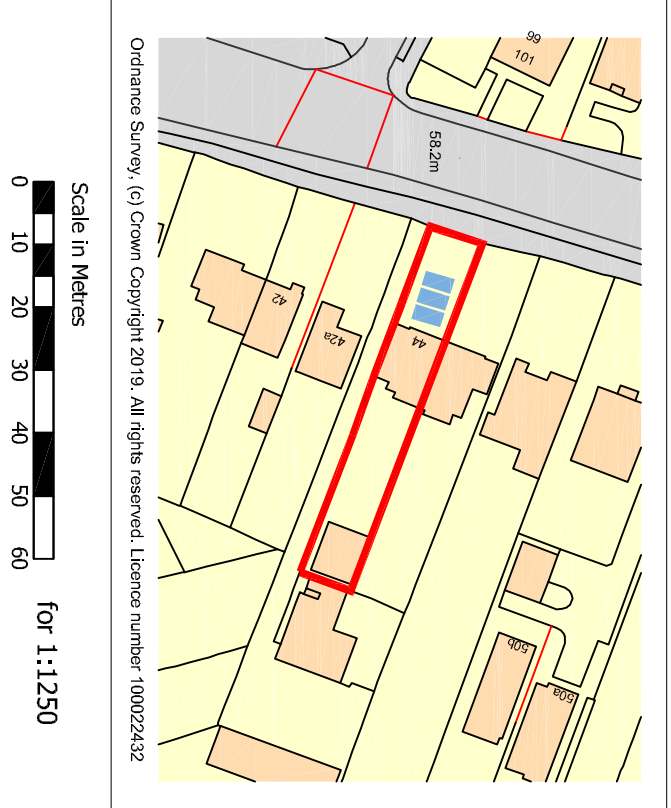

Scale in Metres
0 10 20 30 40 50 60 for 1:1250

Revised	Description	Date	Drawn

Project:
Mr & Mrs K Ware
44 London Road
Covington
Hampshire

Drawing Title:
Proposed Two Storey Side, Single Storey
Rear Extension & Loft Conversion

Chris Flint Associates Ltd
CHARTERED SURVEYORS - PROJECT MANAGERS
DEVELOPMENT CONSULTANTS

Drawn By	Date	SHEET SIZE	Approved By	Date
CF	14/08/19	A1		
CF	14/08/19	01	Revised	Scale
				1-100

PLANNING

2 Riverside Close, Winchester, Hampshire, PO7 1XZ
Tel: 01239 232484 Fax: 01239 358554
Email: chris@flintassociates.co.uk