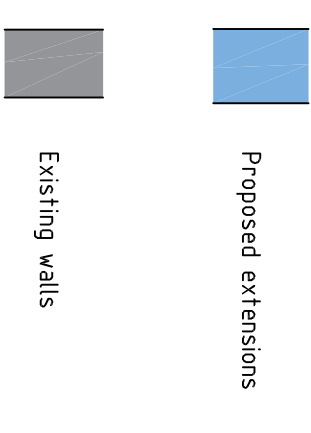
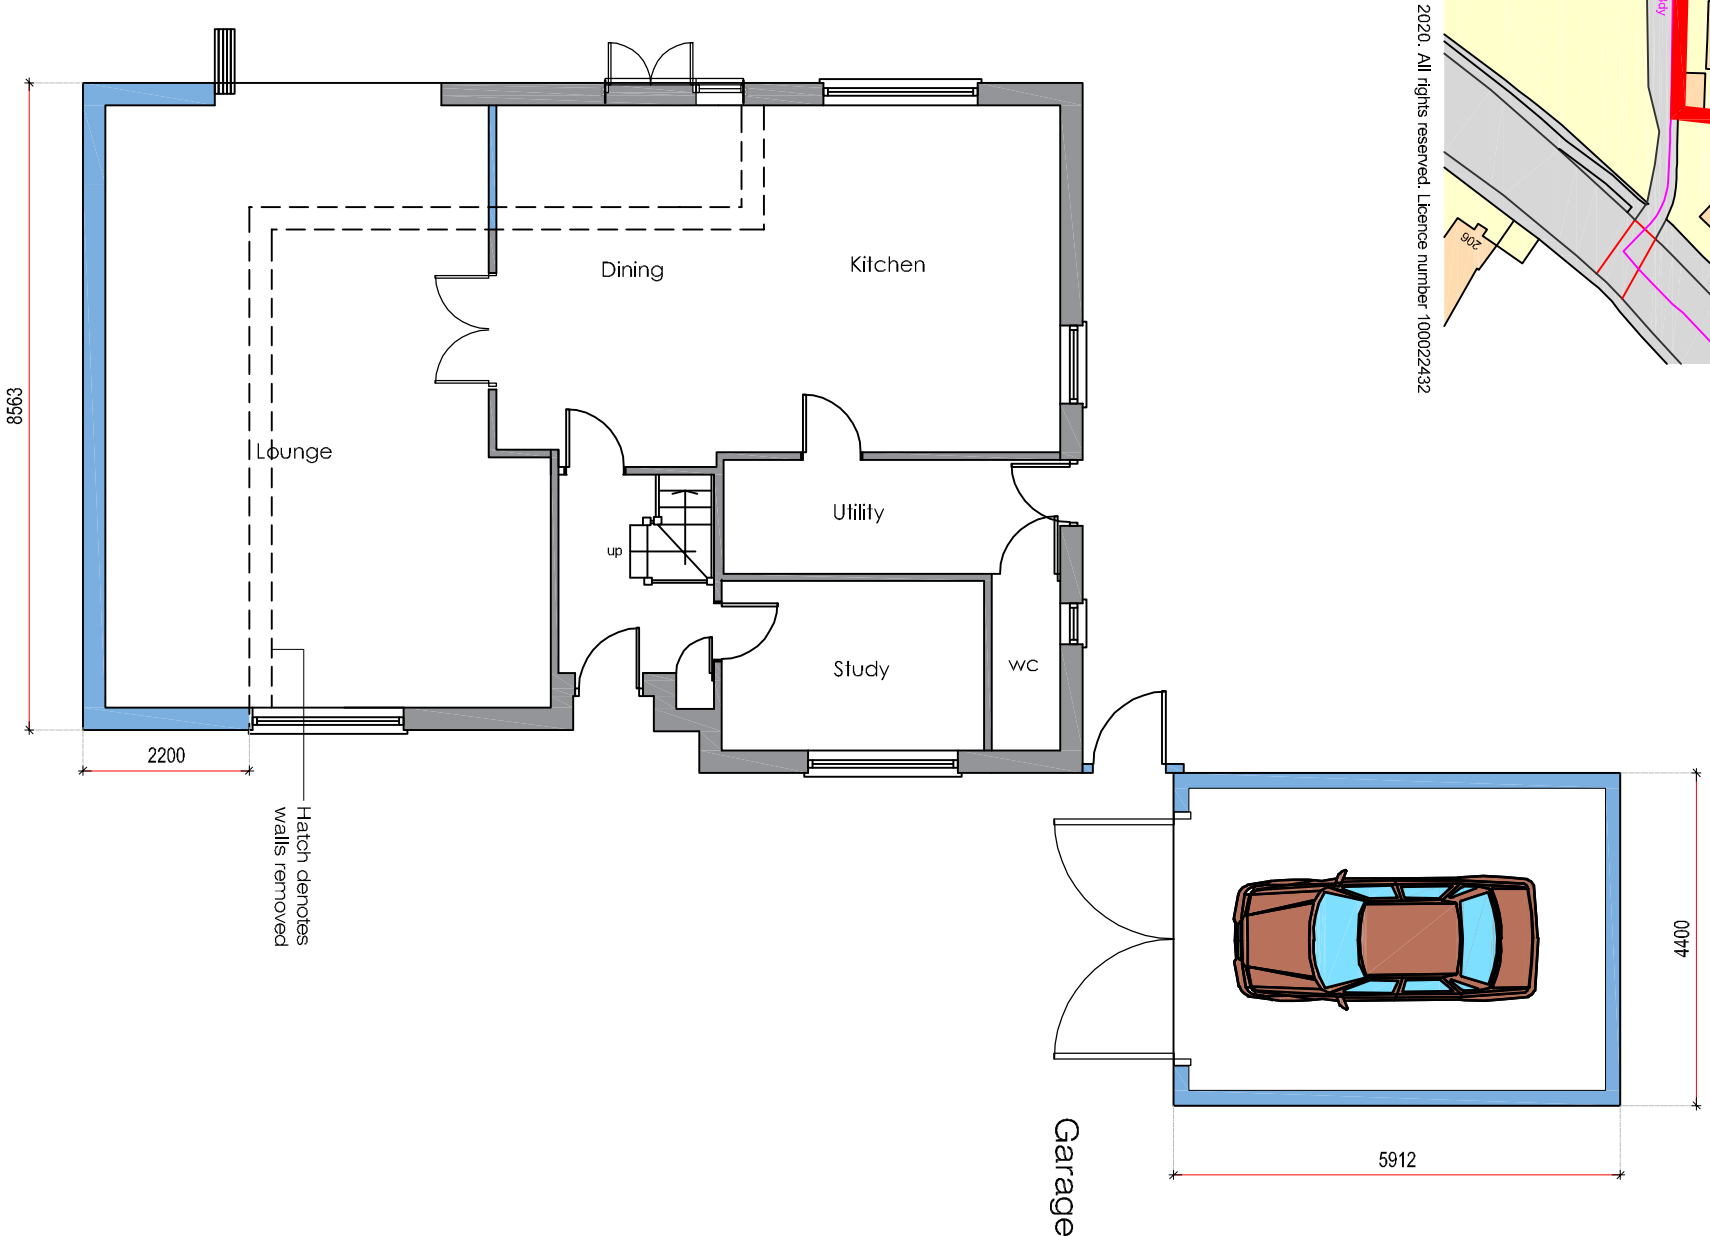
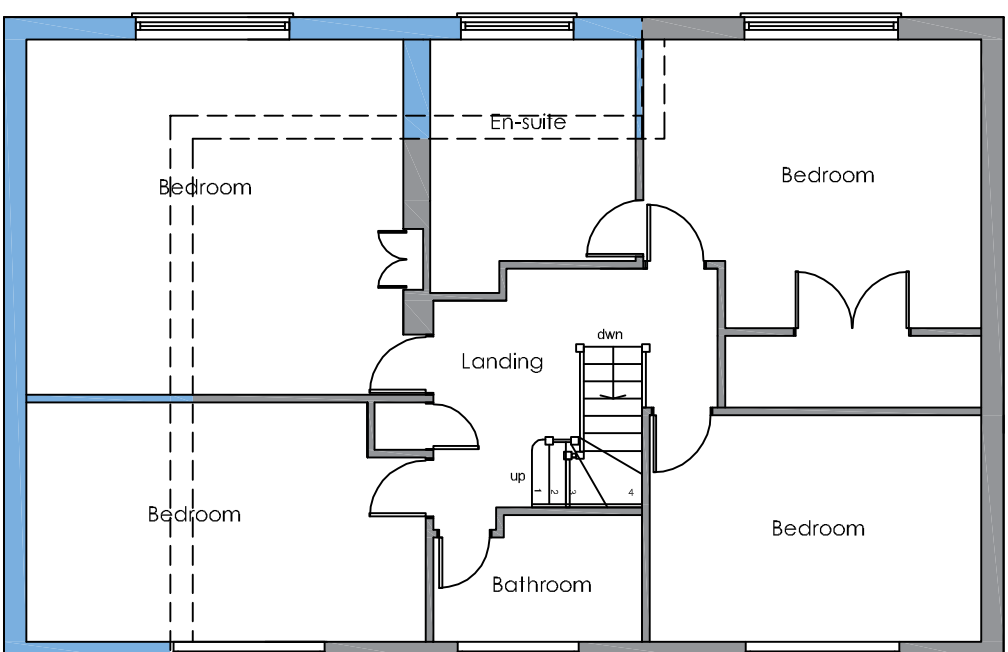
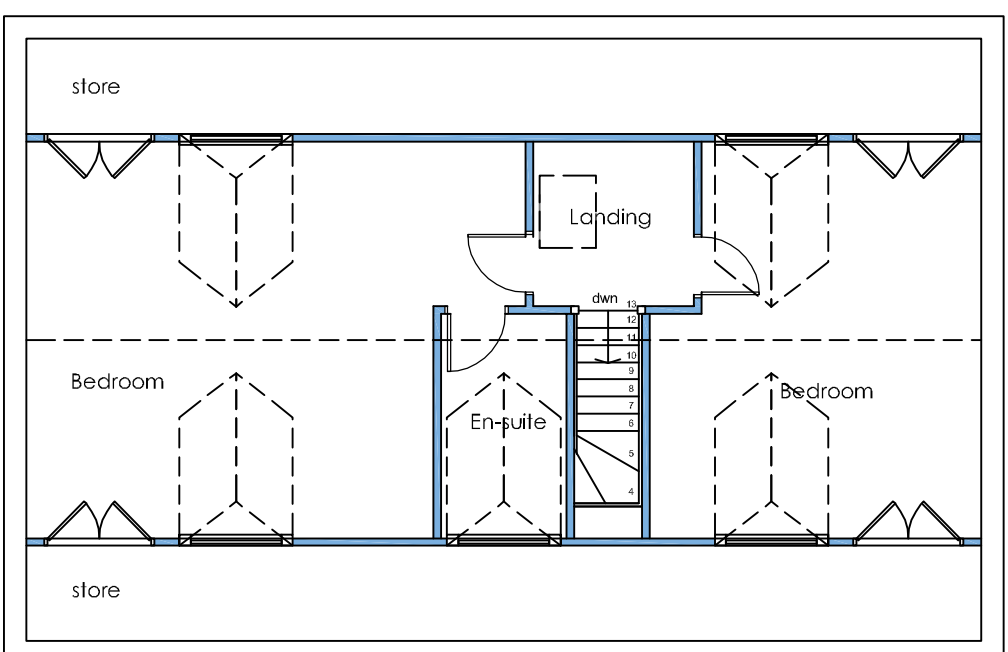
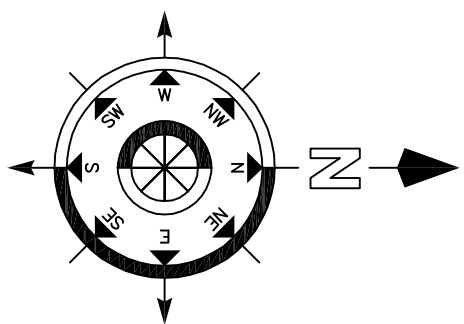
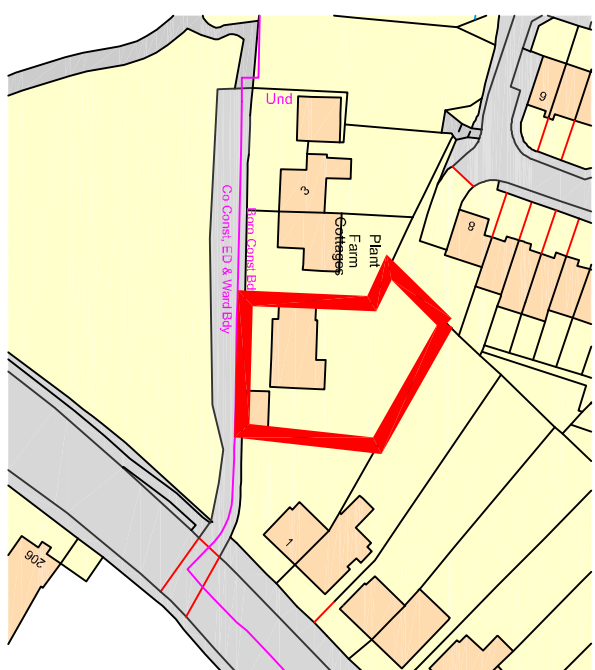
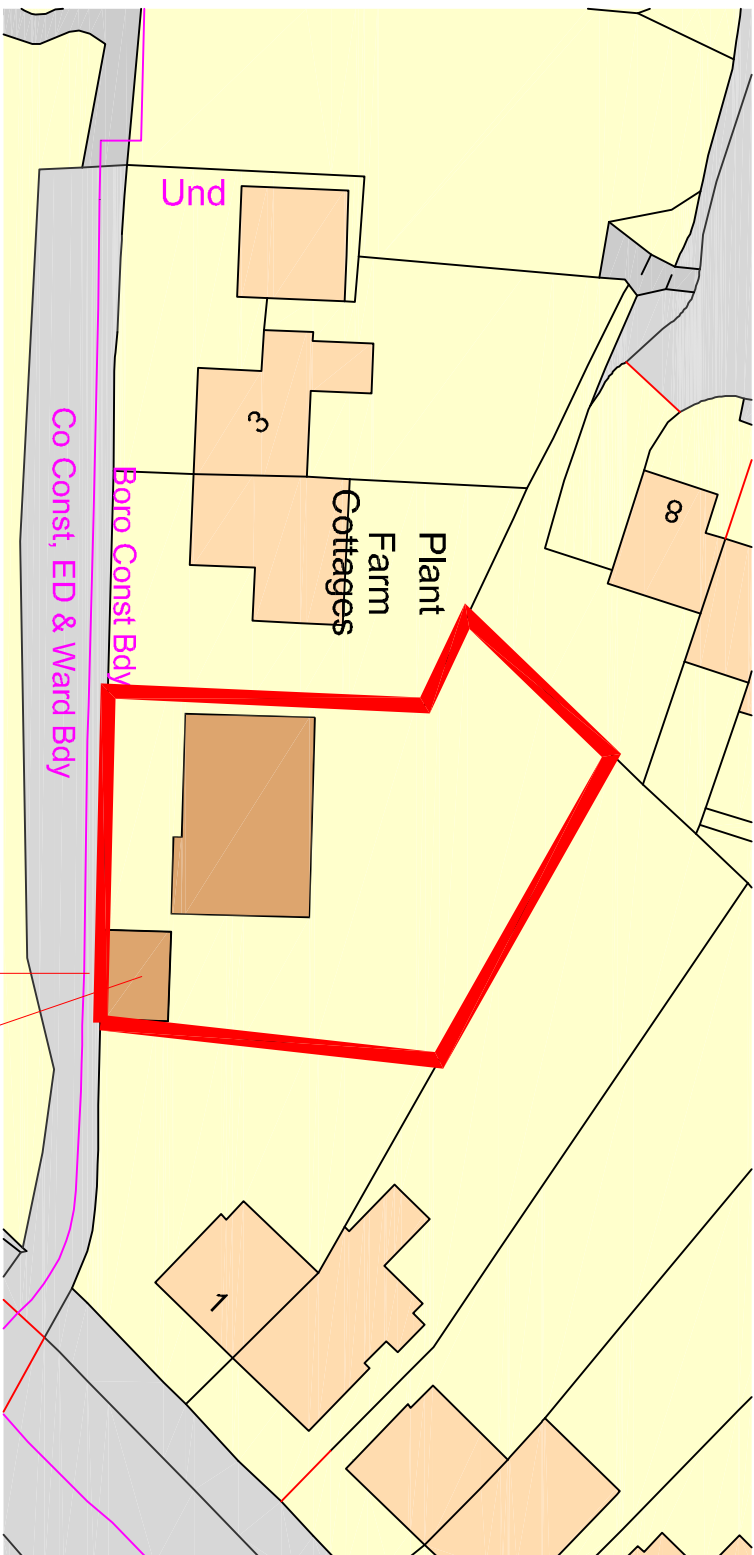
REVISION:

Drawing Title :
Proposed Floor Plans

Project : **1 Plant Farm Cottages**

Drawn by	Date	SHEET NO.	Approved by	Date
CRF	20/07/20	A2		
Drawing No.		Revision:	Scale	
CFA	FULL	BS		1/100

Chris Flint Associates Inc.
CHARTERED SURVEYORS - PROJECT MANAGERS
DEVELOPMENT CONSULTANTS

2 Emerald Close Waterlooville Hants PO7 8NZ
tel: 023 92 432484 fax: 023 92 358554
Email: chrisflintassociates@gmail.com