


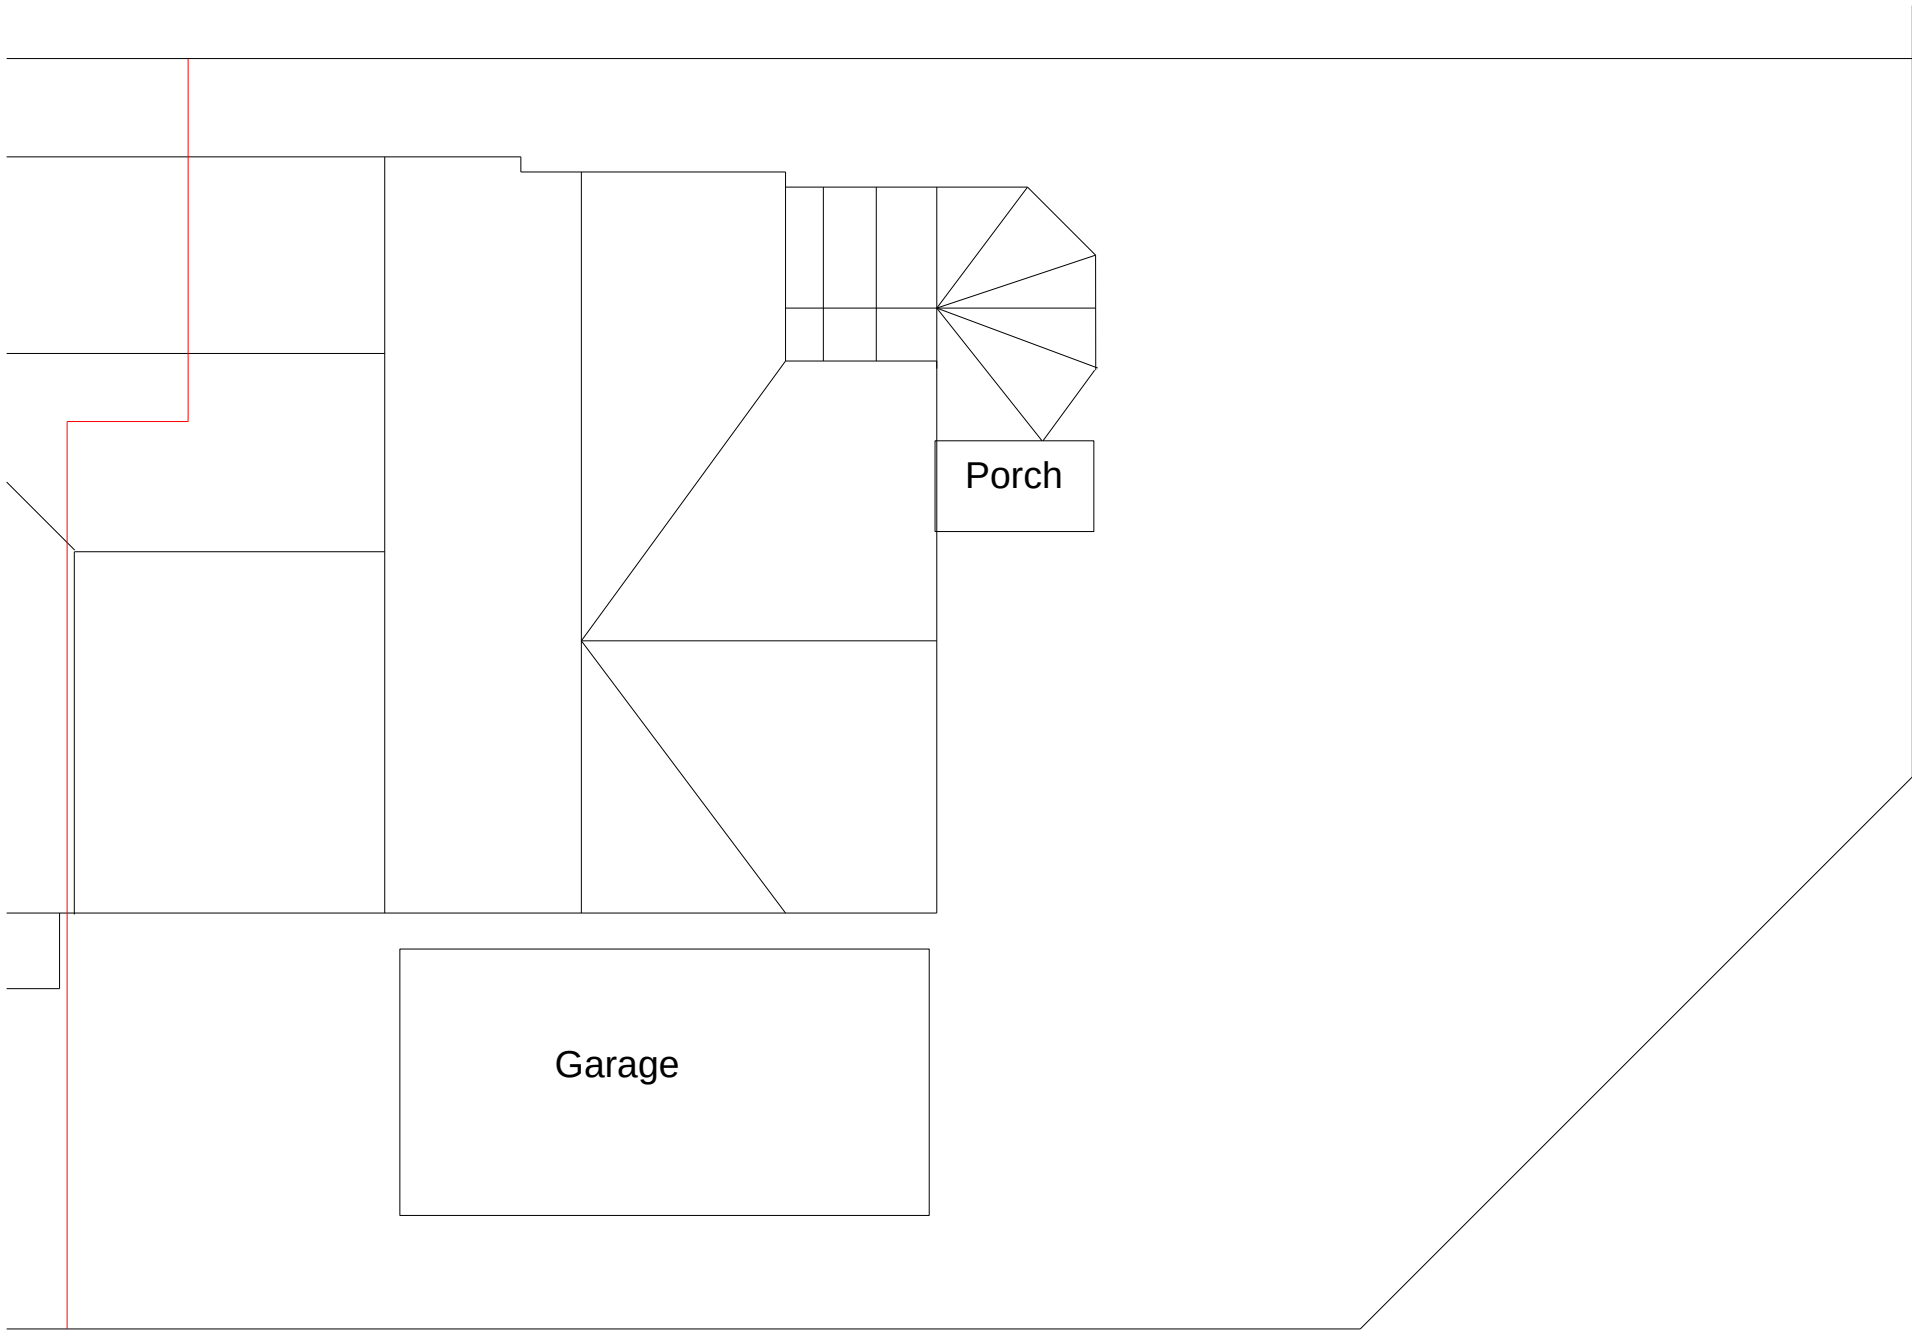

2 Eastoke Avenue, Hayling Island – Existing Site Plan

Scale: 1:100 @ A4