



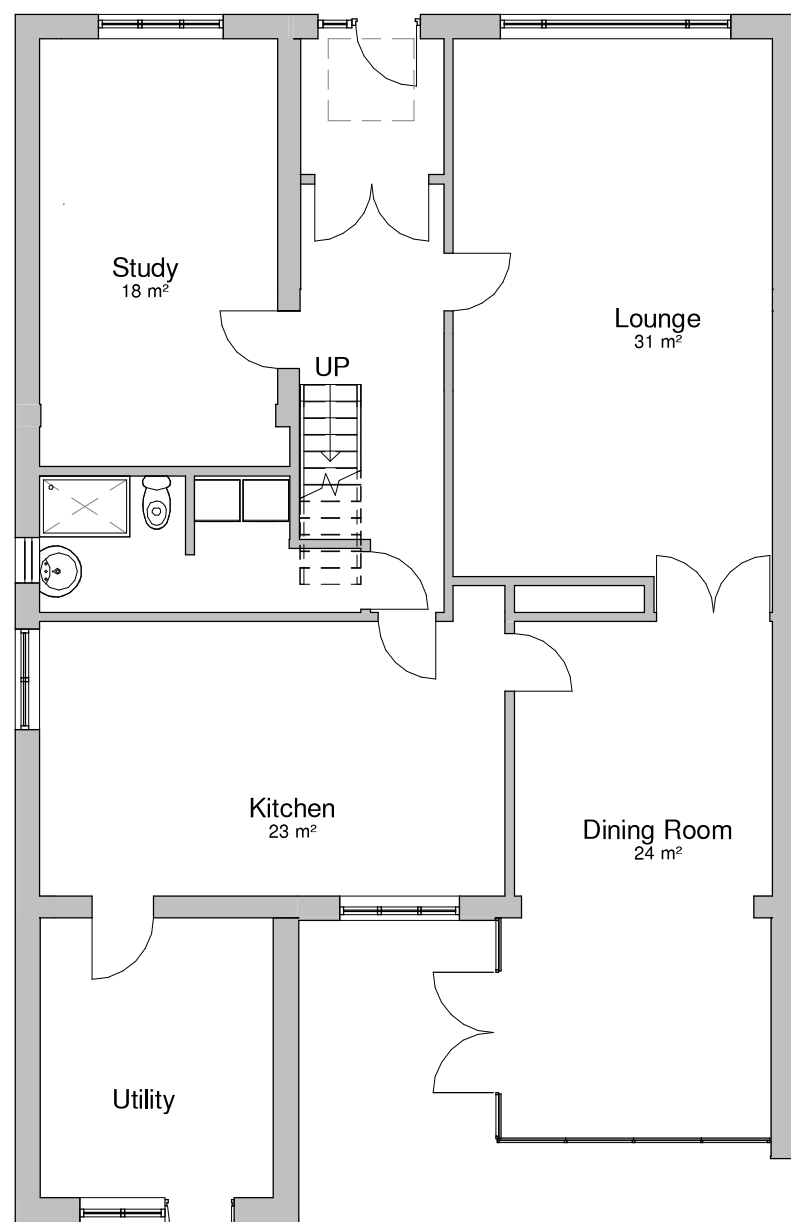


Approved Ground Floor

1 : 100

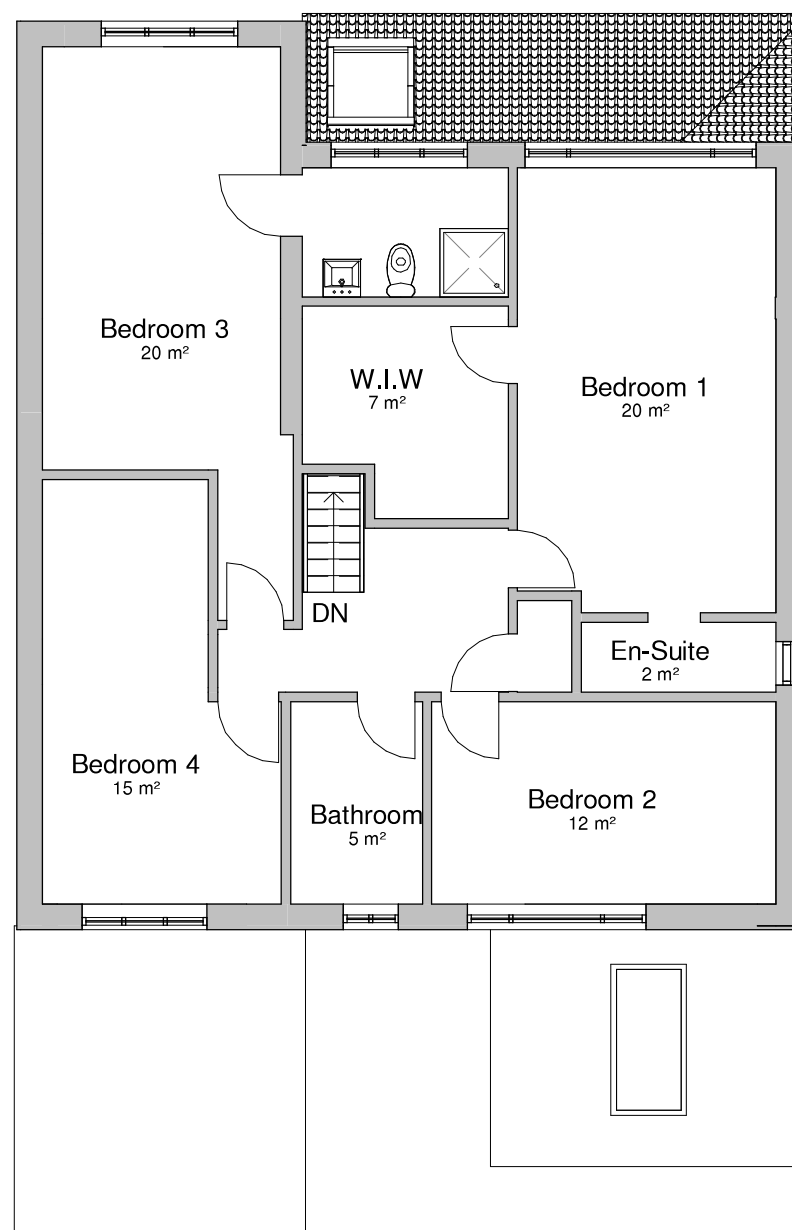



Approved First Floor

1 : 100

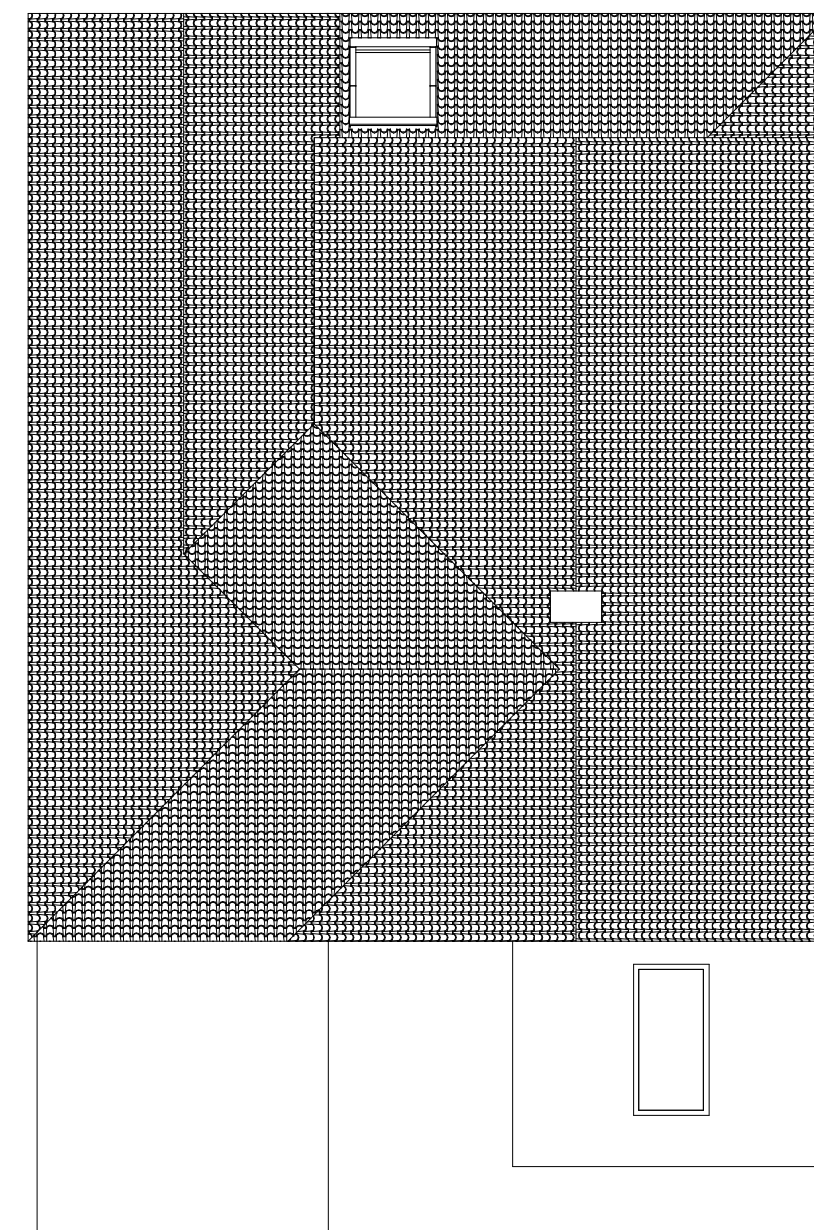

Approved Roof Plan

1 : 100

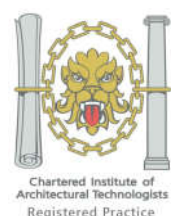 

Tel: 0800 6127 664
www.yourhomeplans.co.uk

Your Home Plans

These drawings are for approval purposes. Materials and products should not be ordered based on scaling from drawings as errors may occur along existing building lines. All measurements and supporting elements are to be checked on site. Refer to Your Home Plans if any discrepancies are found.

Mr T Casey
55 Southbrook Road
Havant
Hampshire
PO9 1RL

Approved Floor Plans

Project number	55SOU-20
Date	24th June 2020
Drawn by	JG
Checked by	Checker

A103

Scale 1 : 100