


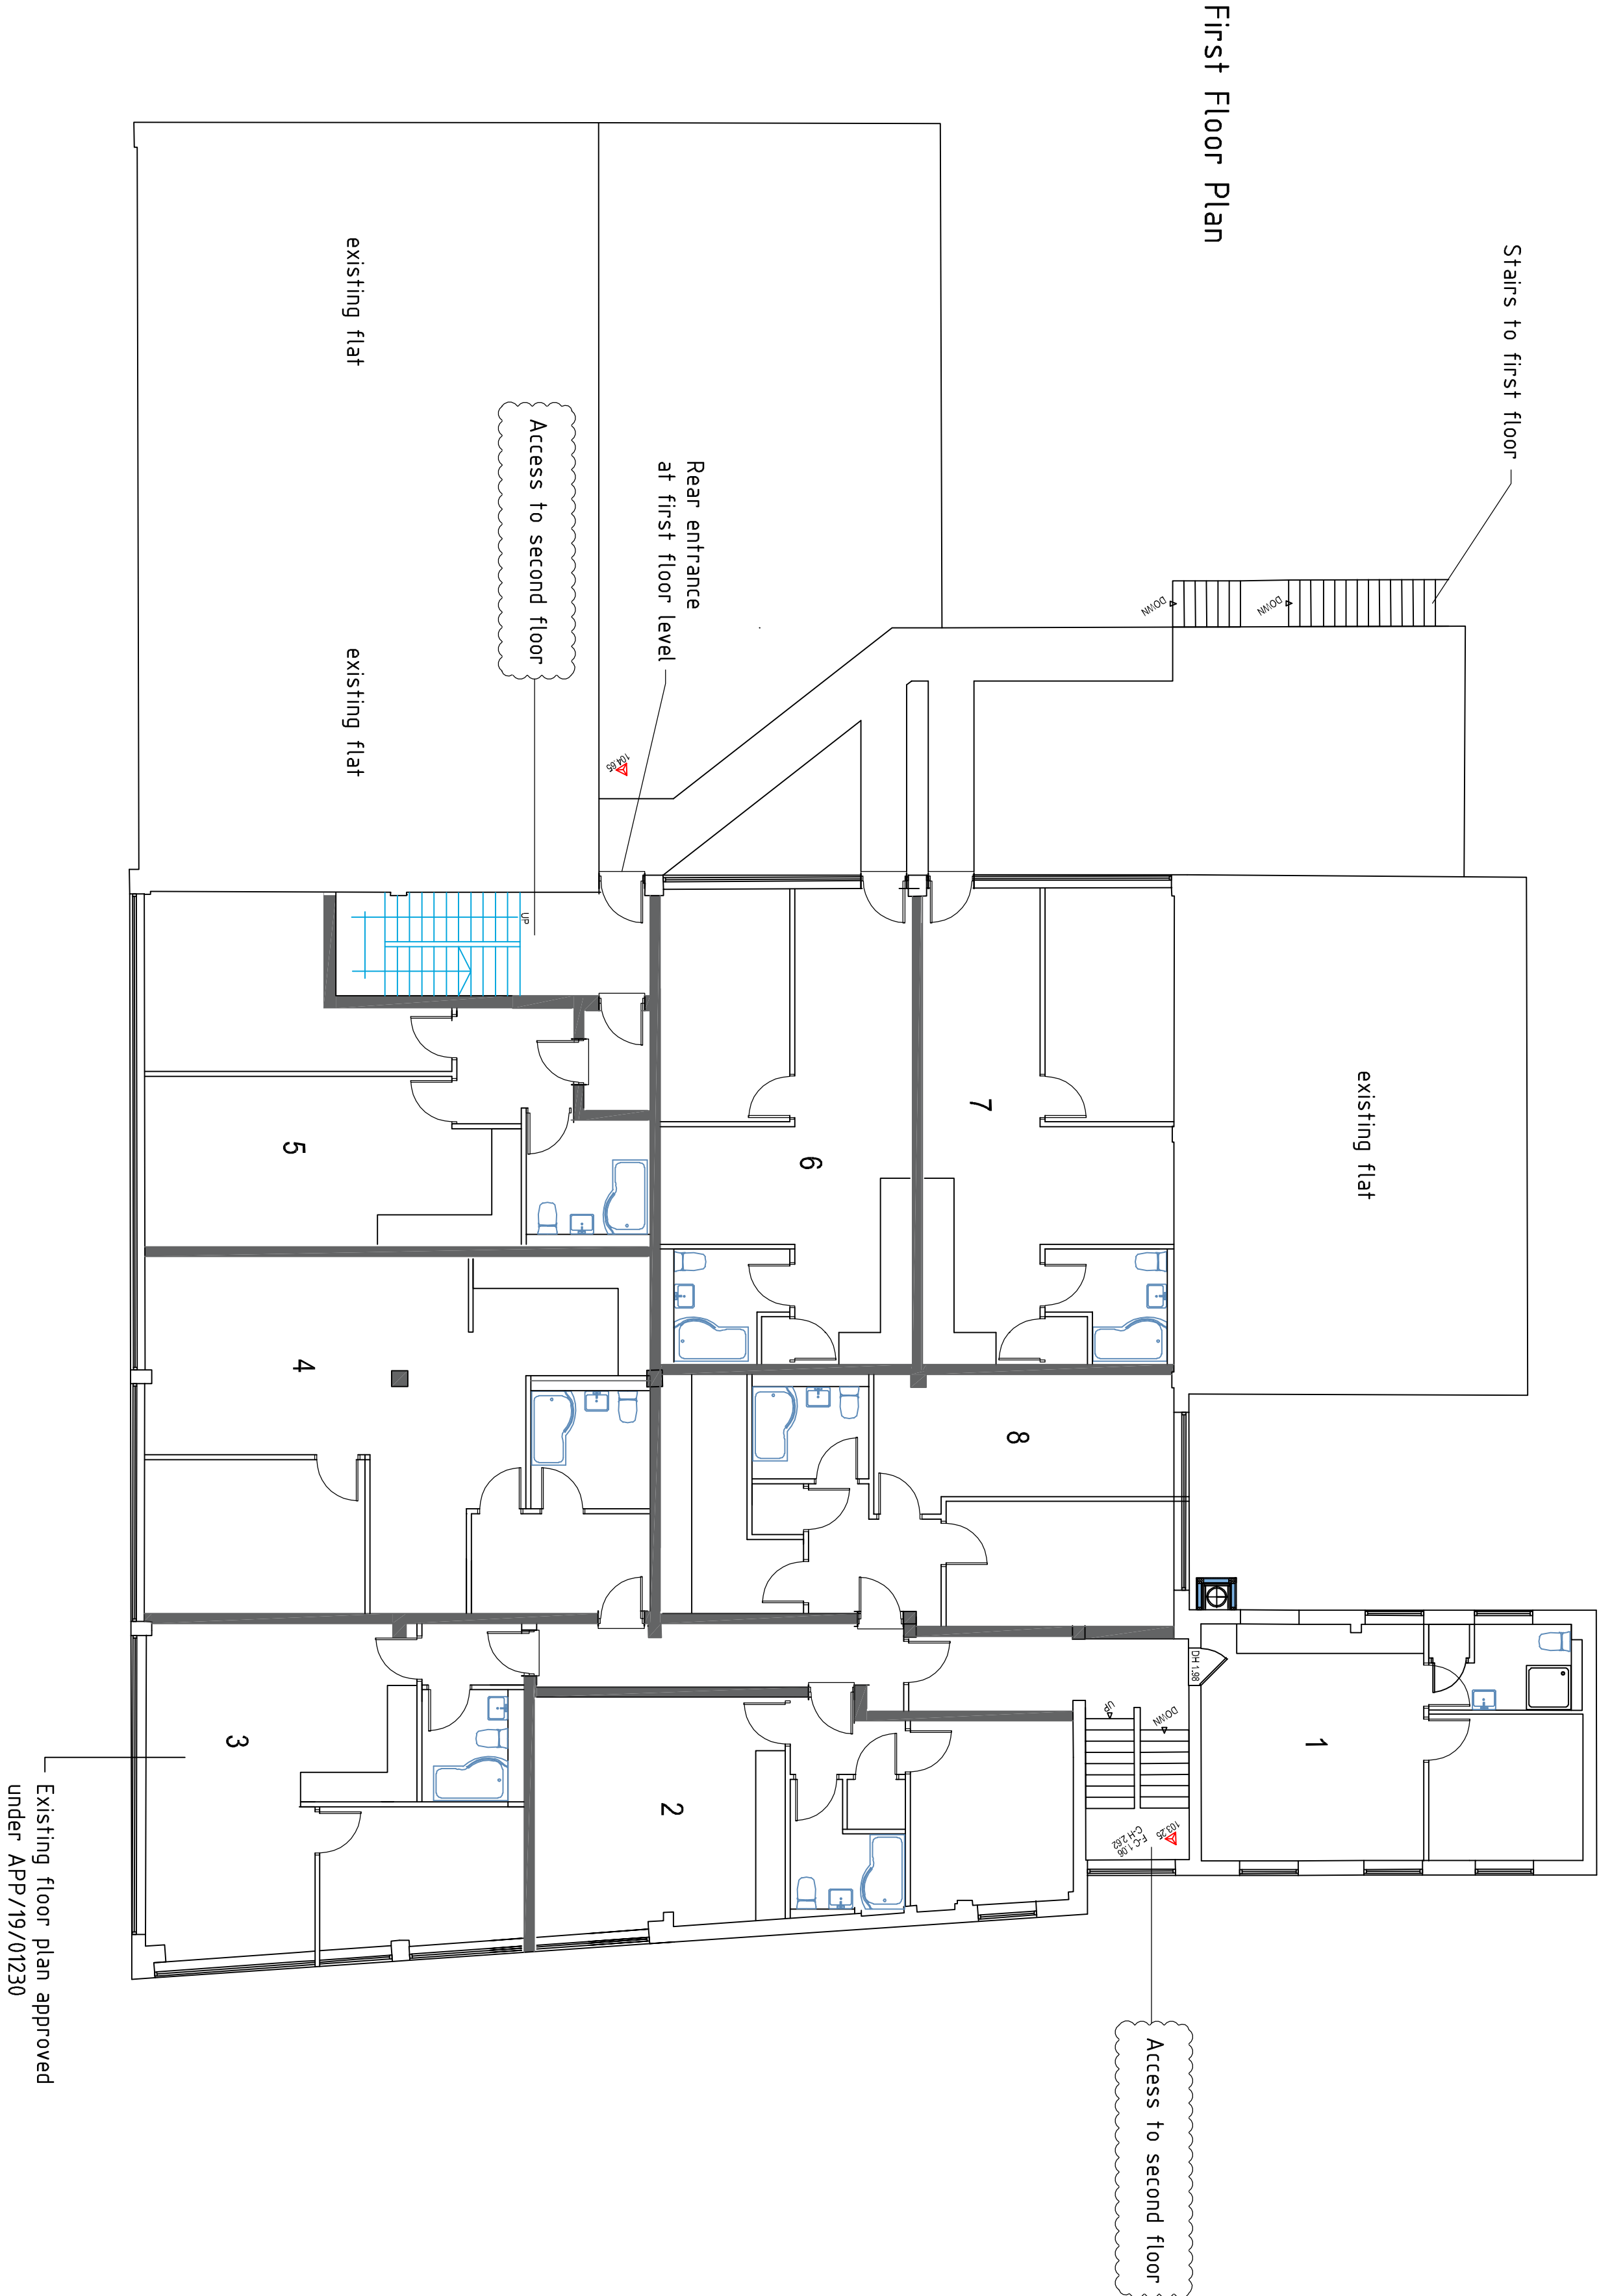

Reviser's	Description	Date	Drawn

Project:

Fernwood House
London Rd,
Watlington
PO7 7HG

Drawing Title:

First Floor Plan

Chris Flint Associates Ltd
CHARTERED SURVEYORS - PROJECT MANAGERS
DEVELOPMENT CONSULTANTS

Drawn By	Date	SHEET SIZE	Approved By
CF	27/09/19	A1	

Drawn By	Date	Revision	Scale
CFA	FULL	03	1-100

PLANNING

2 Emerald Close Watlington, Hants PO7 8NZ
tel: 023 92 432484 fax: 023 358554
Email: info@flintassociates.co.uk