




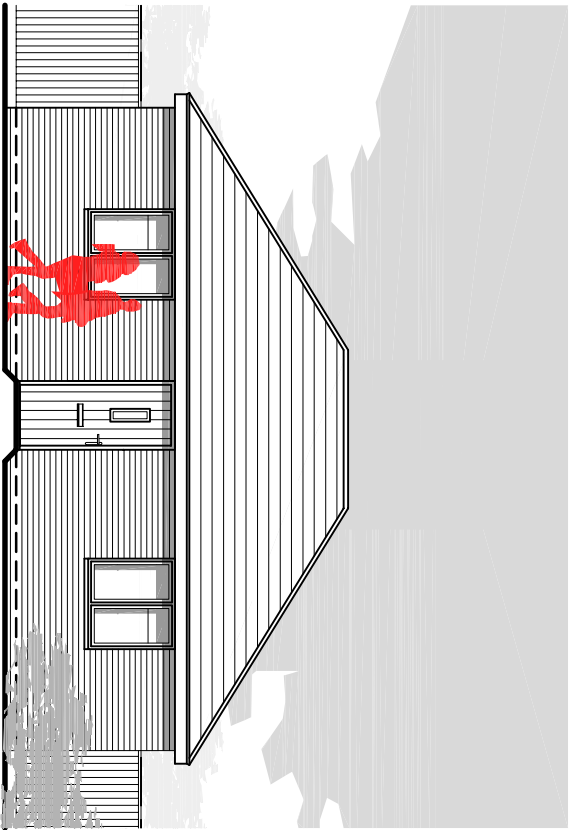


PROPOSED FRONT ELEVATION (WEST)
SCALE 1:100
0 1 2 3 4 5m

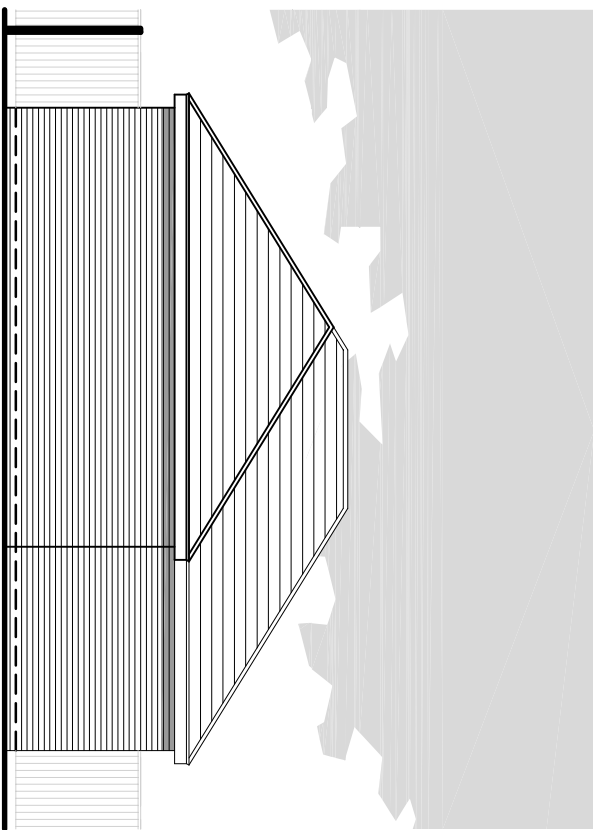

PROPOSED REAR ELEVATION (EAST)
SCALE 1:100
0 1 2 3 4 5m

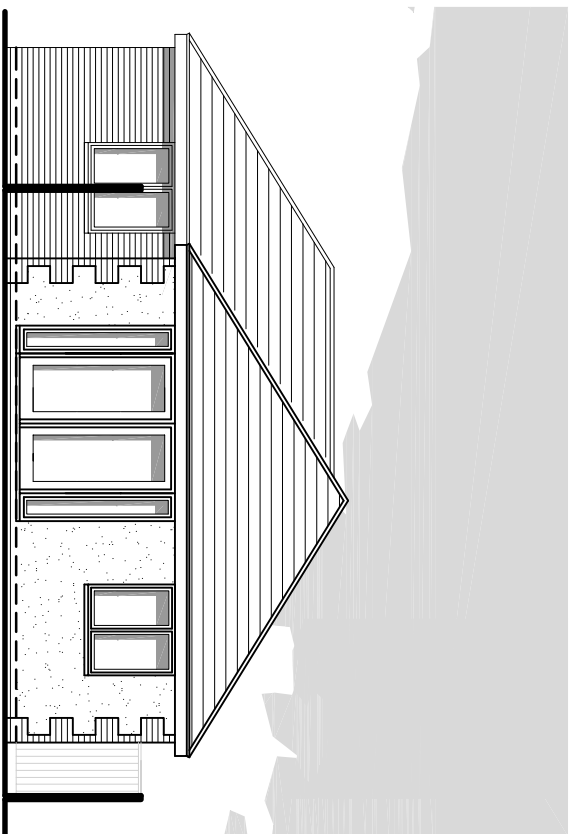

PROPOSED SIDE ELEVATION (SOUTH)
SCALE 1:100
0 1 2 3 4 5m

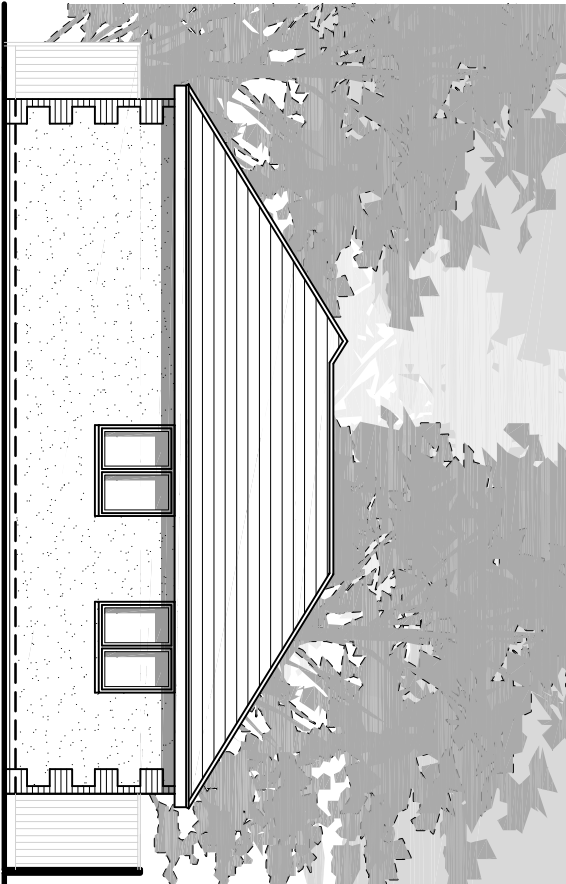

PROPOSED SIDE ELEVATION (NORTH)
SCALE 1:100
0 1 2 3 4 5m

The drawing is the copyright of CMCDesign and may not be copied, altered or reproduced in any form without the written consent of CMCDesign.

It is the sole responsibility of the building owner to draw up all legal agreements with adjoining property owners to cover the over hanging of any fascias, gullies, balconies or any part of the building. CMCDesign cannot be held responsible in any way, whatsoever for any legal costs or other costs incurred through any legal proceedings.

It is the sole responsibility of the building owner to comply with the party wall act 1996. CMCDesign cannot be held responsible in any way if non compliance is adopted.

Use figured dimensions only. In all instances only unless stated otherwise.

all plans and sections to check all drawings and to verify all dimensions on the plot to avoid concerning any discrepancies in dimensions or boundary locations are to be brought to the attention of CMCDesign immediately before any other work takes place on the

revision

client
Mr. Andrews

stage
planning

date
Oct 2015

scale
1:100 @ A3

address
1001-1002 of
35 Blackthorn drive
Hempstead
PO11 9PD

drawing no.
254/10/04

drawing
elevations

CMC DESIGN architectural services



11a studio 22 Marlborough road
Higley, Southampton, SO17 1HY
t 0768 997654
e studio@cmc-design.co.uk
w www.cmc-design.co.uk