


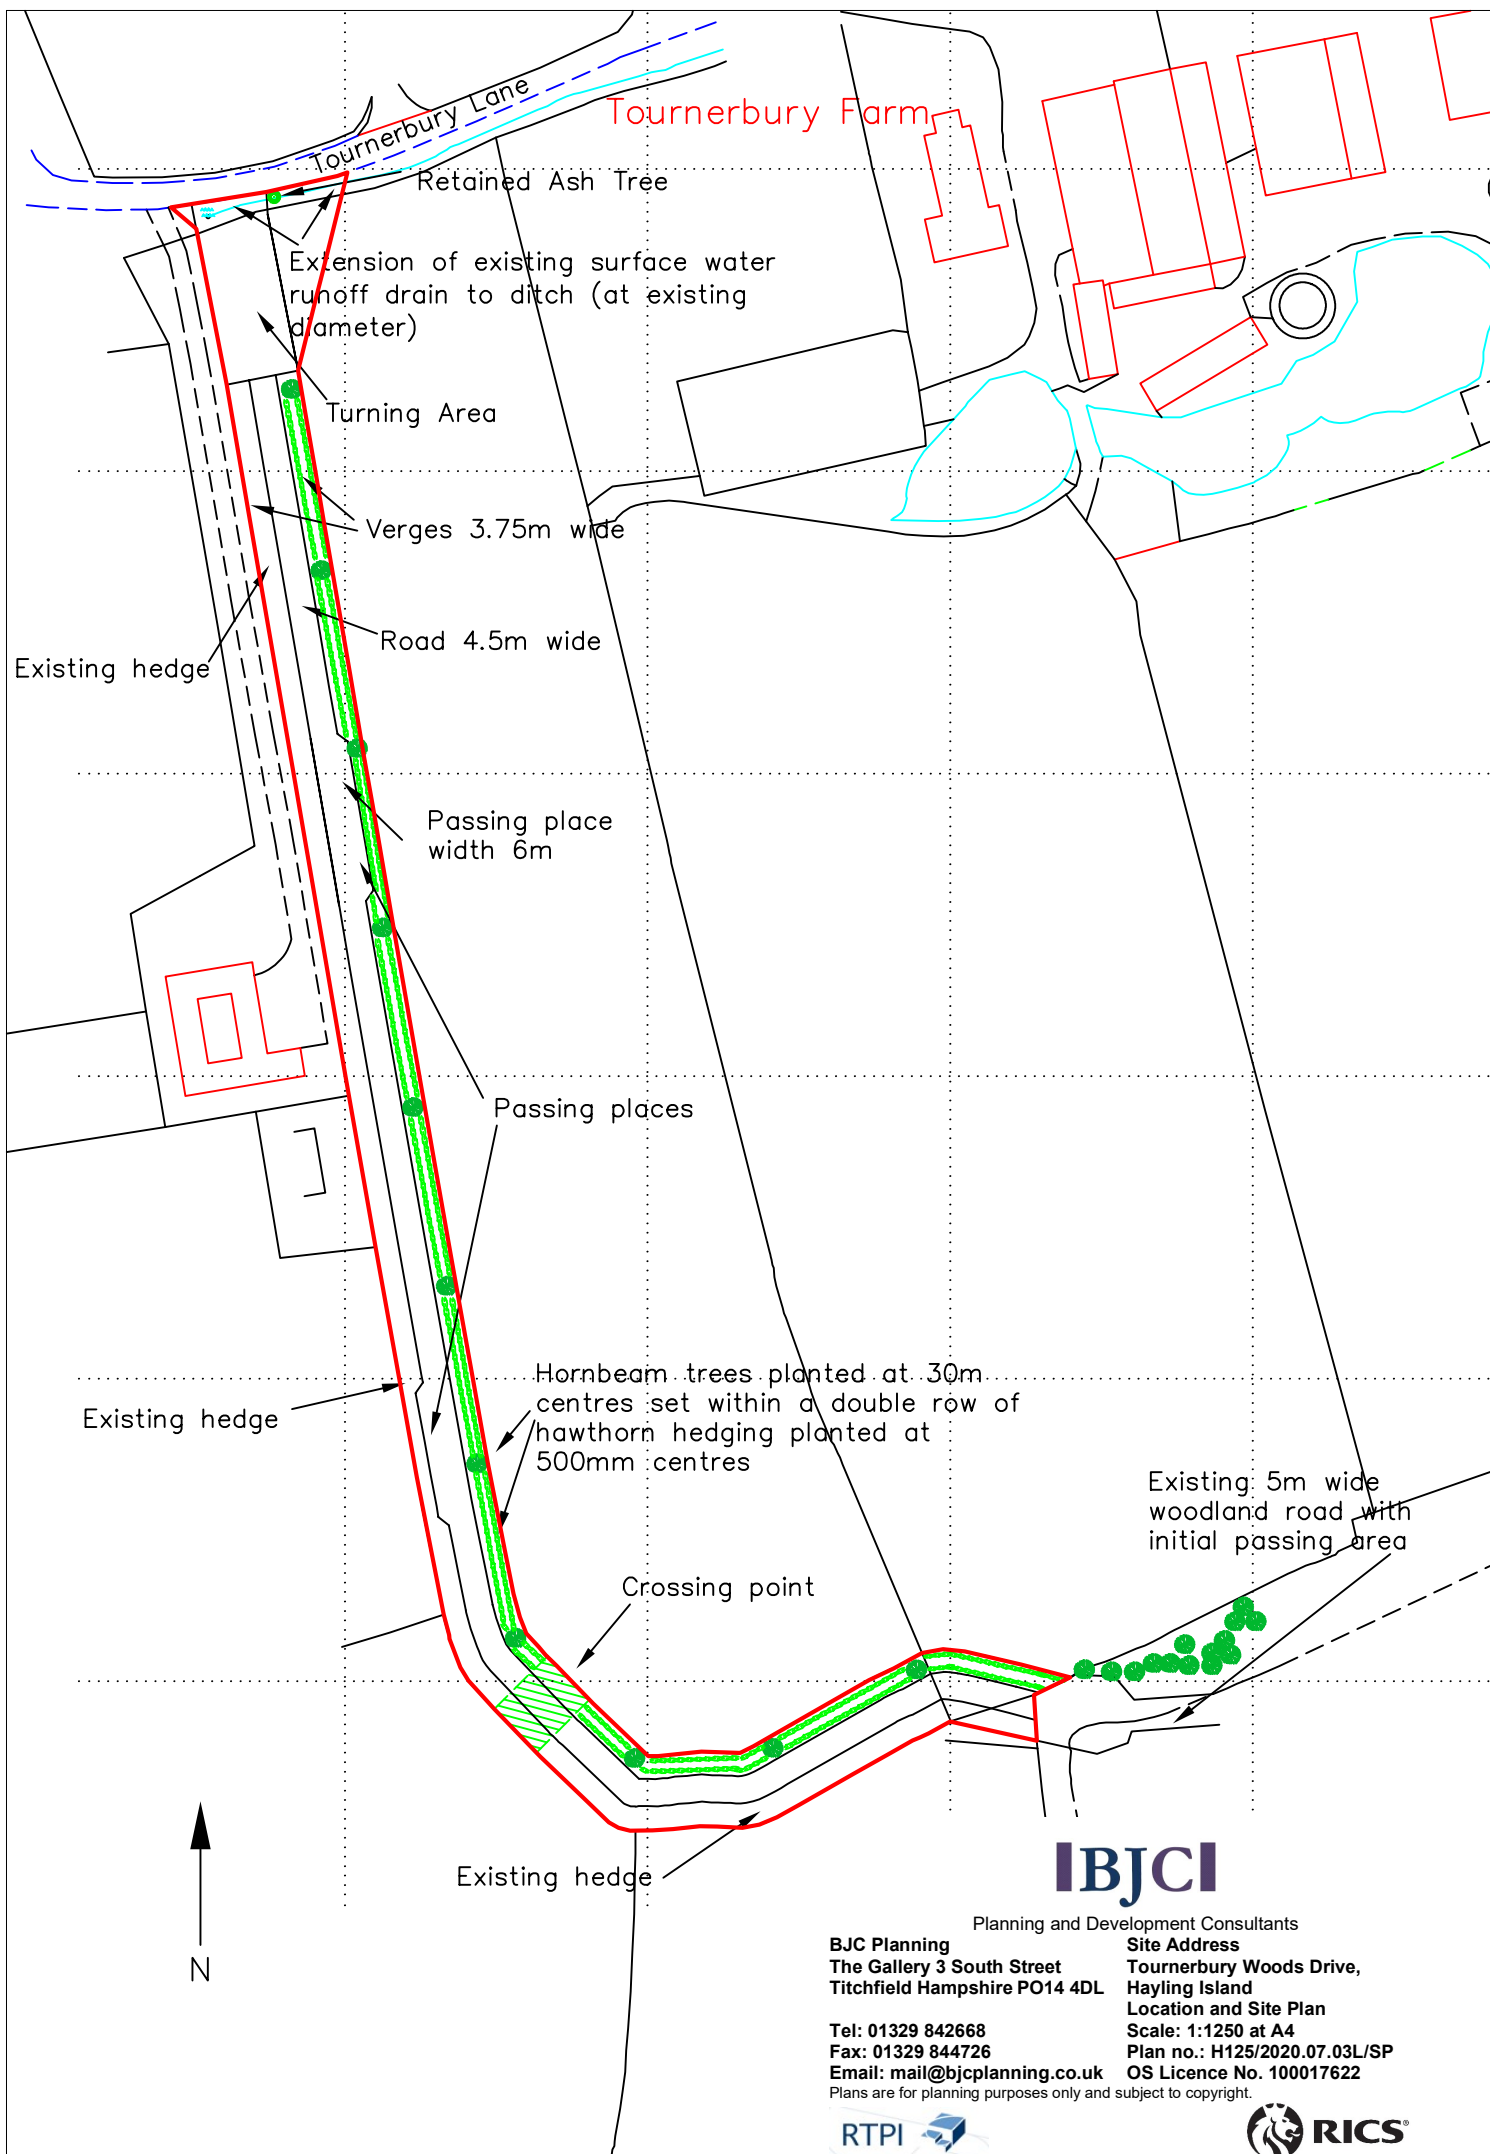

IBJCI

Planning and Development Consultants

BJC Planning
The Gallery 3 South Street
Titchfield Hampshire PO14 4DL

Tel: 01329 842668
Fax: 01329 844726
Email: mail@bjcplanning.co.uk
Plans are for planning purposes only and subject to copyright.

Site Address
Tournembury Woods Drive,
Hayling Island
Location and Site Plan
Scale: 1:1250 at A4
Plan no.: H125/2020.07.03L/SP
OS Licence No. 100017622

