


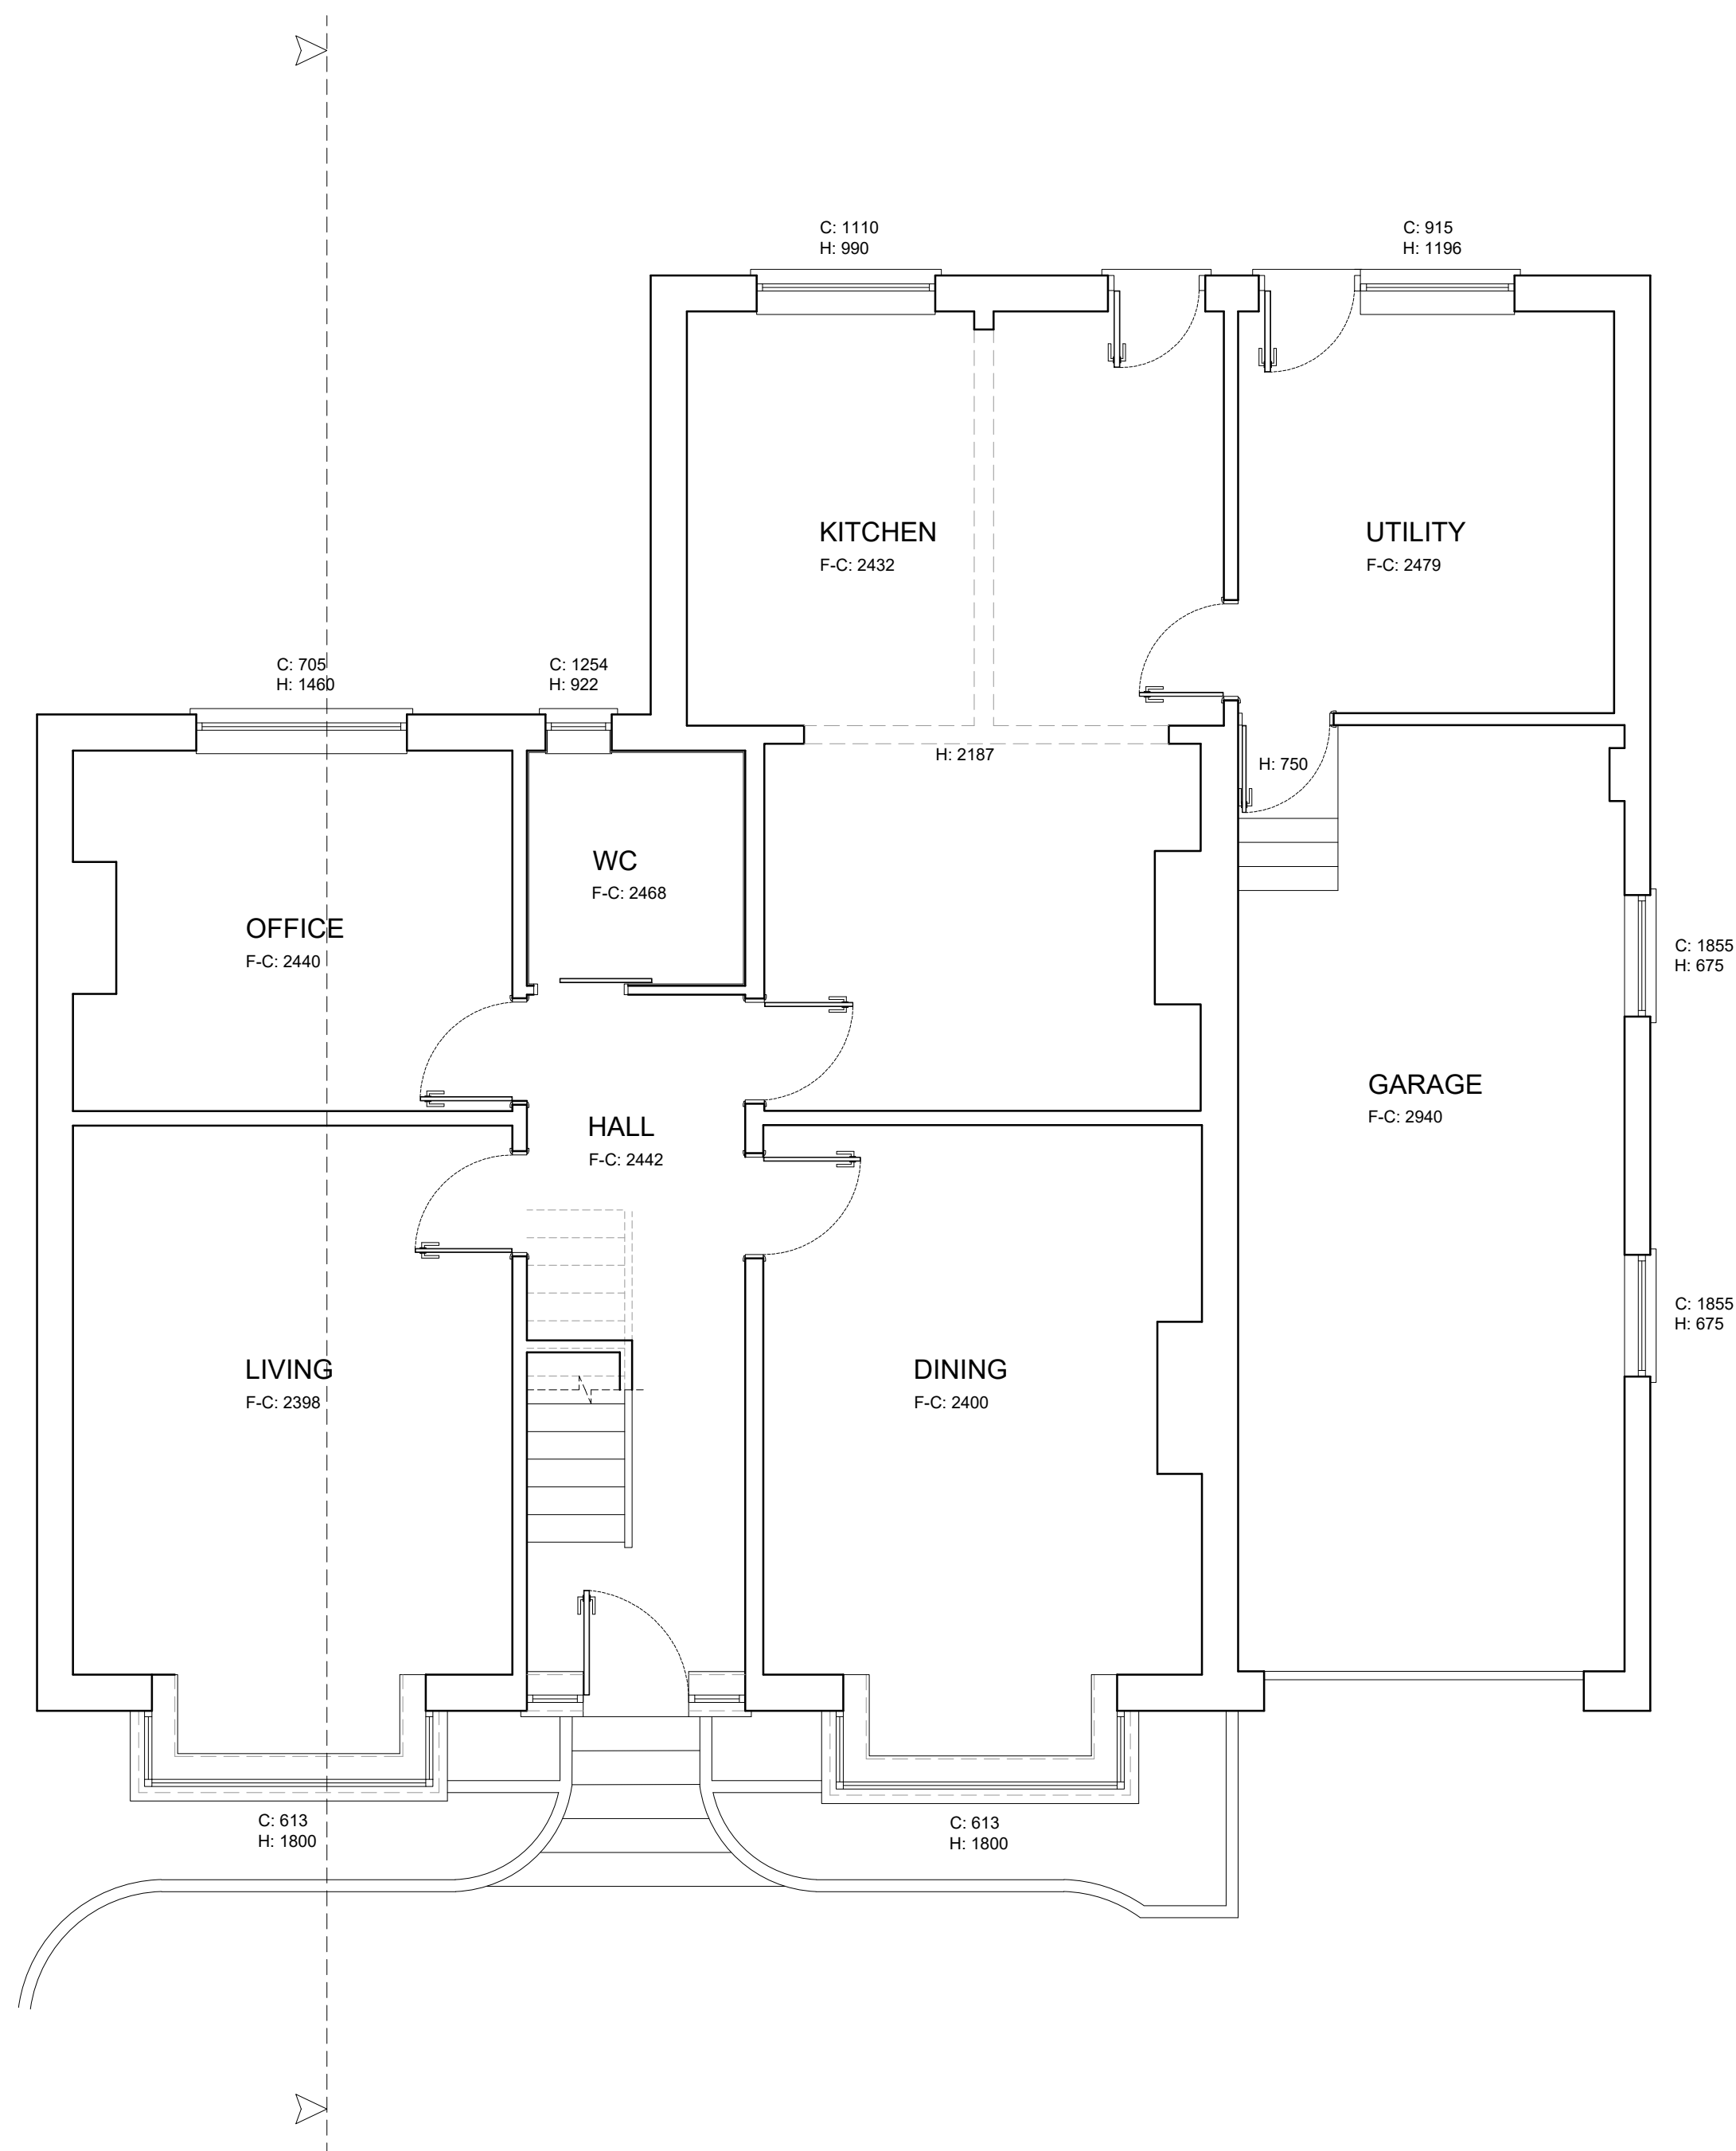
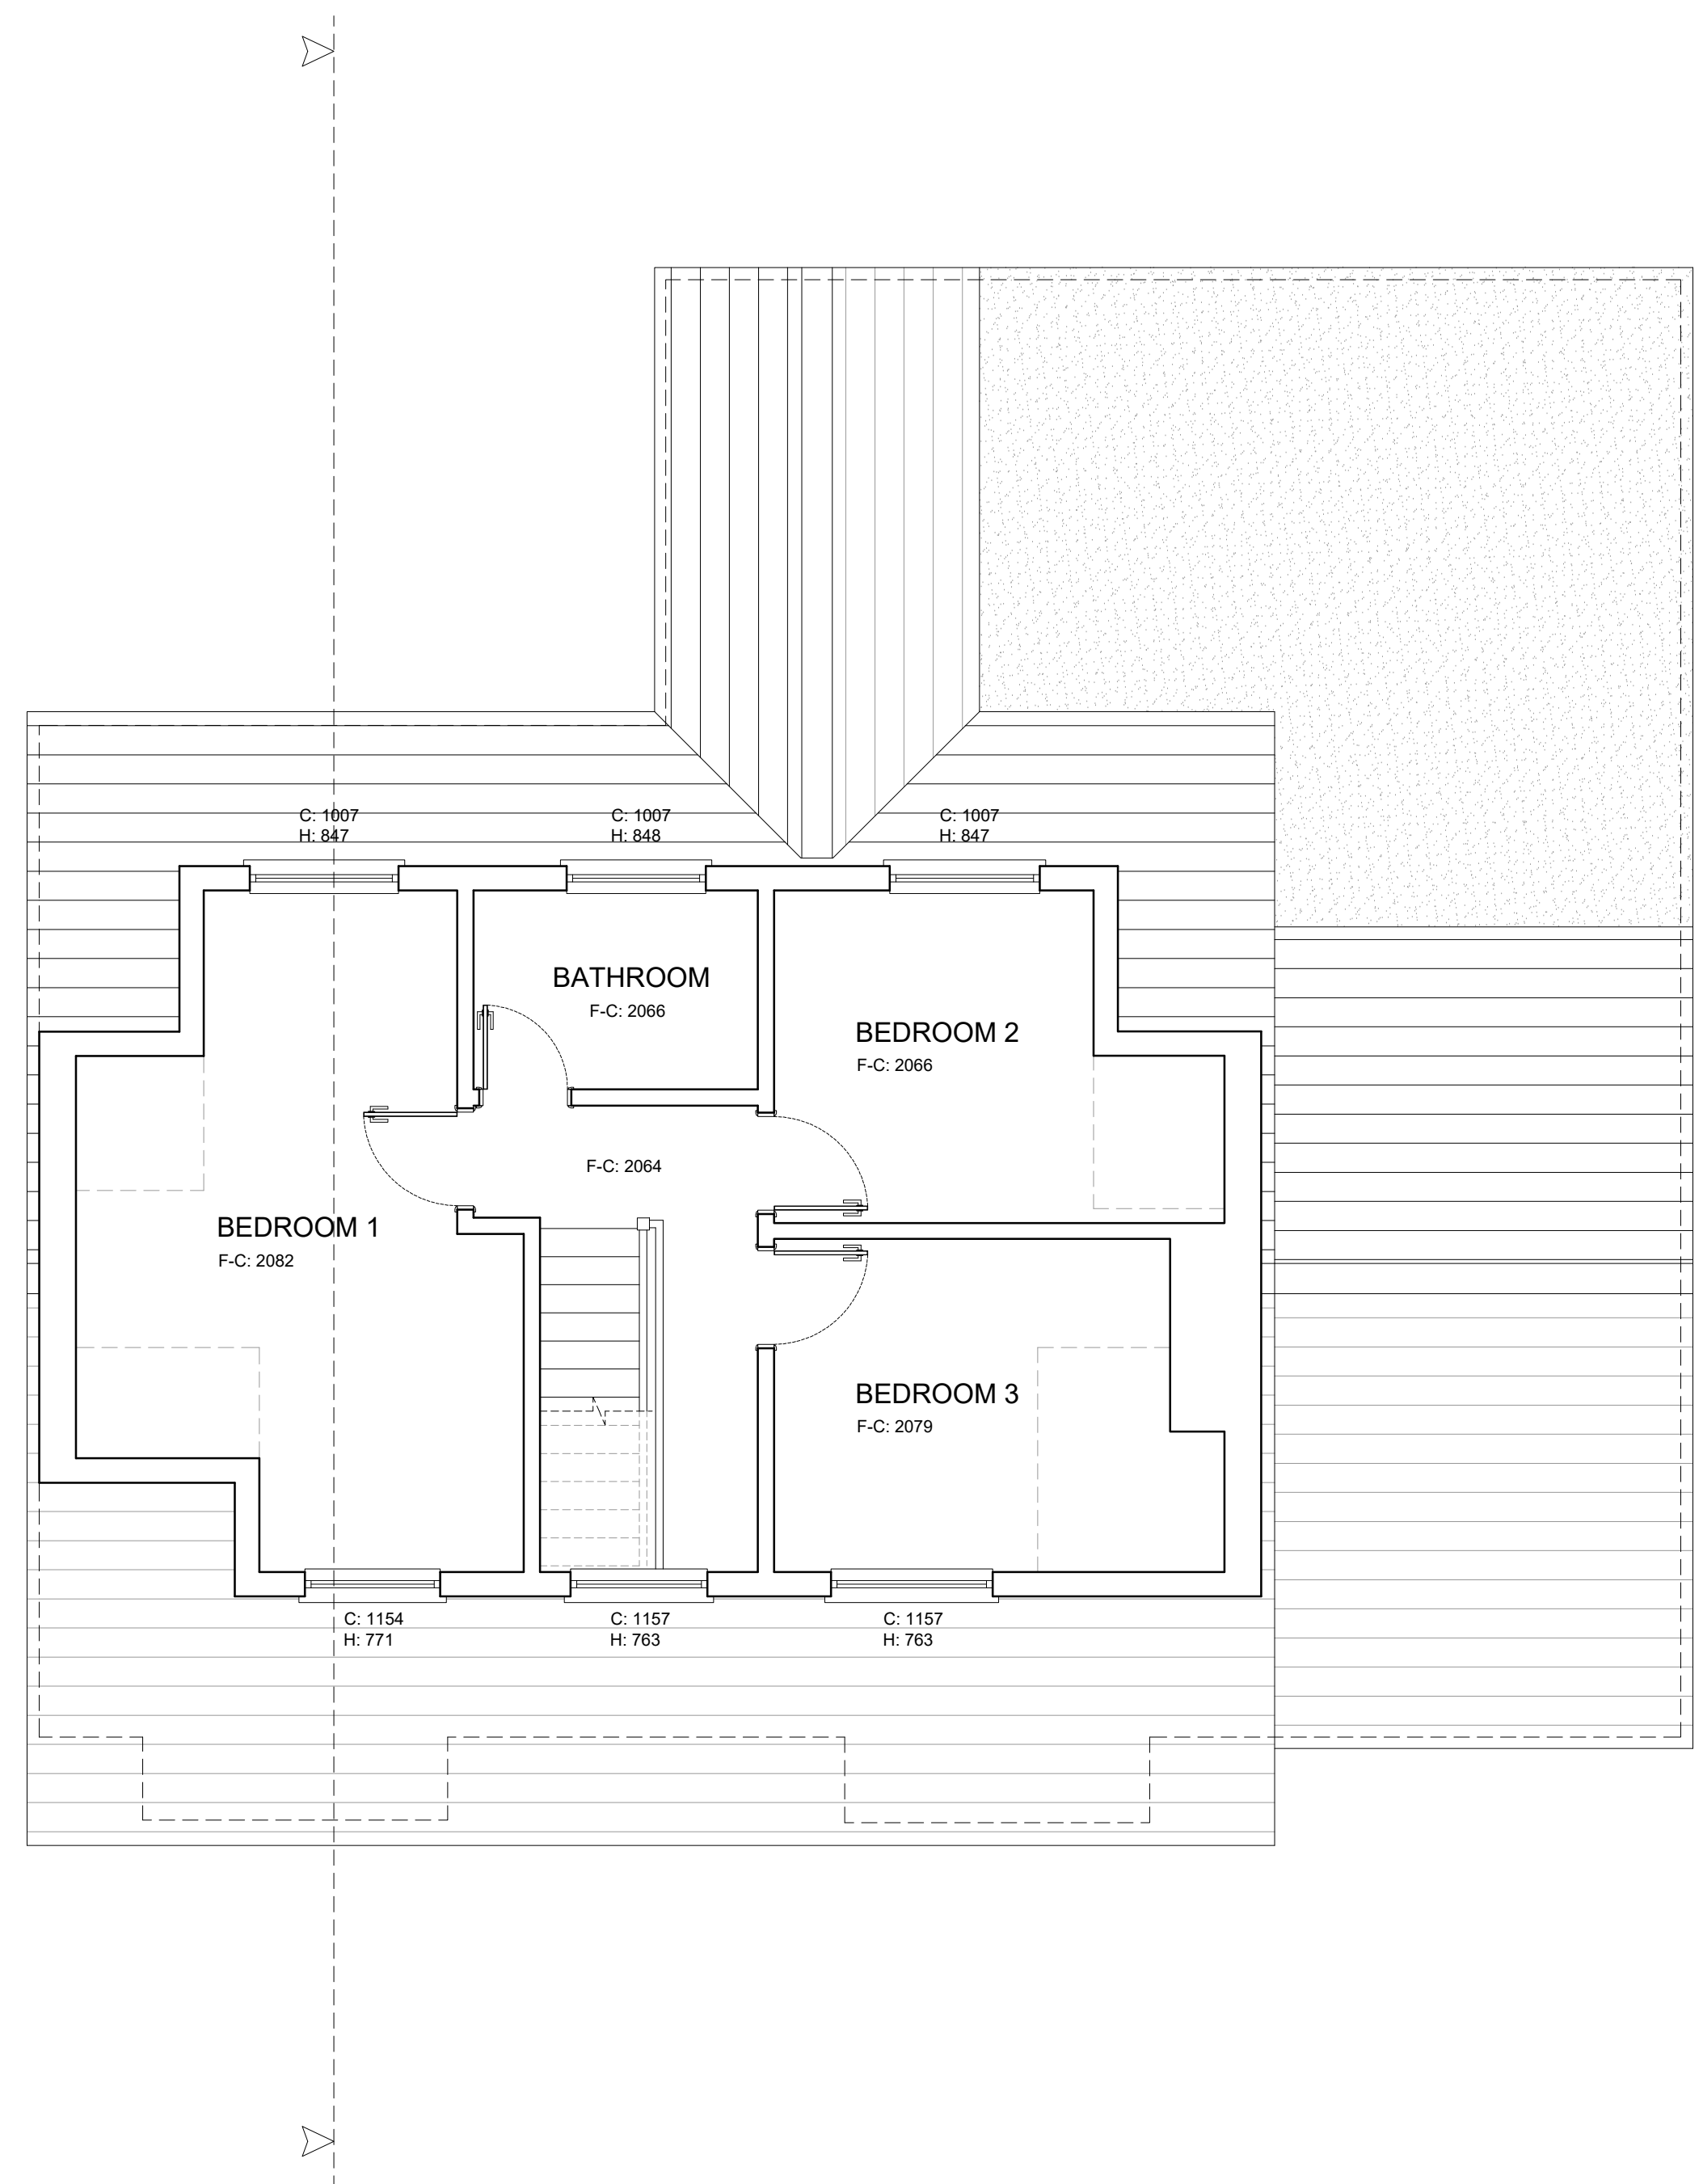


 

Existing Ground Floor Plan
1:50

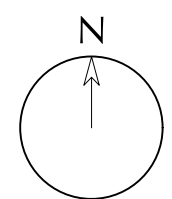

Existing First Floor Plan
1:50

 

notes:

revisions:

NOTE: The contractor is responsible for checking all site dimensions and levels. These should be checked prior to the ordering of any components and before the commencement of the works. All discrepancies should be brought to the attention of the Contract Administrator

Brookley Developments
122 Park Avenue
Purbrook

drawing information

title: As Existing Ground &
First Floor Plans

status: Preliminary
date: November 2019
scale: 1:500/A1
drawn: SCR
chk'd: GR



job: 1082 dwg: 1200 rev: /