


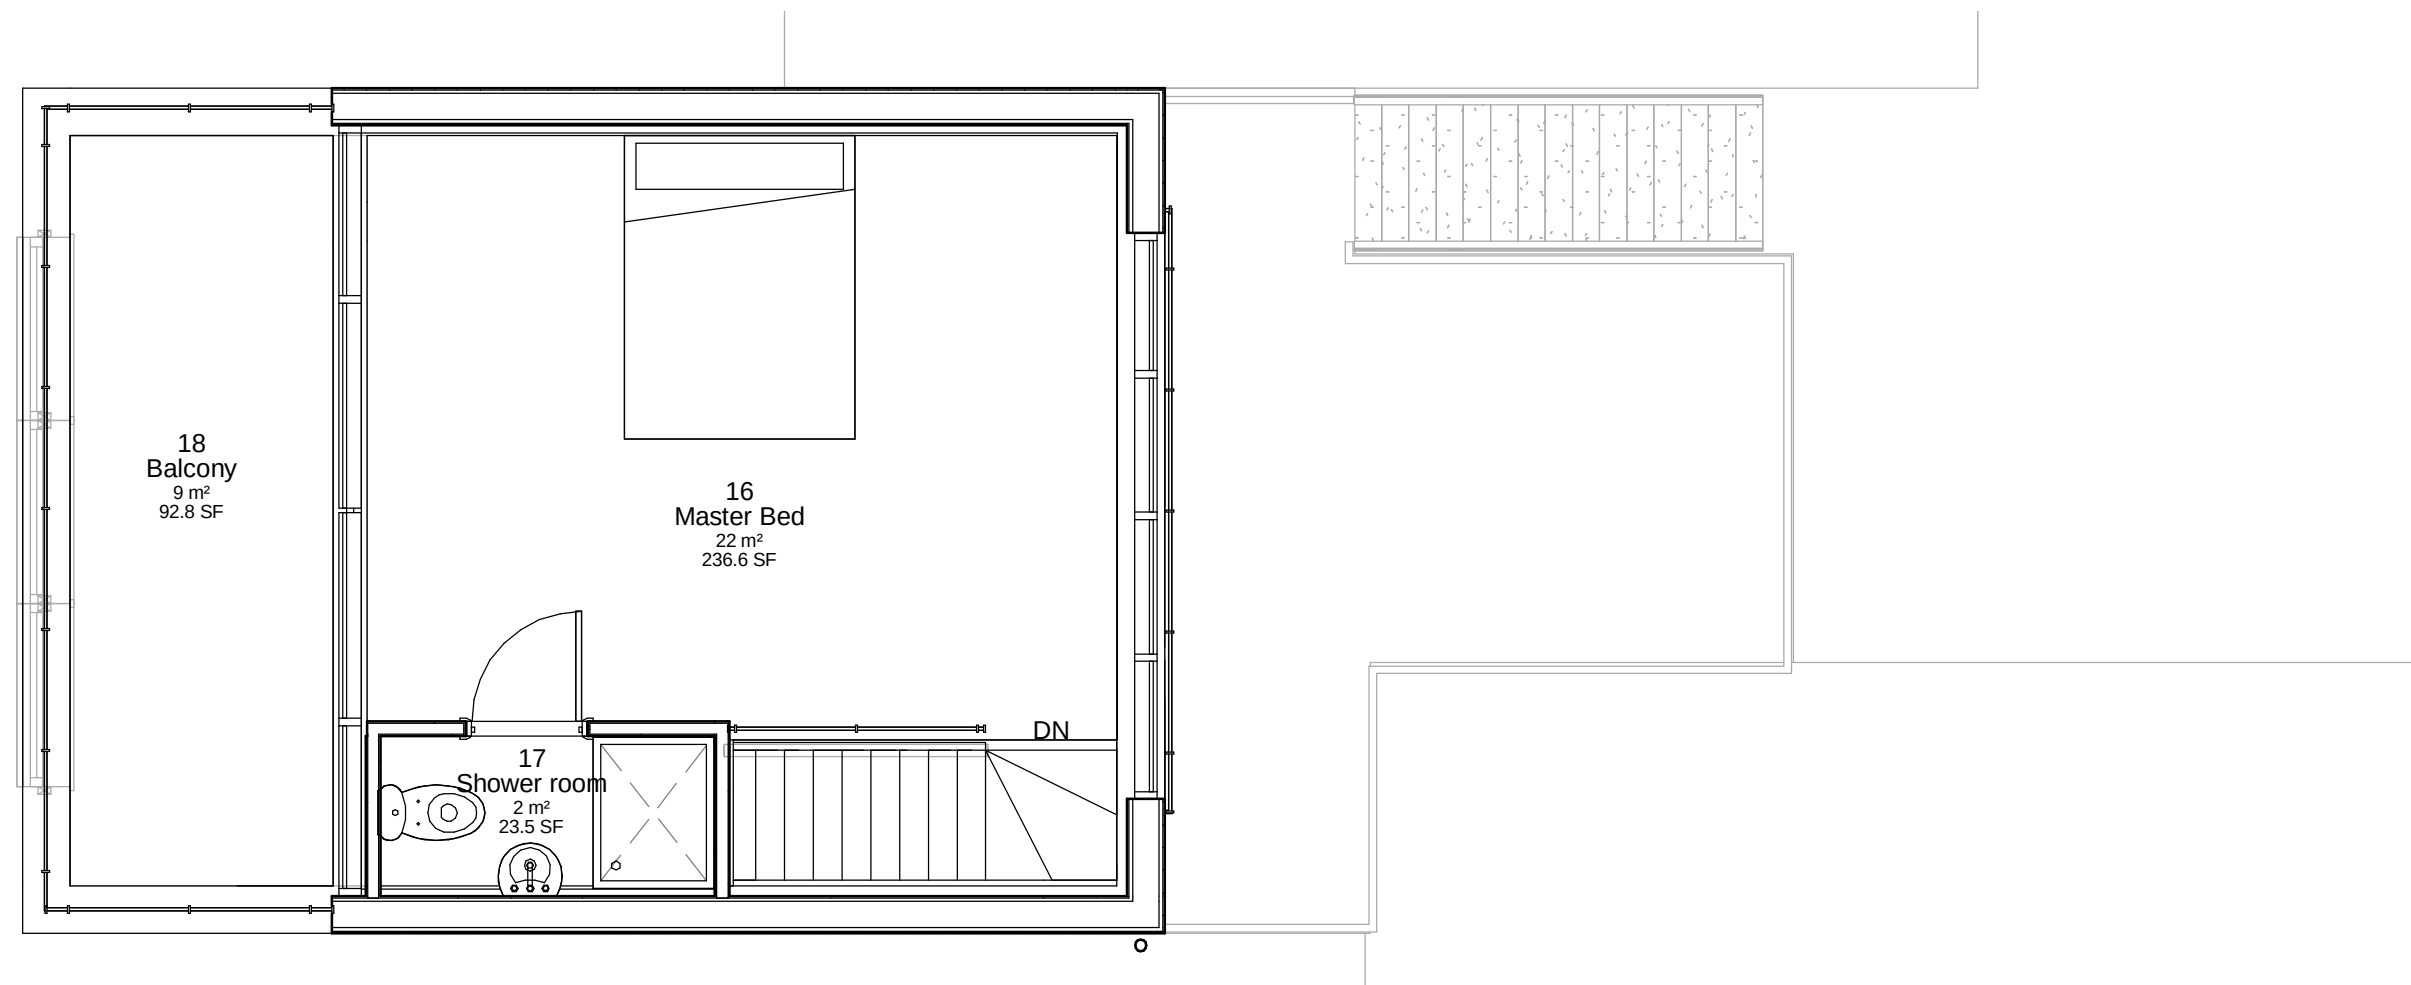


1

Second Floor Plan

1 : 50

IJ Murray
Associates Ltd

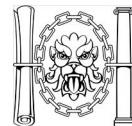

CIAT
REGISTERED PRACTICE

www.ijma.co.uk

I J Murray Associates Ltd
200 Seafront
Hayling Island
Hampshire
PO11 9HR
Phone 07779 246915
e-mail ian@ijma.co.uk

These drawings are the
property of IJ Murray
Associates Ltd and should
not be reproduced or used in
any way without the
permission of a Director of
IJ Murray Associates Ltd

These drawings are for planning and building regulation
purposes only and are not for construction. All dimensions
should be checked on site before work commences

Mr&Mrs Hackshall

23 Sandy Beach Estate

Proposed Second Floor

Project number Project Number

Date Issue Date

Drawn by Author

Checked by Checker

A110 V8
Scale 1 : 50