


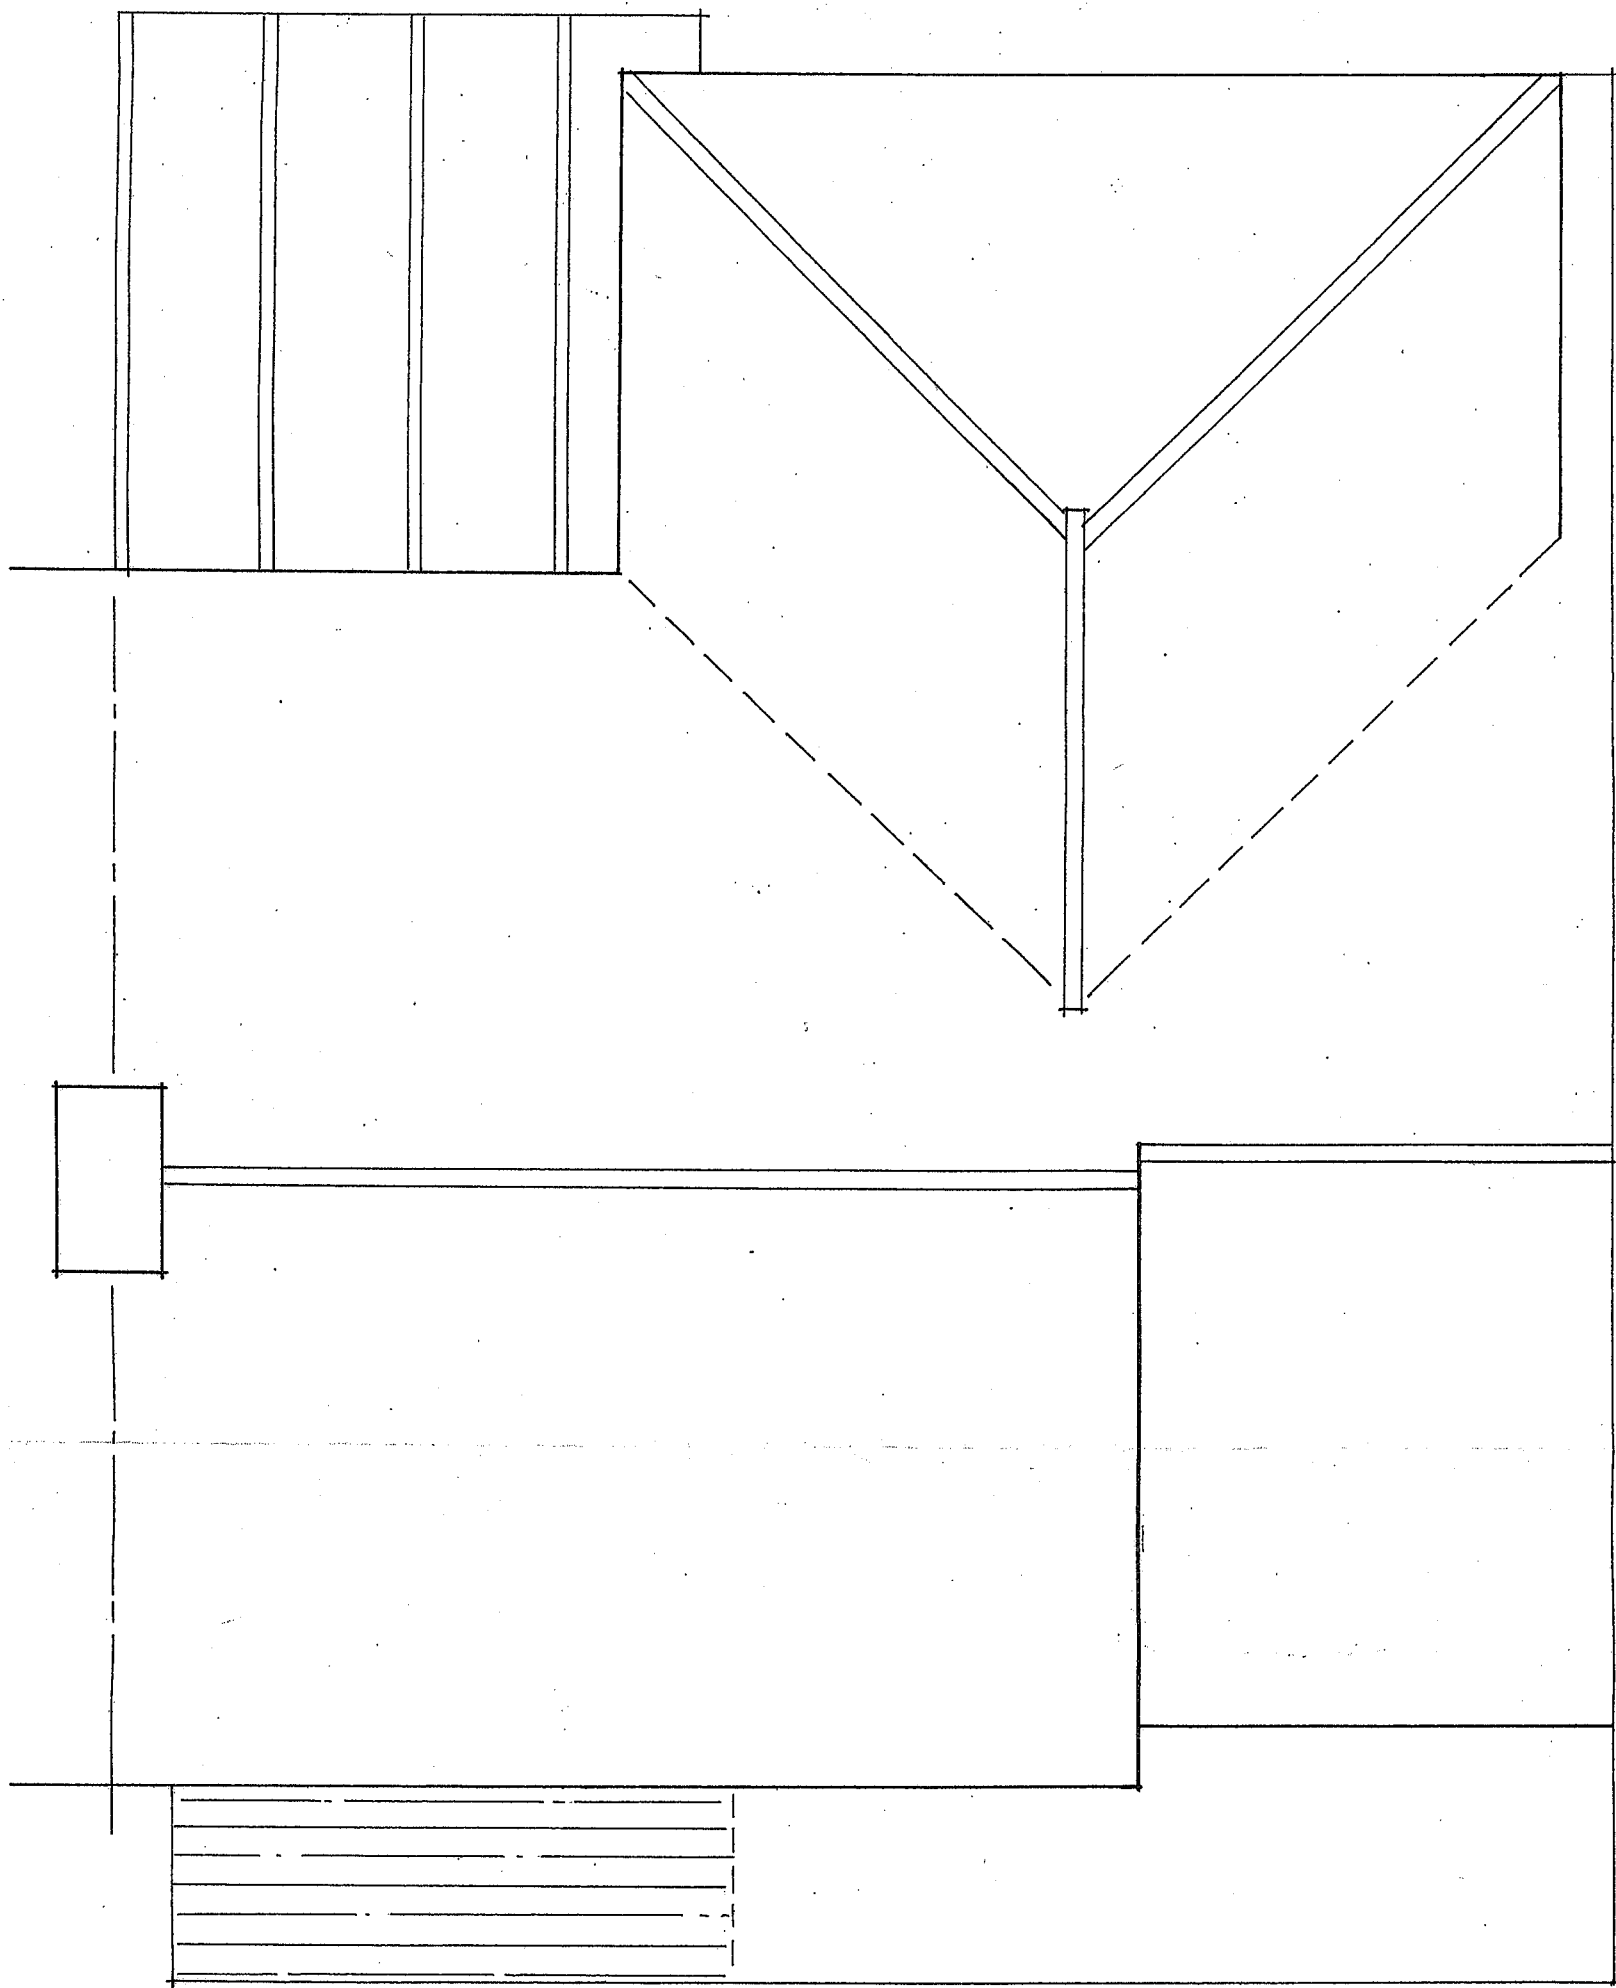

ROOF PLAN ~ AS EXISTING.

No. 11, ILEX WALK, HAYLING ISLAND, HAMPSHIRE

MR & MRS. G. BOOKER

SCALE 1:50

JULY 2020

No. 7/21/02.

Clive fish ~ BUILDING & DESIGN CONSULTANT

tel:- (01903) 732942.

SCALE 1:50 @ A3 PAPER SIZE.

