




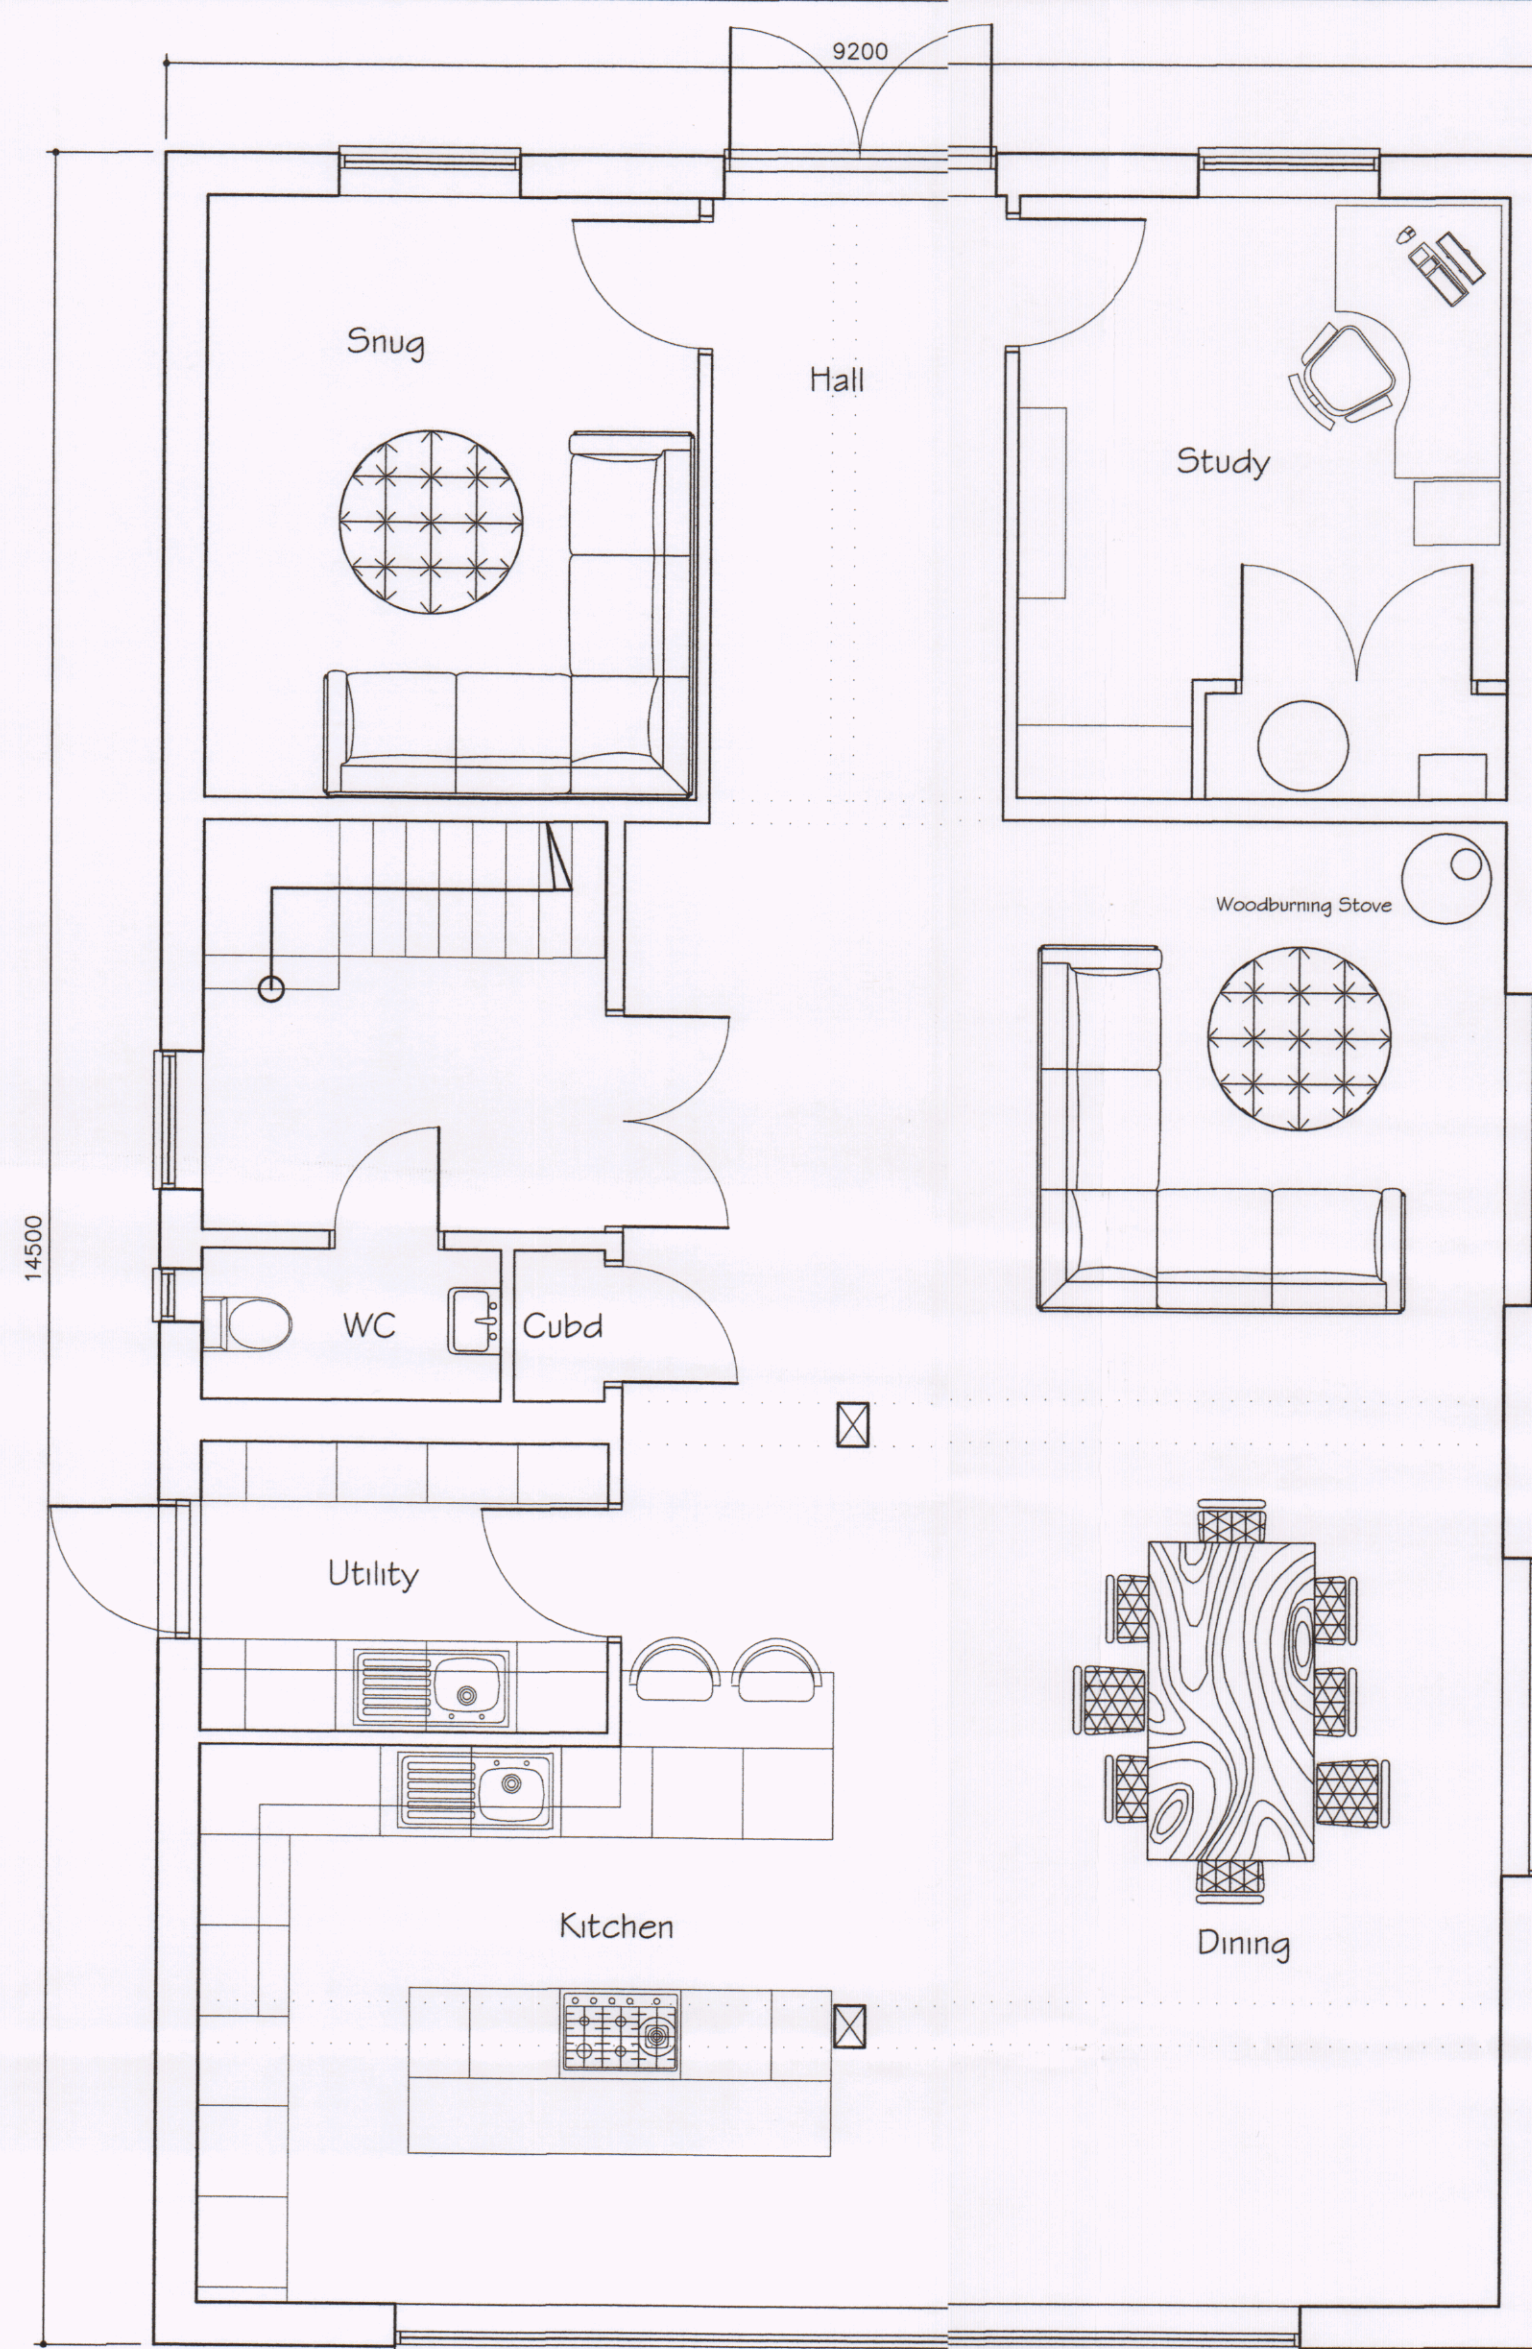


Proposed Ground Floor

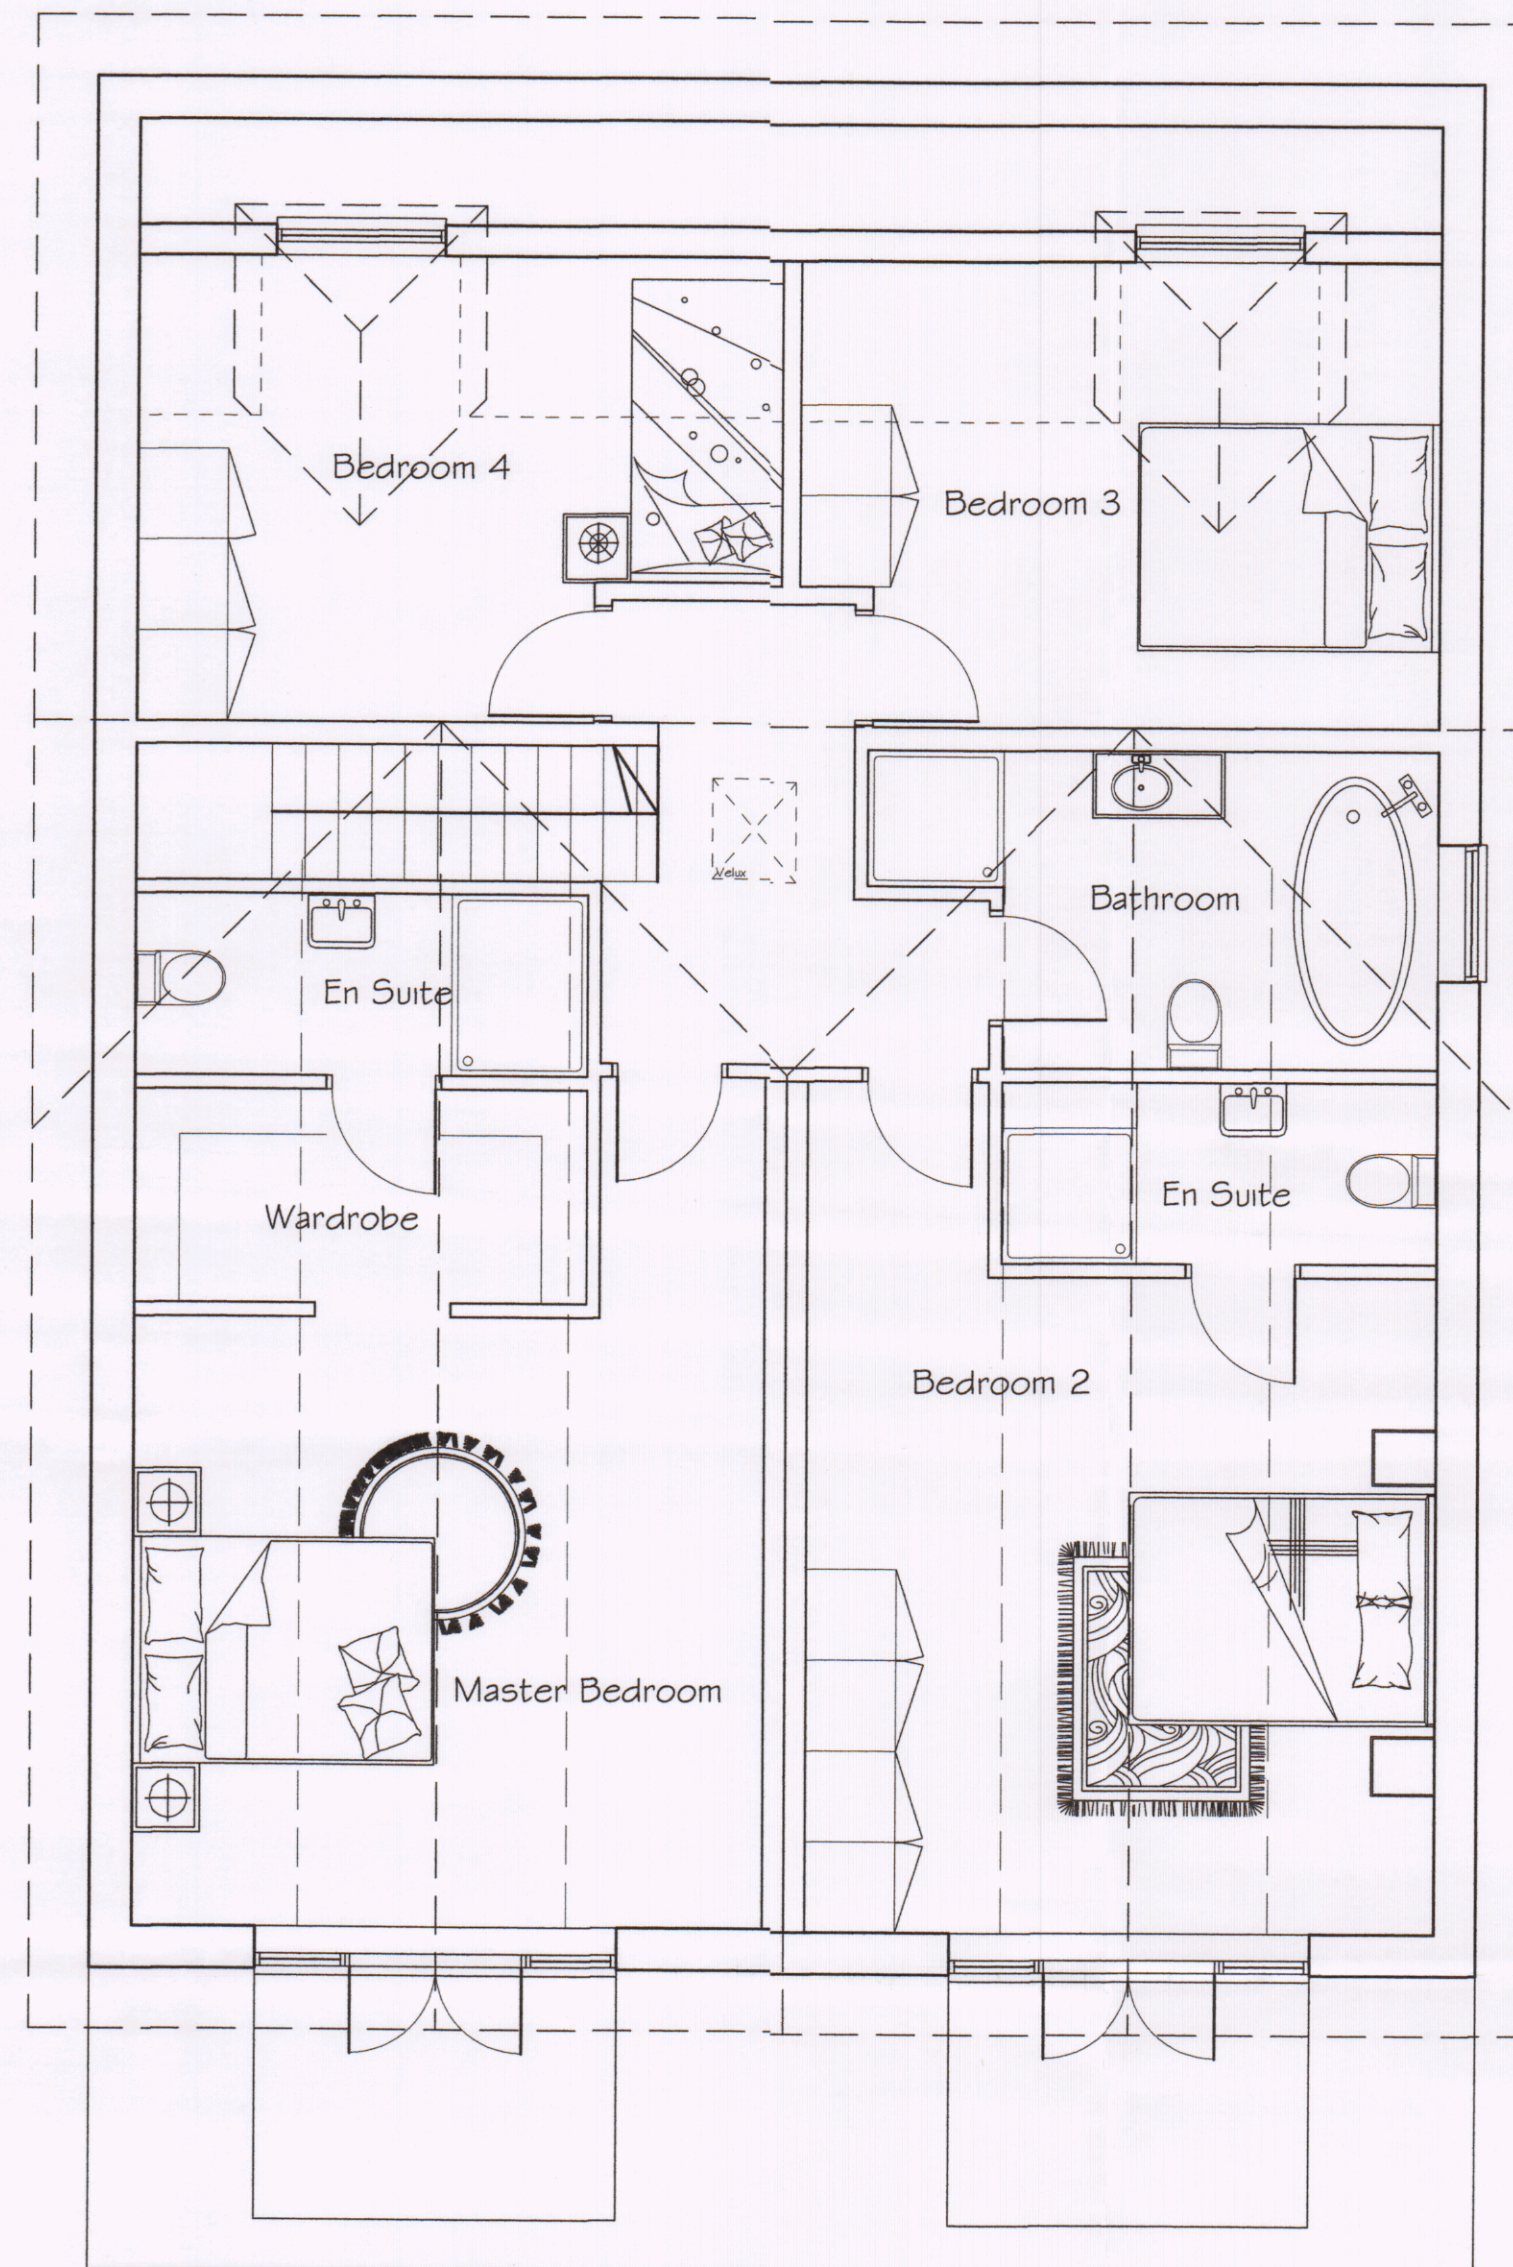


Proposed First Floor

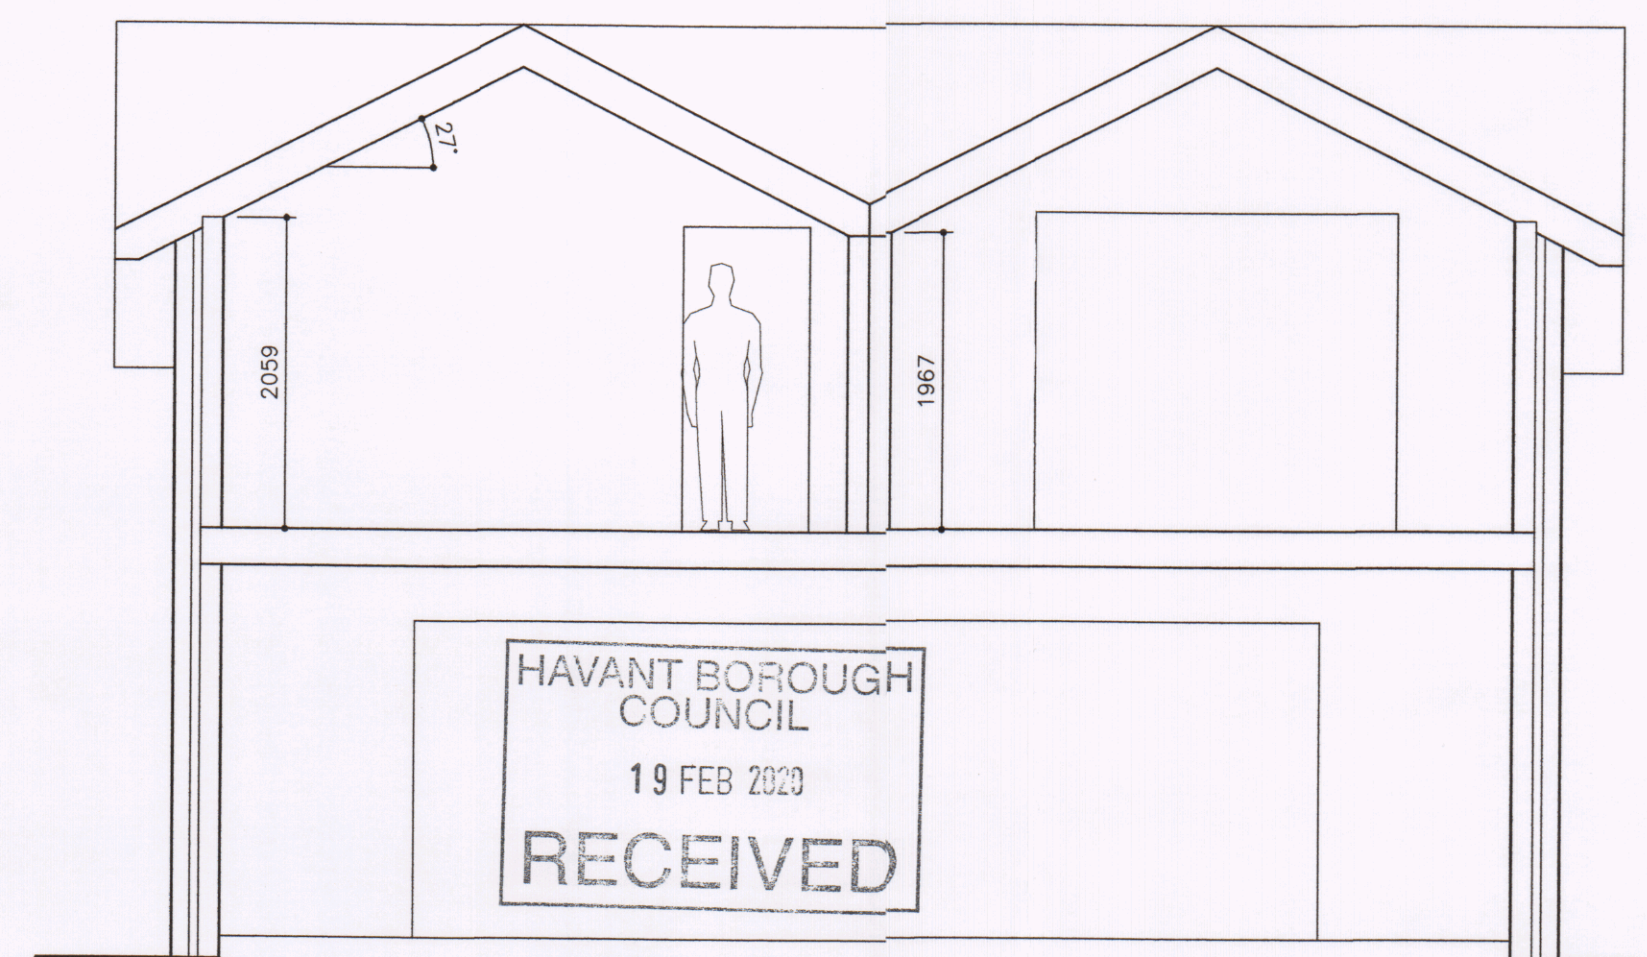

Proposed Section

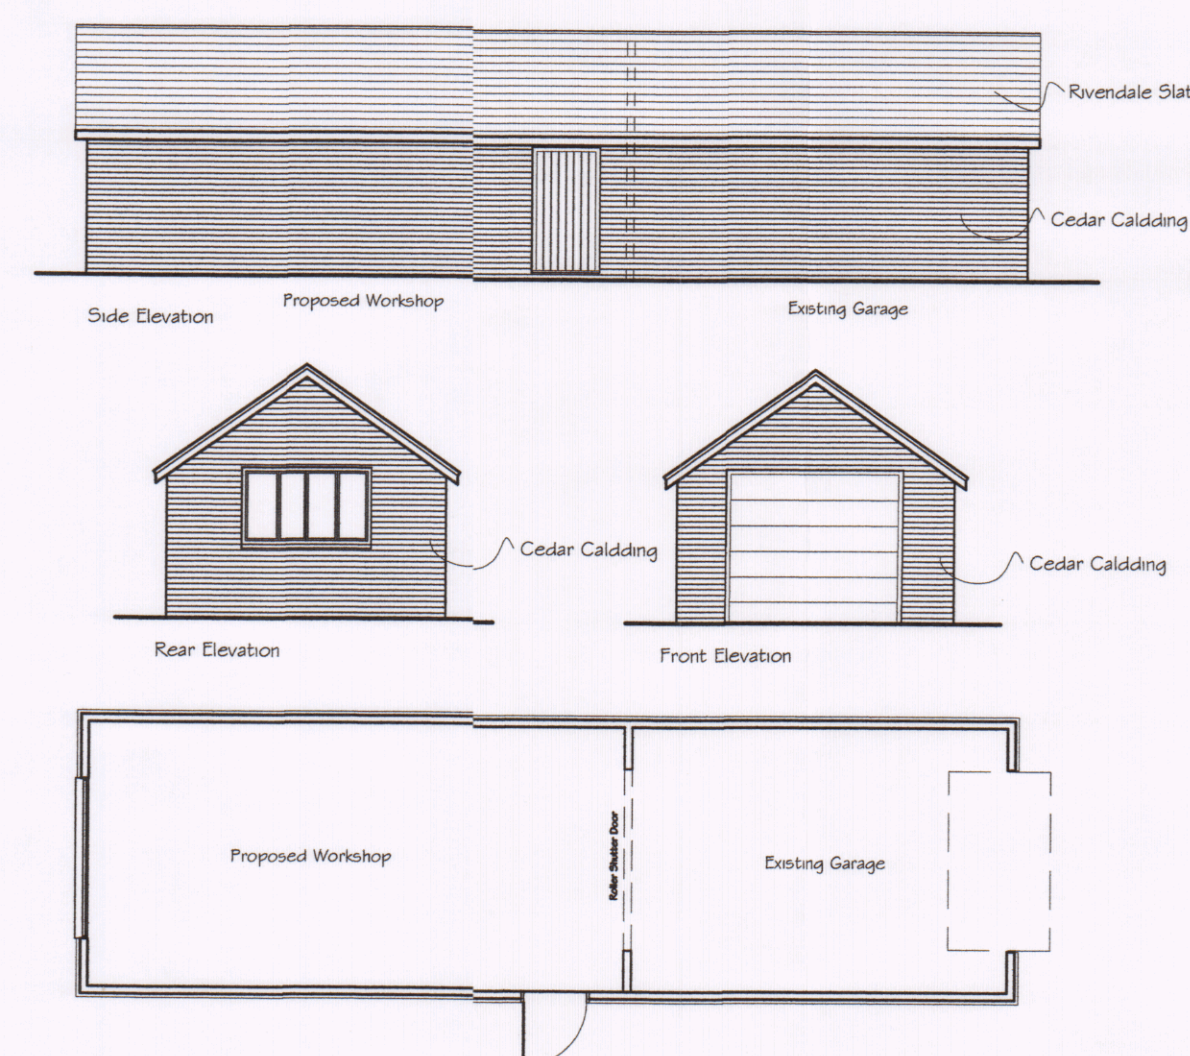

Proposed Garage/Workshop 1:100

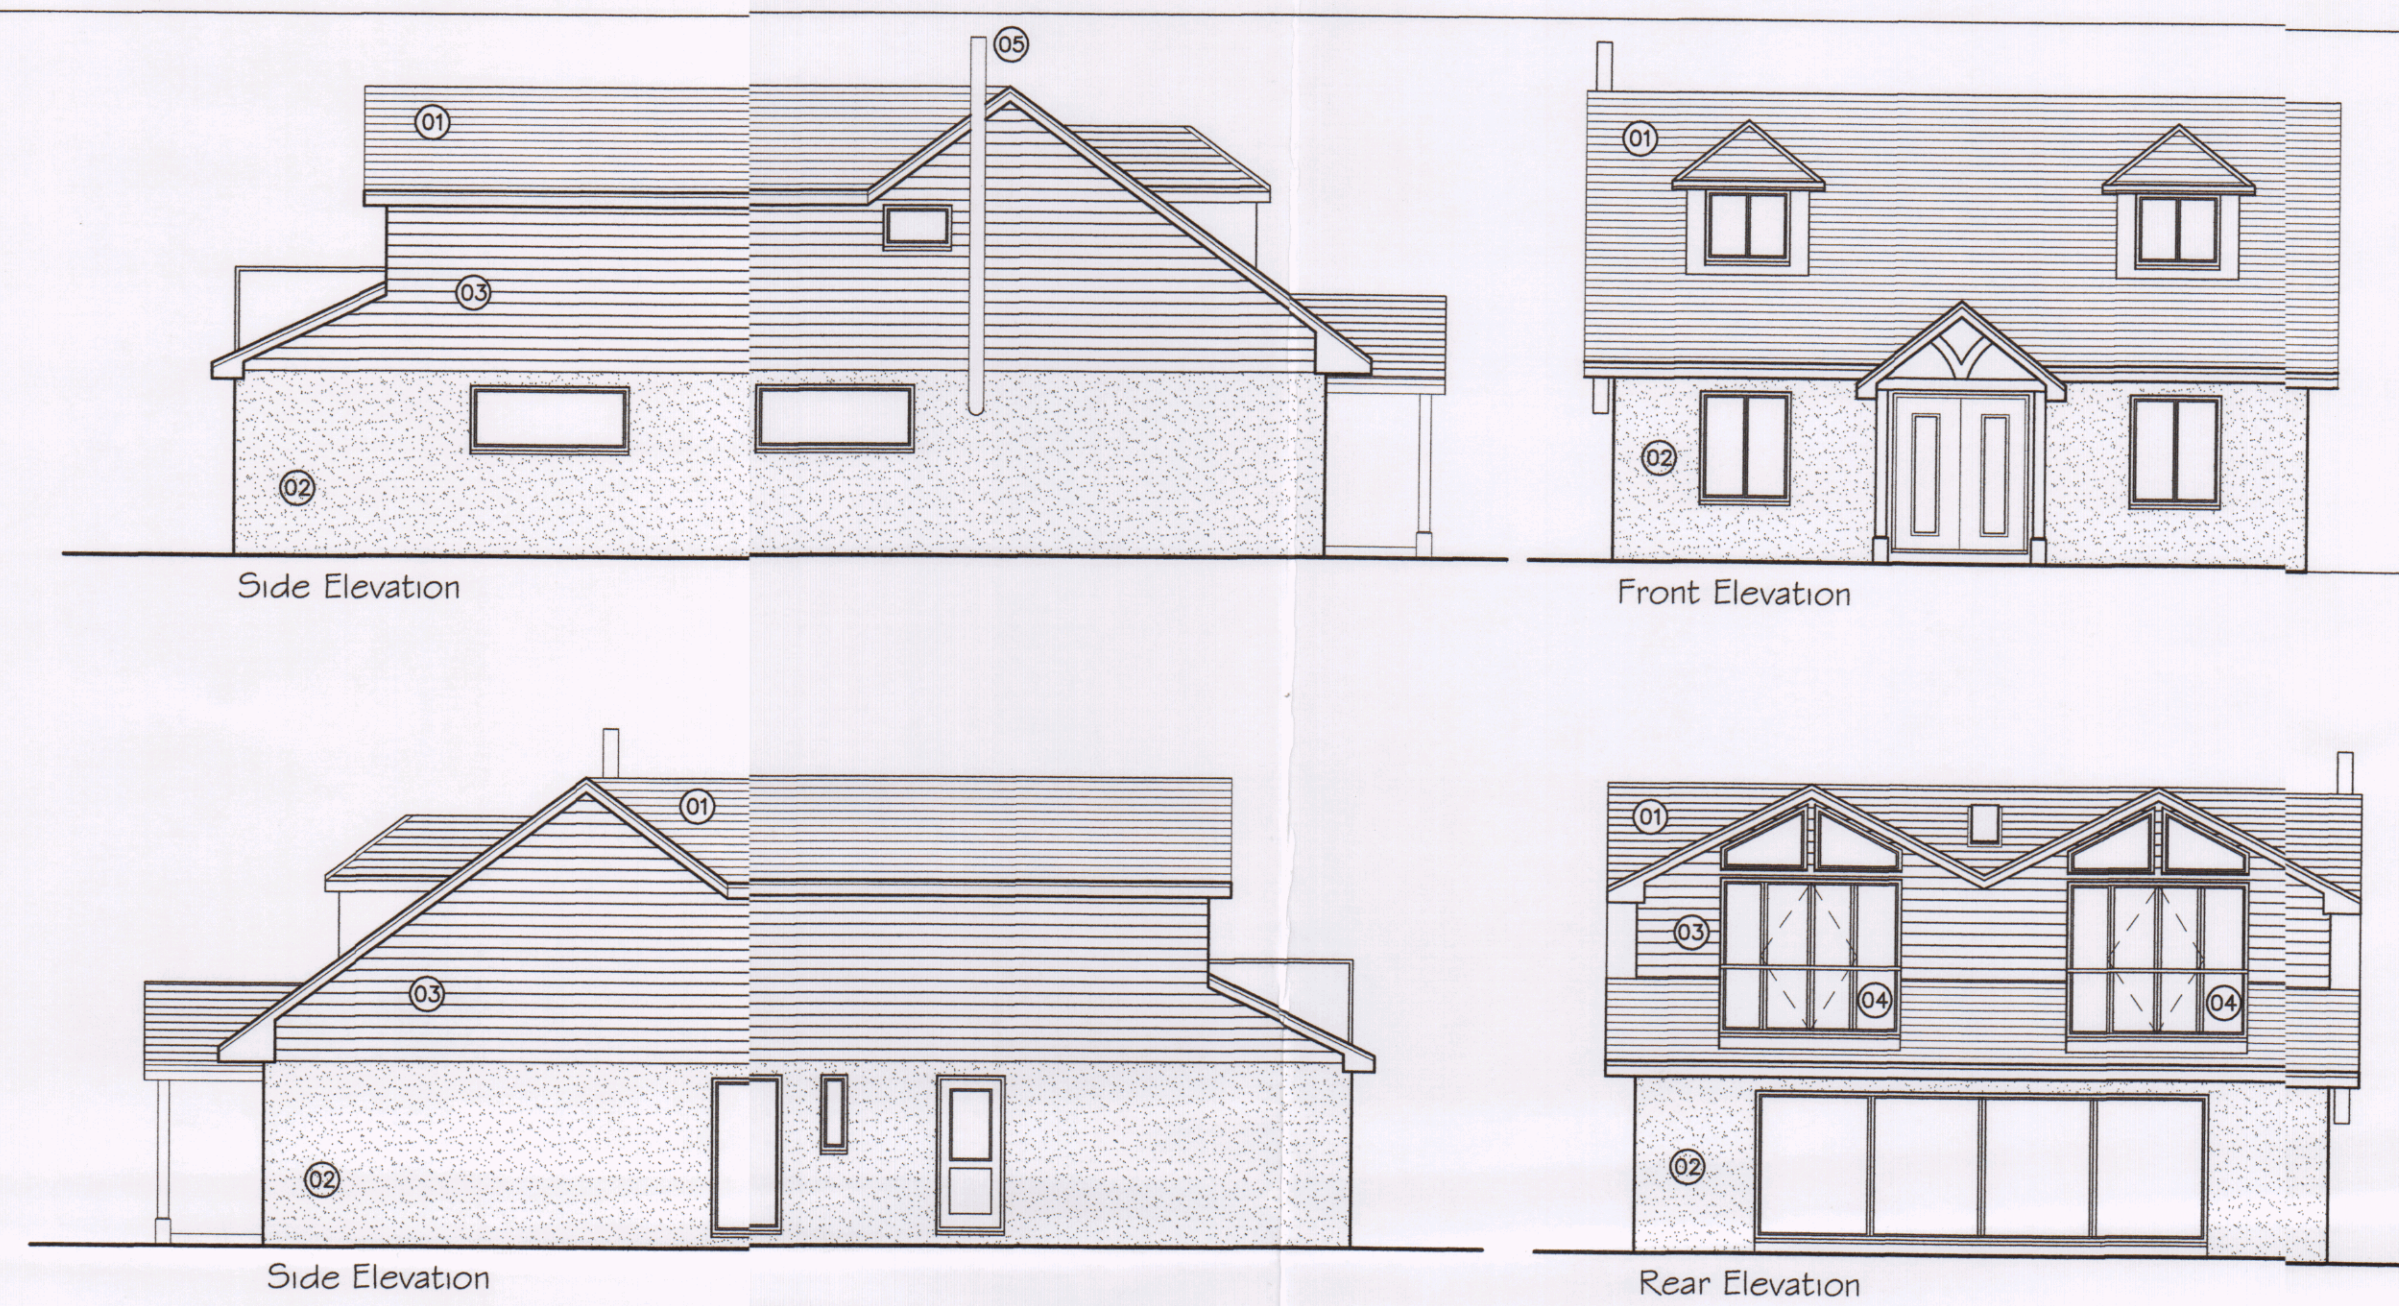


Elevations 1:100

KEY: PROPOSED MATERIALS

- 01 ROOF CLADDING: Marley Entenit Rivendale Slate Finish.
- 02 RENDER FINISH: K-Rend or similar textured finish in 'off-white' to match existing.
- 03 TIMBER WINDOWS AND DOORS: High performance timber doors and windows. Finished in Anthracite. Full weather seals triple and double glazed units. Ironmongery to be stainless steel: Friction stays, sliding tracks hinges and handles to be included, specification to be agreed prior to manufacture. Hardwood timber to receive minimum 2 coats of clear OSMO UV PROTECTION OIL finish, and softwood to receive a minimum of 2 coats micro-porous satin matt stain, factory applied.
- 04 CLADDING: Larch timber cladding.
- 05 RAINWATER GOODS: LINDAB RAINLINE SYSTEM HR (Half Round) galvanised metal.
- 06 BALCONY: Glass panels with stainless steel handrails.
- 07 WOOD BURNING STOVE: Stainless steel twin wall flue to side elevation.



Site Plan 1:500

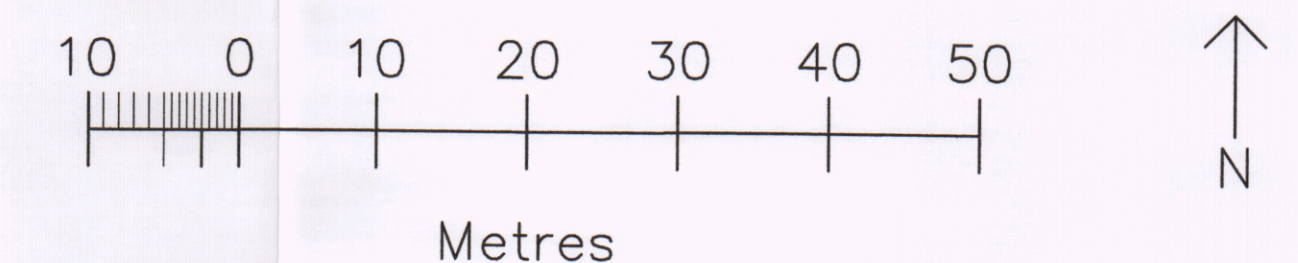

REV	DESCRIPTION	DATE	DRN	CHK	CLIENT
1	1				Mr & Mrs Wood
2	2				60 Lovedean Lane
3	3				Waterlooville
4	4				Hampshire

TITLE	JOB No.
Proposed Layouts and Elevations	20-026

SCALE	DRAWN	CHECKED	DATE
1:50@A1 plus Noted	S WOOD		
		P02	

LOCATION	CONTACT
May Barn, Main Road, Aust	p 07813 773356
Bristol, BS35 4AX	t 07813 773356
	e info@maybarn.co.uk

May Barn Design Ltd

