




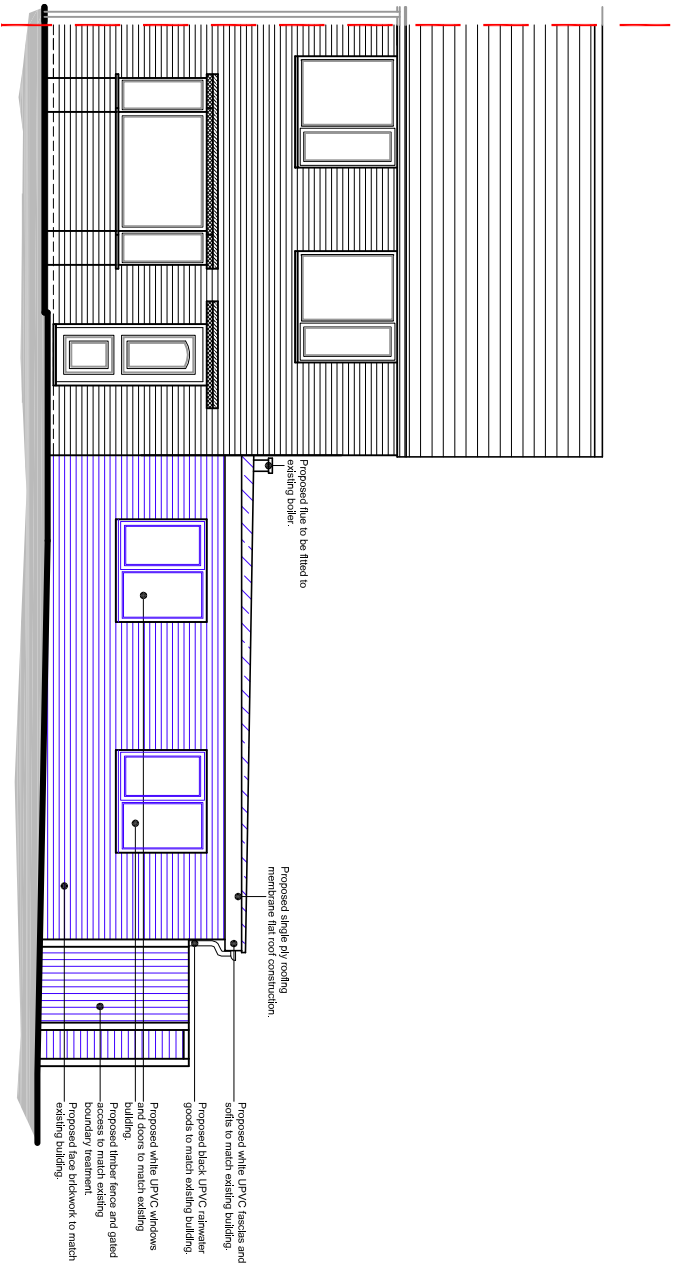


North east elevation scale 1:100

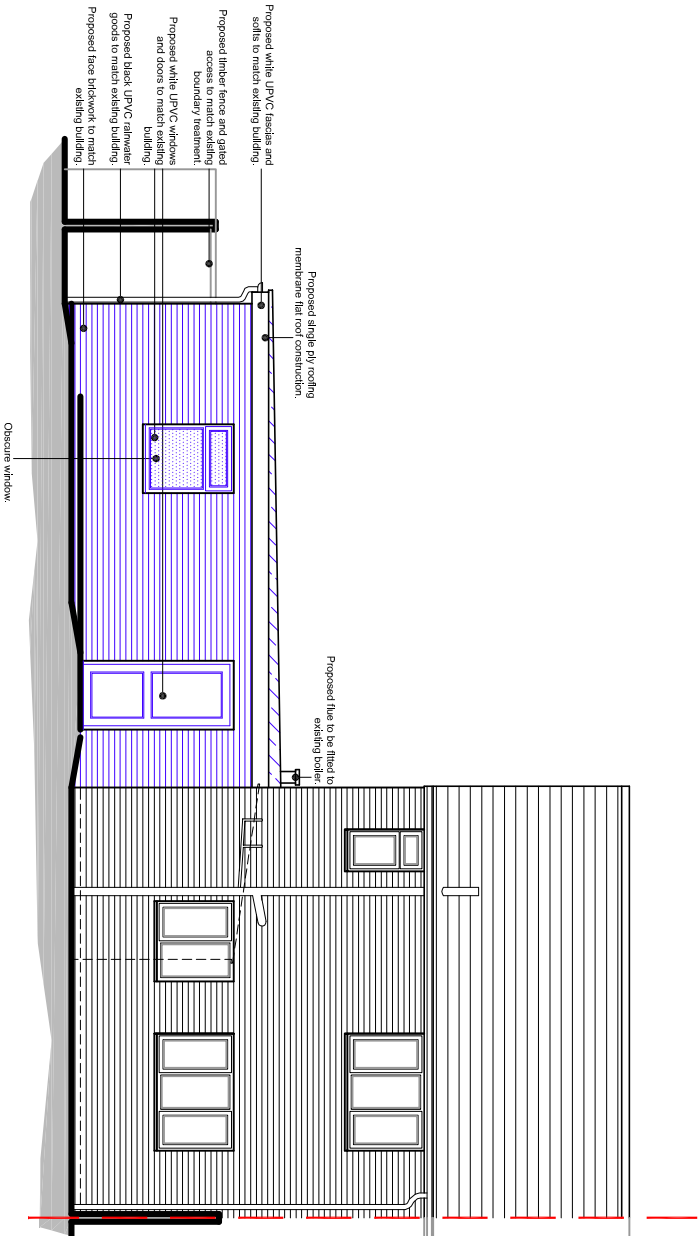

South west elevation scale 1:100

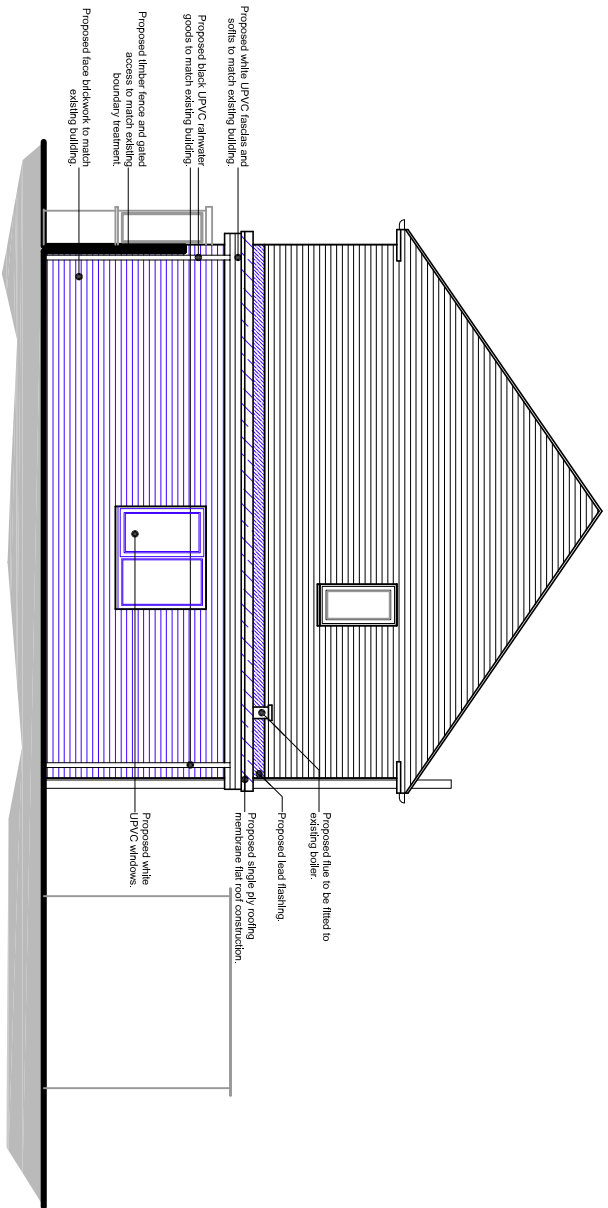

North west elevation scale 1:100

 

Existing walls



Proposed walls



Proposed steel



For MR & MRS COOK		Title PROPOSED ELEVATIONS		Office Tel: 01243 983732	
Project PROPOSED EXTENSION AT 27 REDBRIDGE GROVE, HAVANT, PO9 3DE		Date JUN 2020		Email: admin@jb-architecturedesign.com	
Job Number PL317/19		Drawn SR		Scale as noted @ A3	
		Drawing Number 44		Checked -	
				Revision A	
				Web: www.jb-architecturedesign.com	