


No.41 Stakes Hill Road, Waterlooville, Hampshire.

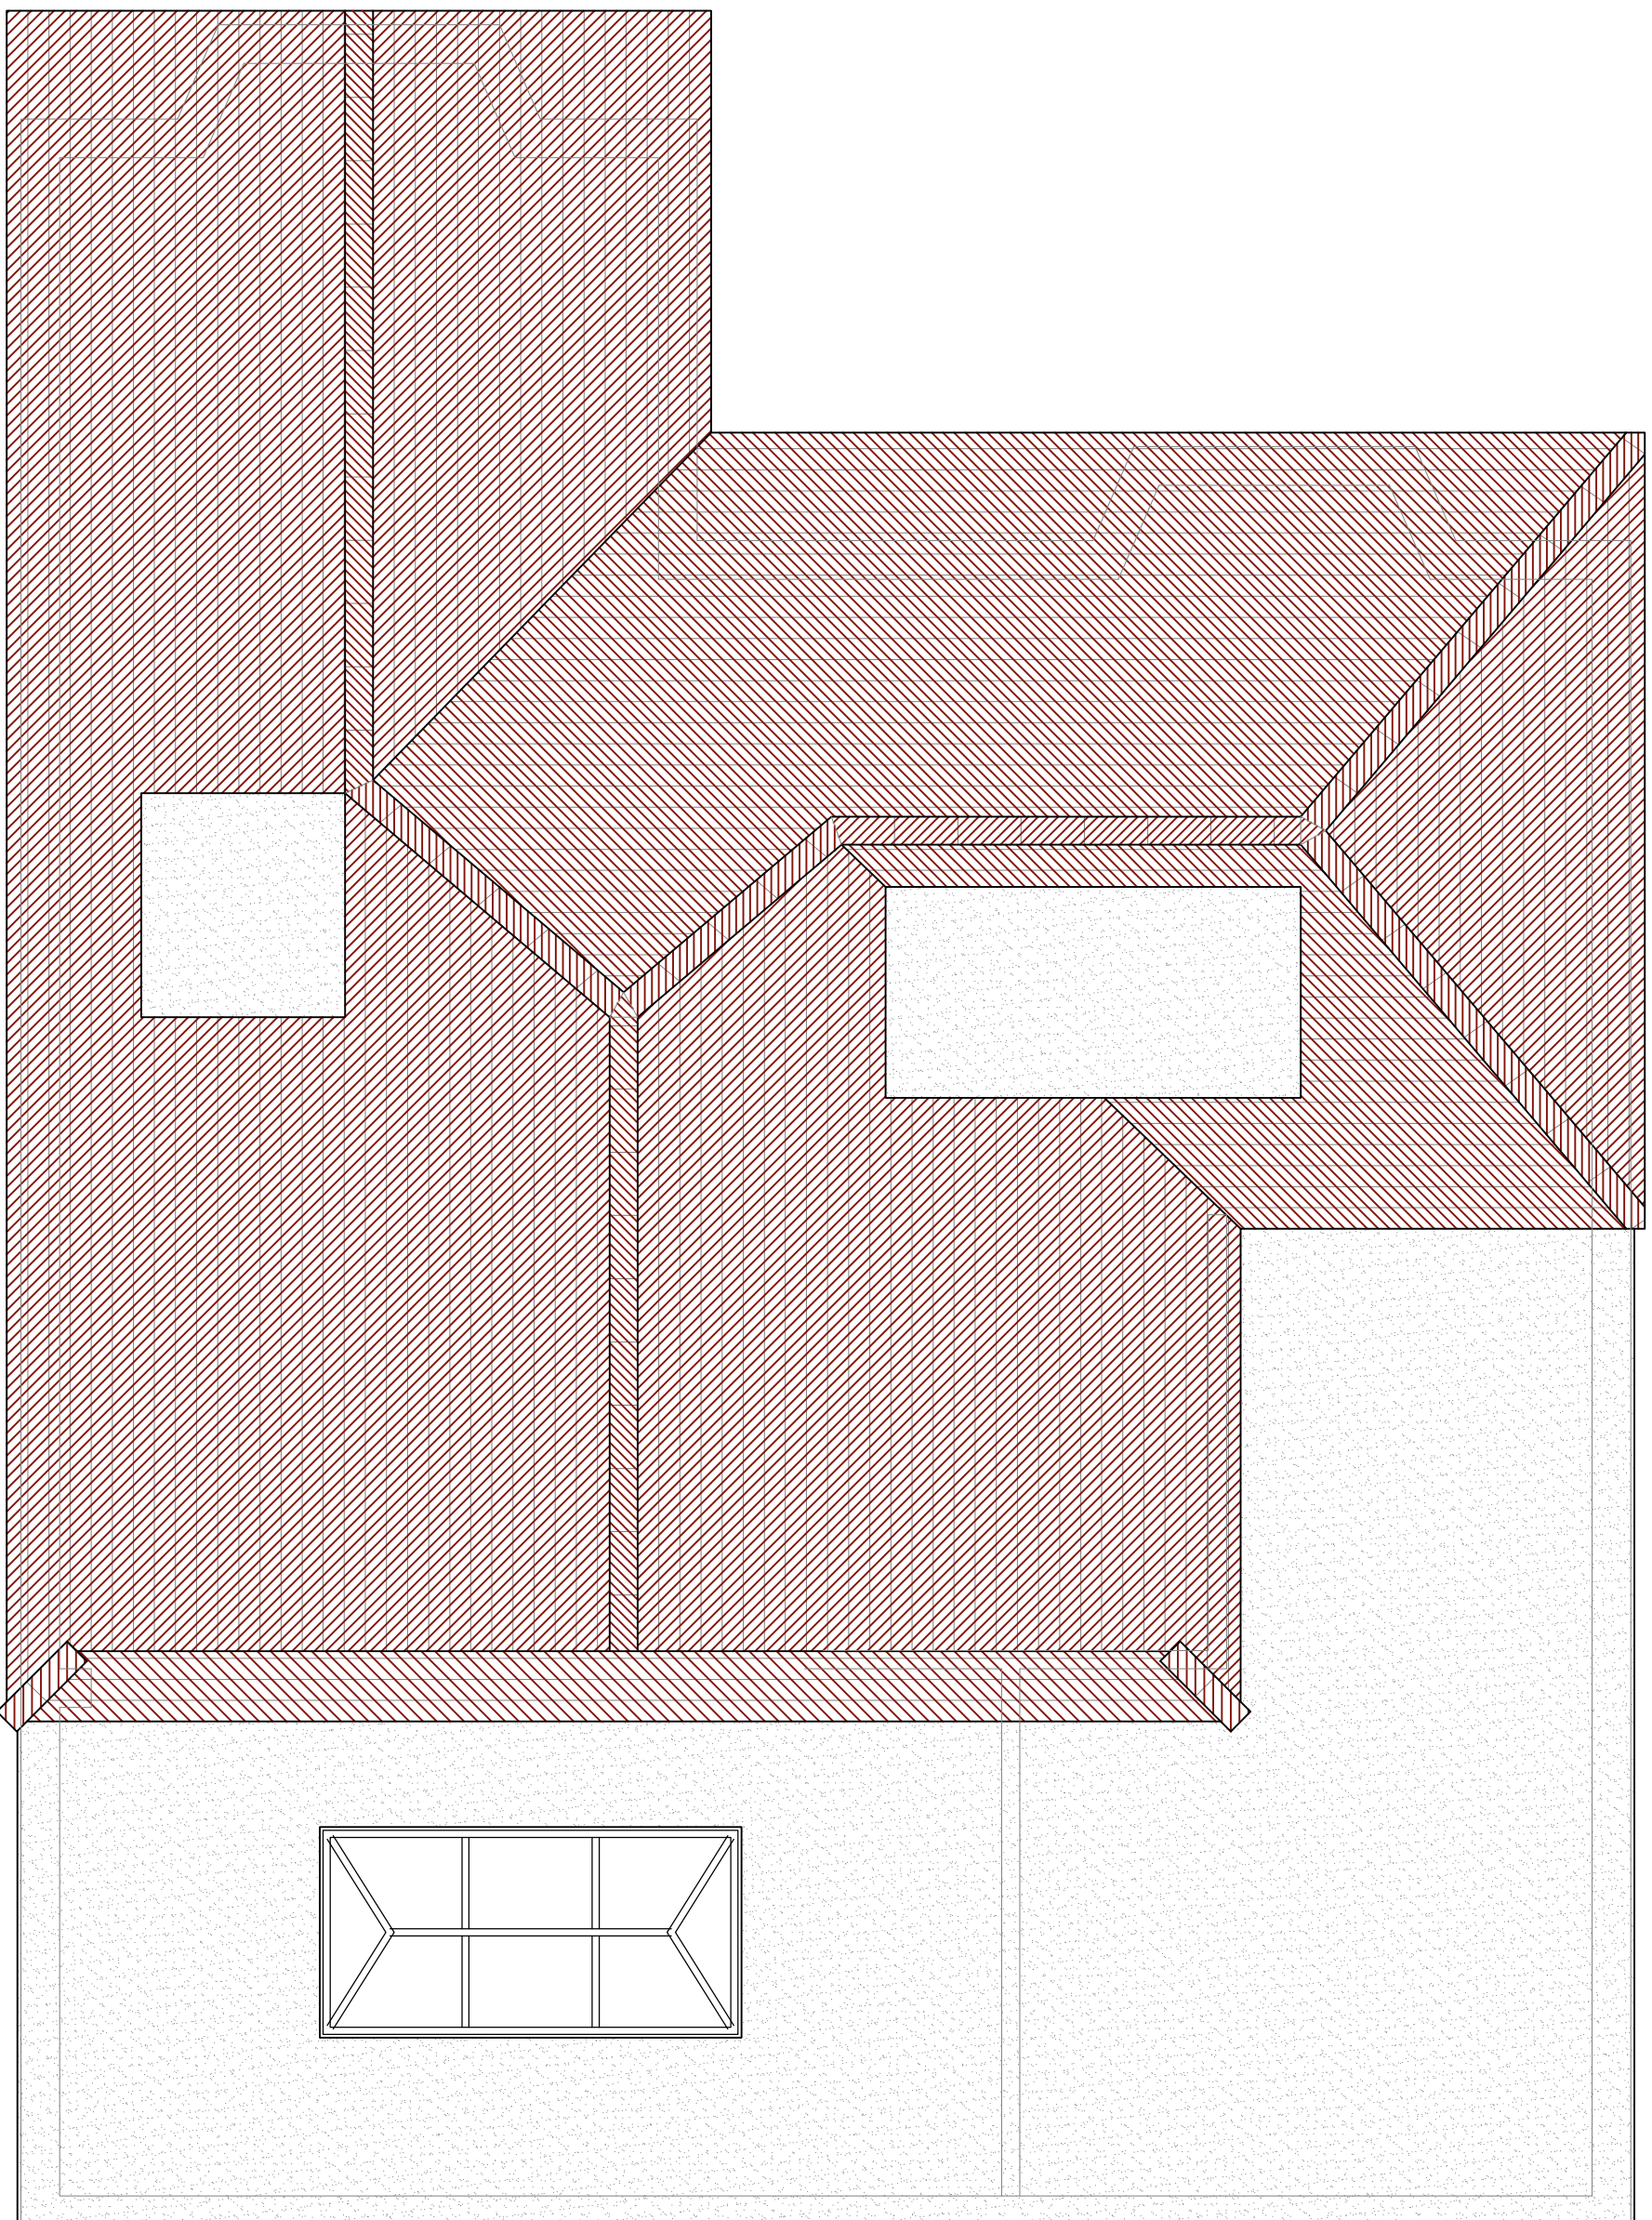

Job Title	No. 41 Stakes Hill Road, Wentlooville, Hampshire		
Client	Mr & Mrs Moore		
Drawing Title	Building Regulations Roof Plan Proposed		
OAD REF:	Scale 1:50		
Drawn LSW	Amended ***	Checked ***	Date July 2020
Job No.	Drg. No. 205 Rev.		

Proposed Roof Plan 1:50 @ A3

Dr. No. **205** Rev.