

PLANNING BY DESIGN
www.planningbydesign.co.uk
E-mail: dave-cms@live.co.uk
Mobile: 07970 046996

PROJECT:



**57 LITTLEPARK AVENUE
BEDHAMPTON
HAMPSHIRE
PO9 3QU**

SCALE: 1:100 @ A3

DATE: June 2020

DRAWING NO'S: BM002

Site Plan

 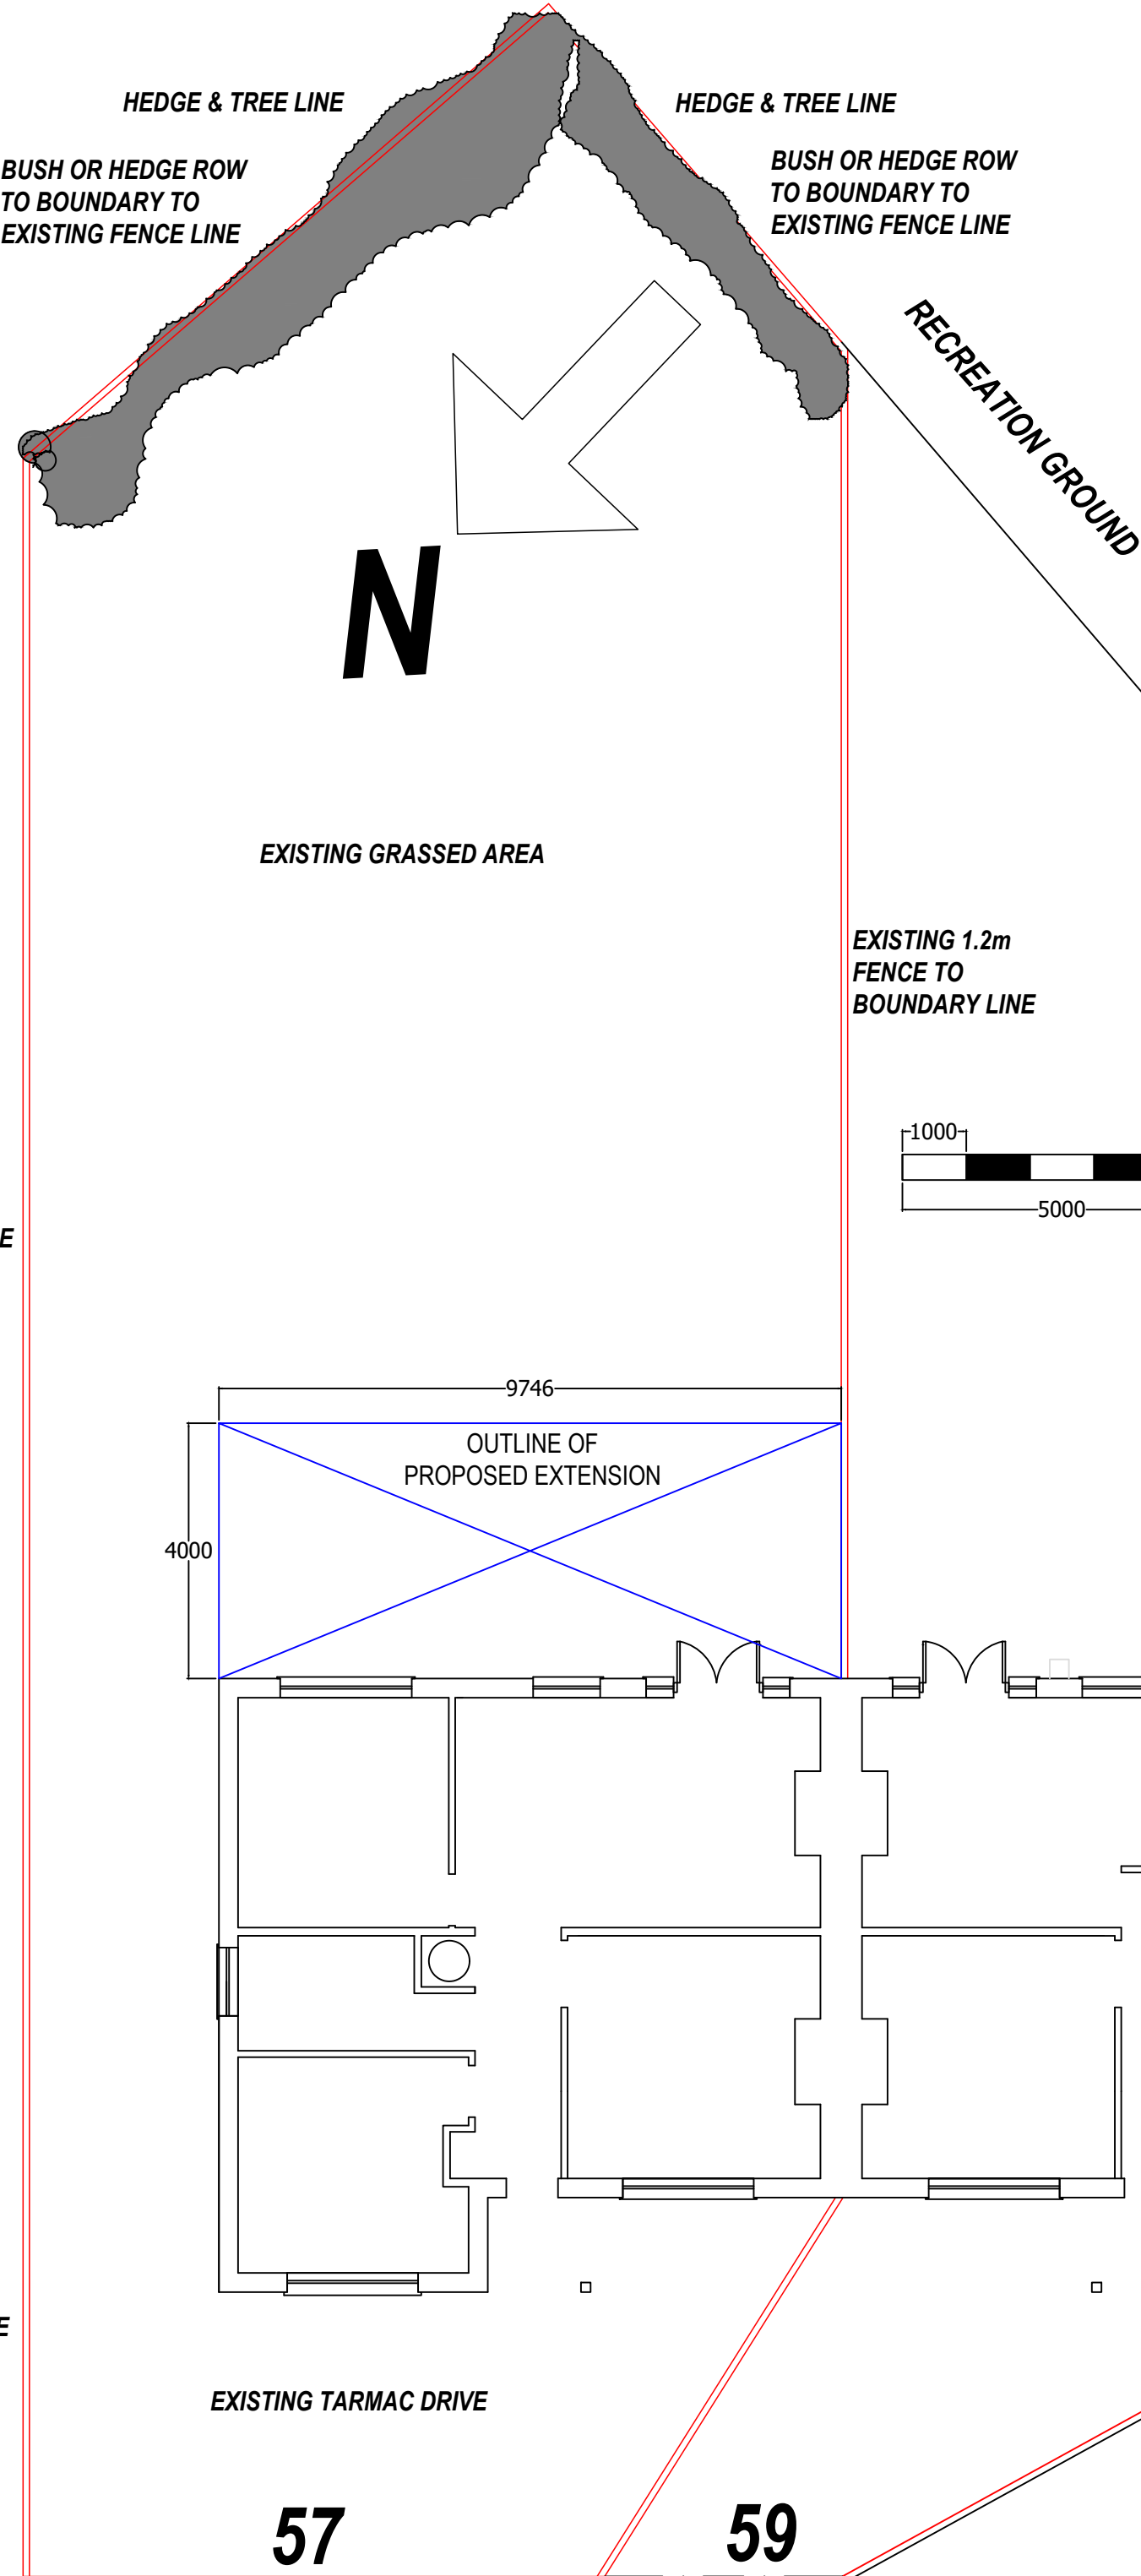

**EXISTING 1.8m
FENCE TO
BOUNDARY LINE**

**EXISTING 1.2m
FENCE TO
BOUNDARY LINE**

EXISTING TARMAC DRIVE

57

59