




THIS DRAWING HAS BEEN PRODUCED FOR PLANNING PURPOSES ONLY, THIS IS NOT A WORKING DRAWING, FOR FURTHER INFORMATION CONTACT KALOTEC LTD.

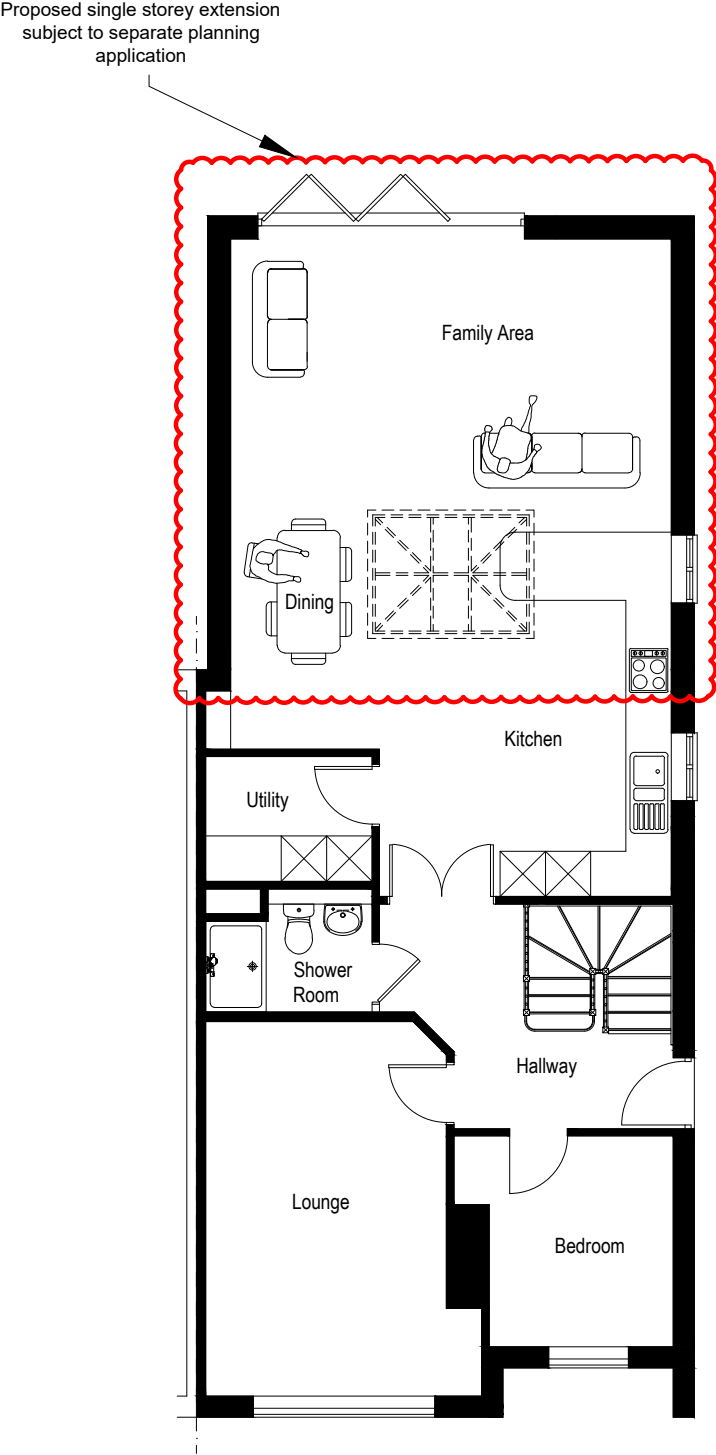


Proposed Ground Floor Plan (Scale 1:100)

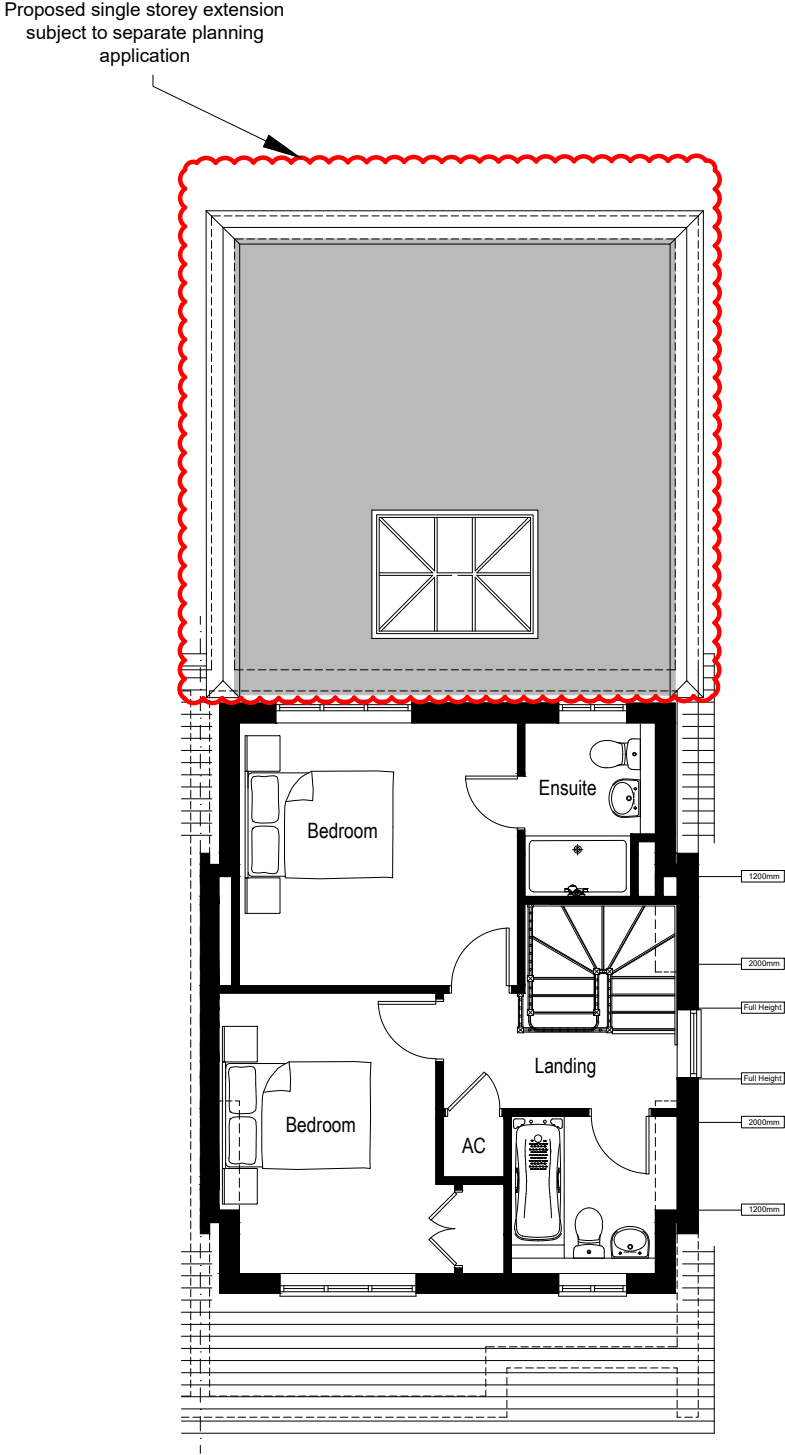

Proposed First Floor Plan (Scale 1:100)

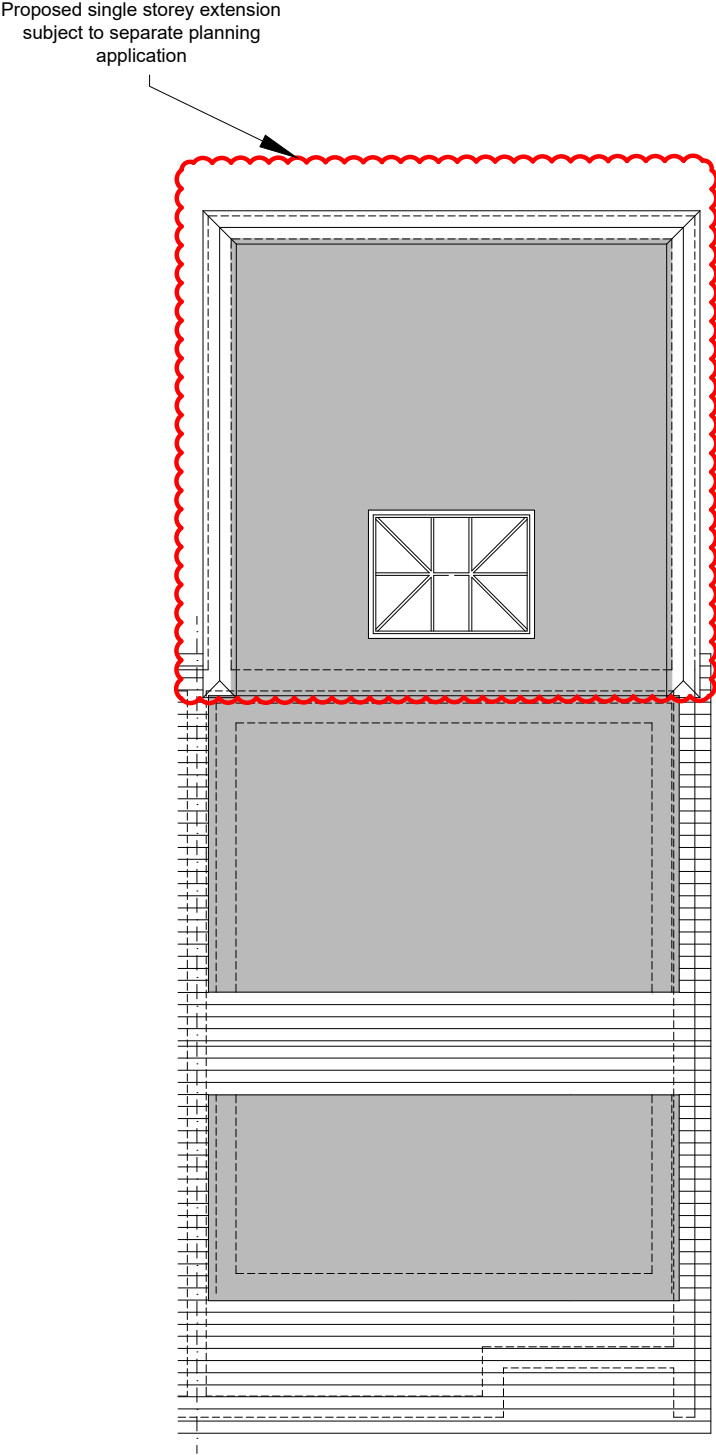

Proposed Roof Plan (Scale 1:100)

 

Revisions



kalotec
Residential Development Solutions

CLIENT Mr A Fry		
SITE 60 Morelands Road, Widley		
TITLE Loft Conversion - Proposed Floor & Roof Plans		
SCALE 1:100 (A3)	DRAWING NO. KALO-0230-04	REVISION
DATE Jan 20	CHECKED	
DRAWN		
Kalotec Limited, Cams Hall, Fareham, Hampshire, PO16 8AB Telephone: 01329 227 424 Email: info@kalotec.co.uk Website: www.kalotec.co.uk		
COPYRIGHT © KALOTEC LIMITED		