

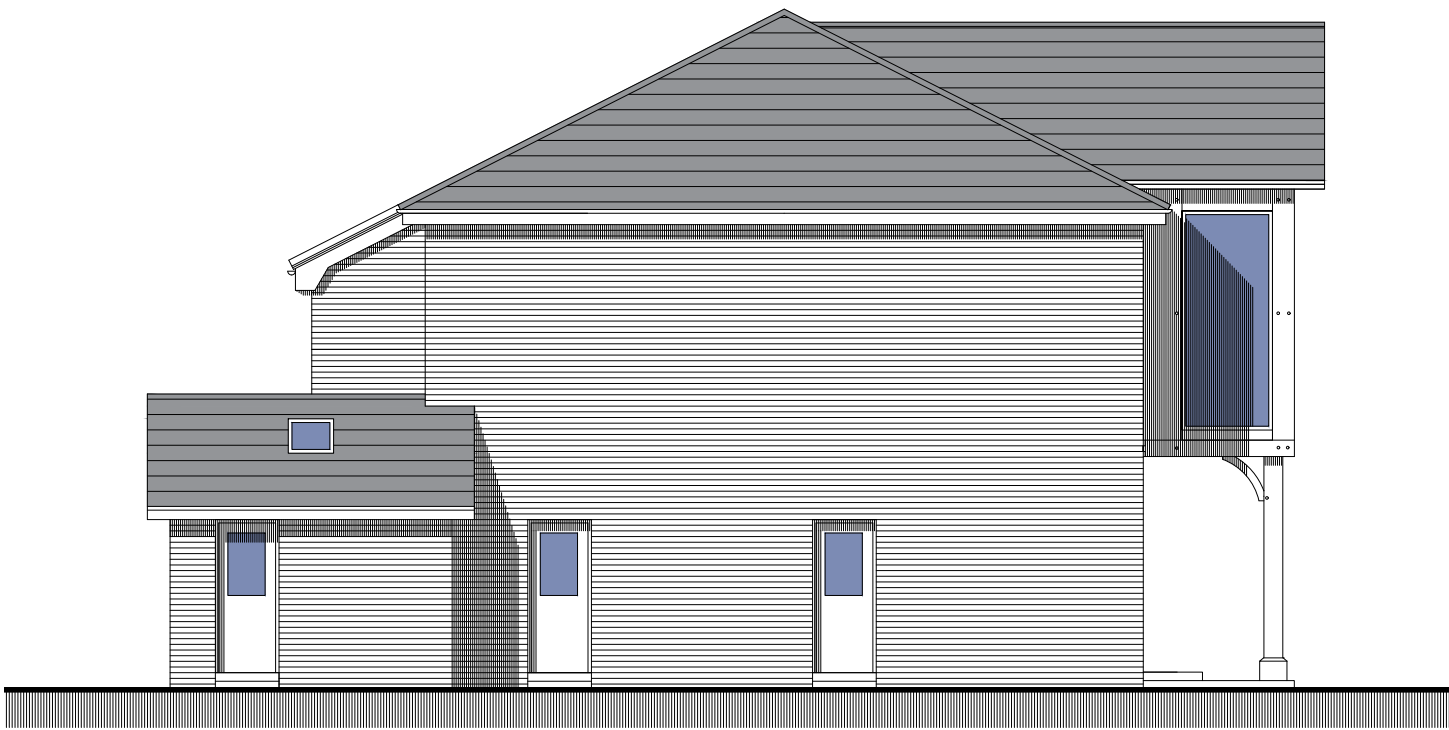


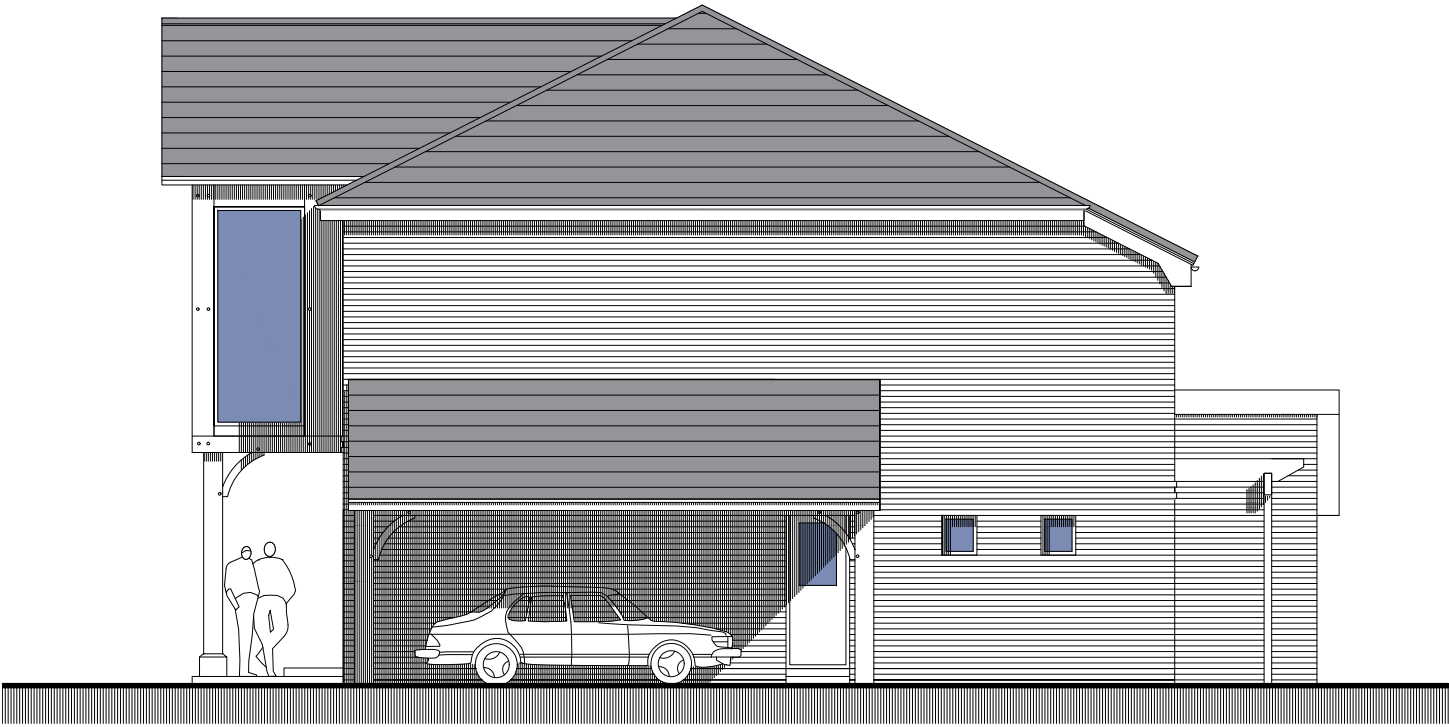

ground source
heat pump room

SOUTH ELEVATION

 

car port

NORTH ELEVATION

- (1) FIGURED DIMENSIONS MUST BE TAKEN IN PREFERENCE TO SCALED DIMENSIONS AND SITE DIMENSIONS ARE TO BE CHECKED BEFORE WORK IS PUT IN HAND
- (2) THIS DRAWING IS THE COPYRIGHT OF DANIELLS HARRISON CHARTERED SURVEYORS AND MUST NOT BE REPRODUCED OR USED WITHOUT THEIR WRITTEN PERMISSION
- (3) 05 DATA REPRODUCED UNDER LICENCE No 10001120

50mm full size

PLANNING

rev	description		date	drawn
project				
LAND ADJACENT SAXTED HOUSE TOWER STREET EMSWORTH PO10 7BH				
title				
SIDE ELEVATIONS				
client				
SEAMUS MADDOCK				
scale				
1 : 100 @ A3				
drawn	Garry Worsley		checked	
date	May 2020		date	
job no	190182	dra no	PL 07	rev B

Daniells Harrison
CHARTERED SURVEYORS

The Old Manor House
Wickham Road
Fareham
PO16 7AR

tel: 01529 221199
fax: 01529 221185
email: qh@dihcs.co.uk
www.dihcs.co.uk

RICS
Architectural Services
Historic Buildings
Project Management
Building Surveying Services