


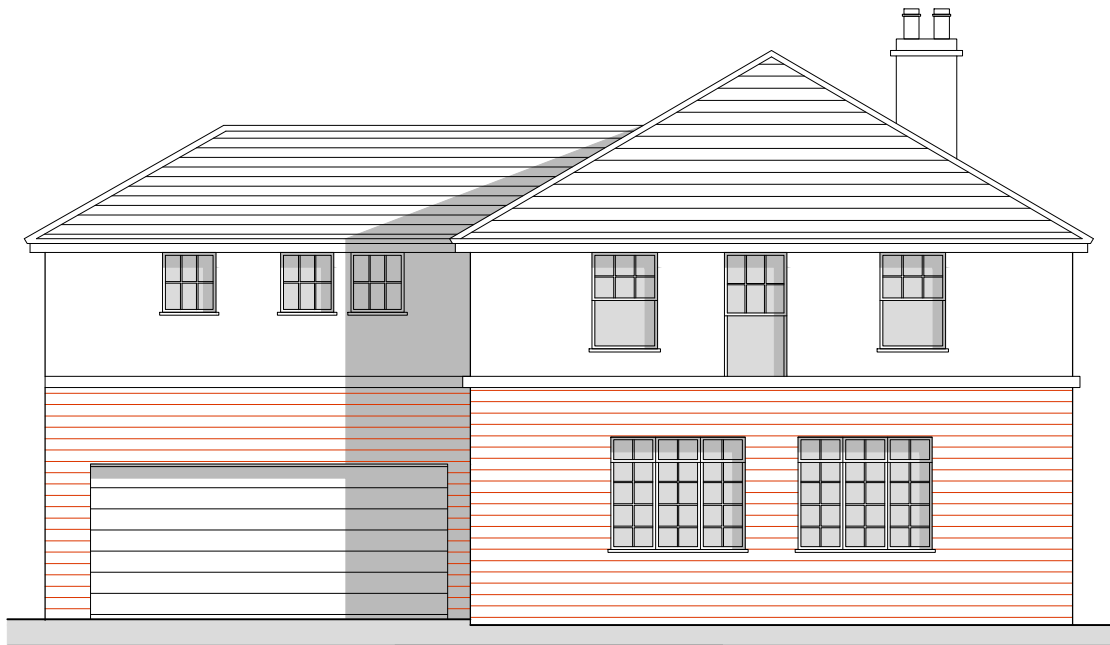

- ▲ 5.470 First Floor Ceiling level
- ▼ 3.010 Finished First Floor level
- ▲ 2.435 Ground Floor Ceiling level (Lounge)
- ▼ 0.150 Finished Ground Floor level (Lounge)

Proposed West Elevation
Scale 1:100




- ▲ 5.470 First Floor Ceiling level
- ▼ 3.010 Finished First Floor level
- ▲ 2.590 Ground Floor Ceiling level (Kitchen)
- ▼ 0.150 Finished Ground Floor level (Kitchen)

Proposed East Elevation
Scale 1:100

A	01.11.18	First Issue	VB	JM
Rev	Date	Description	By	PM

REVISIONS

 

Design Team Studios LLP
Copyright Reserved
Check Dimensions on Site

© Crown copyright and database rights [2015]
Ordnance Survey 0100031673
© Local Government Information House Limited copyright and database rights [2015] 0100031673

DRAWING STATUS:
Planning

REVISION:
A

PROJECT
Whitefriars
15 Alexandra Avenue
CLIENT
Petro Henning

Scale @ A3: 1:100
Date : © Nov 2018

Drawn by : VB
Checked by : JM

DRAWING TITLE
Proposed Elevations
West and East

DRAWING NUMBER:
262.P207_A

Design Team
Studios

City Office (Design Drawn)
The Clock Tower, Great Southsea Street at Castle Road
Southsea, Portsmouth, Hants, PO5 3BY
Tel: 02392 837149



E: info@designteamstudios.com
W: www.designteamstudios.com