


OCTOBER 2019

16 014 - PL 207A
South Elevation
(to Durham Gardens)

PROPOSED RESIDENTIAL
DEVELOPMENT

162 Stakes Hill Road
WATERLOOVILLE
HANTS

Scale 1:100 @ A3

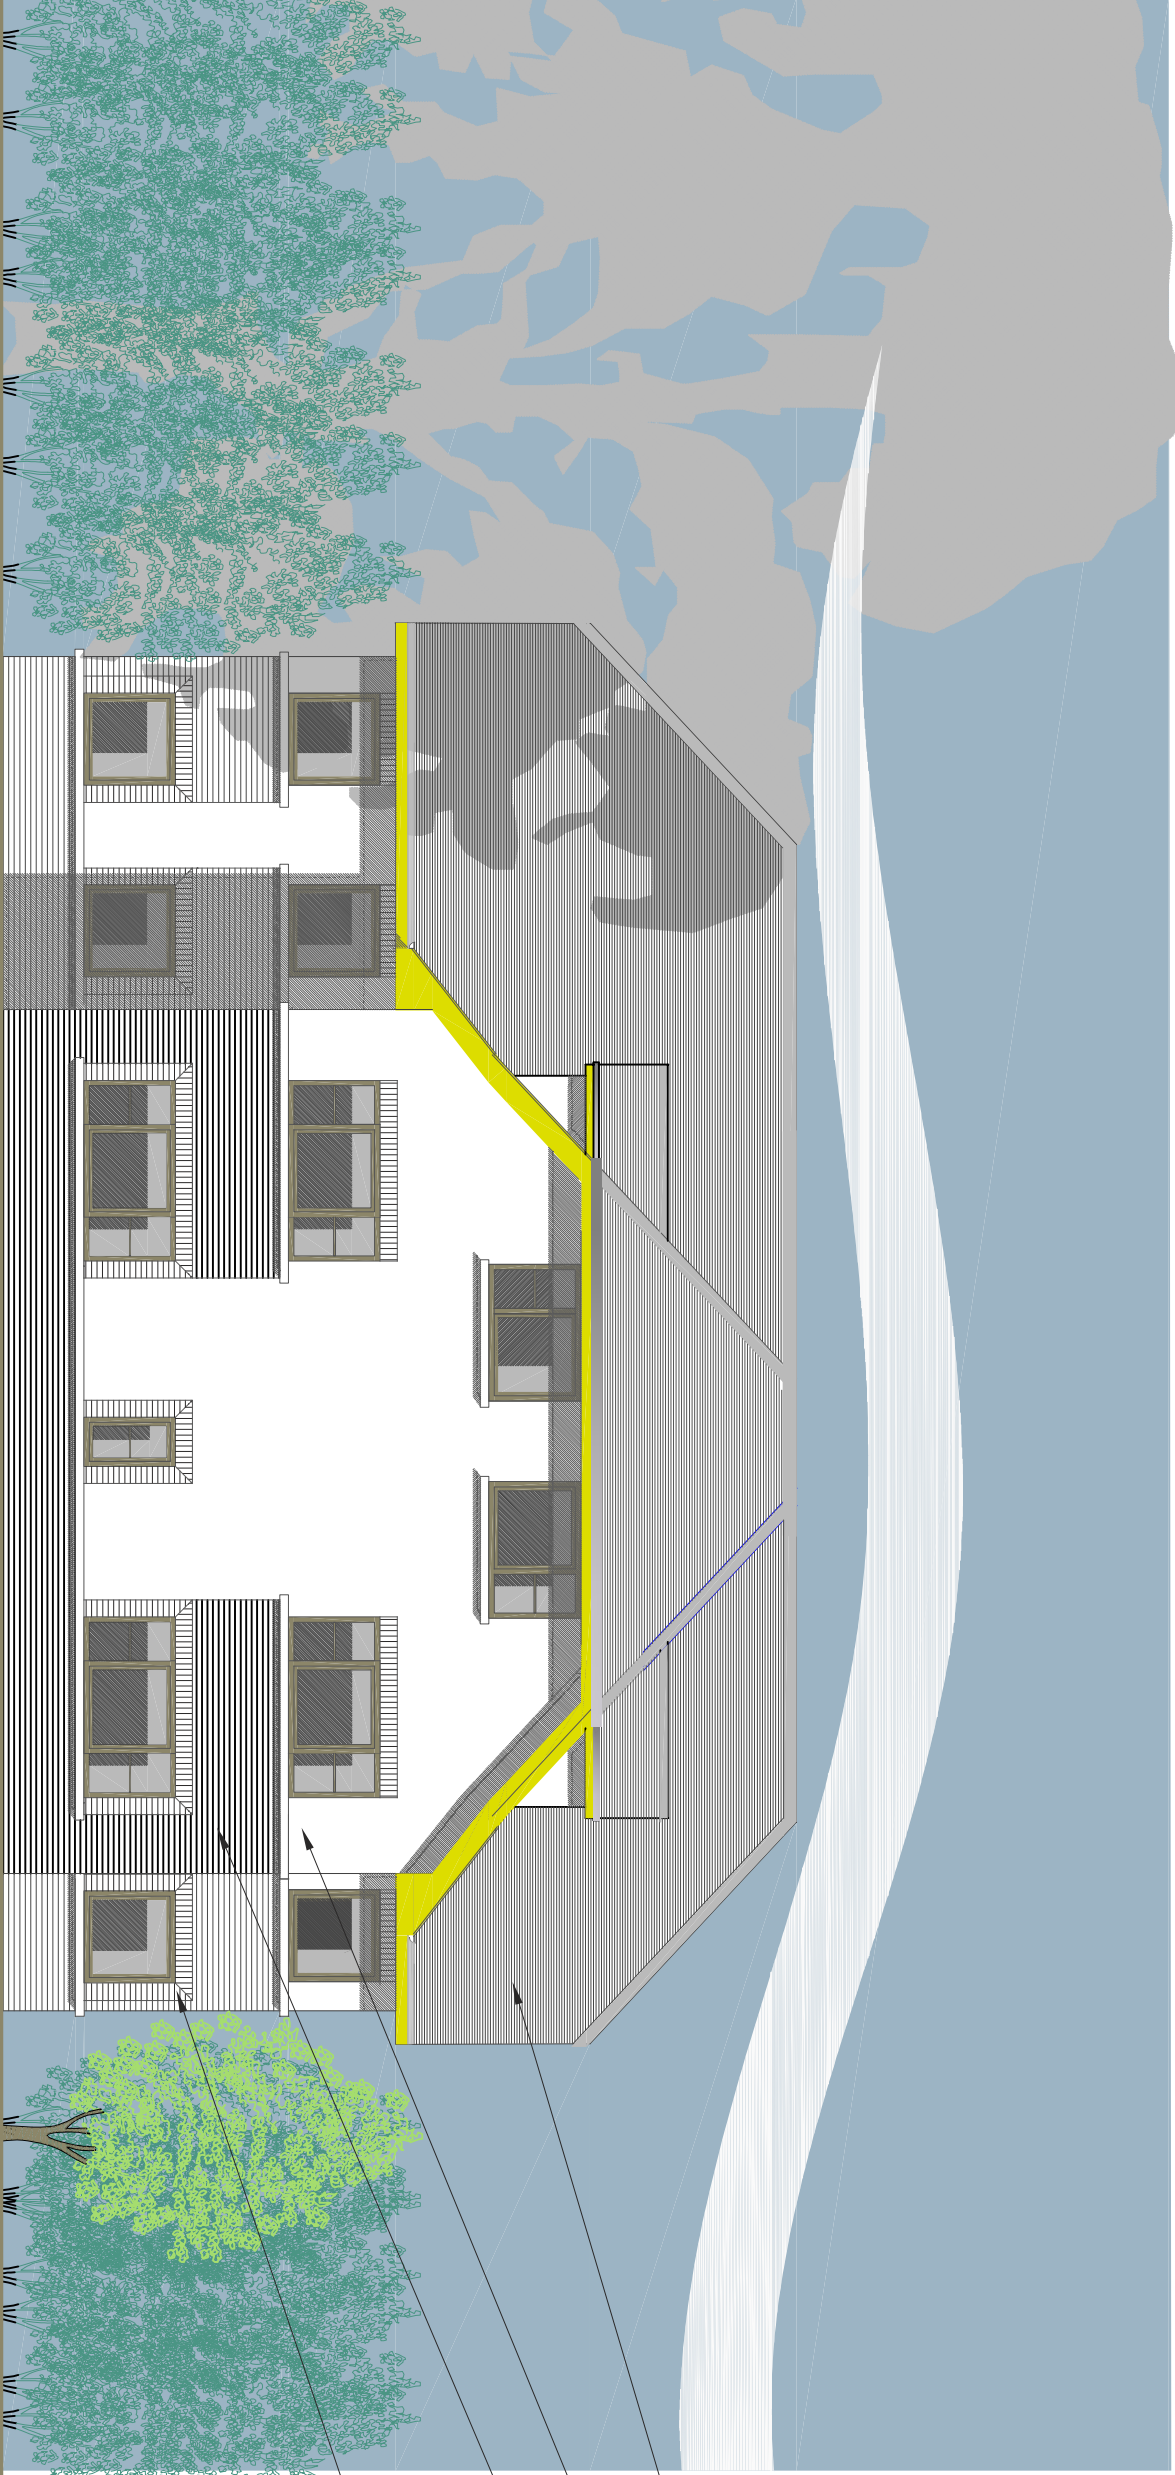

Clay tiles

White render

Facing brick
to approval

Decorative brick
elements