



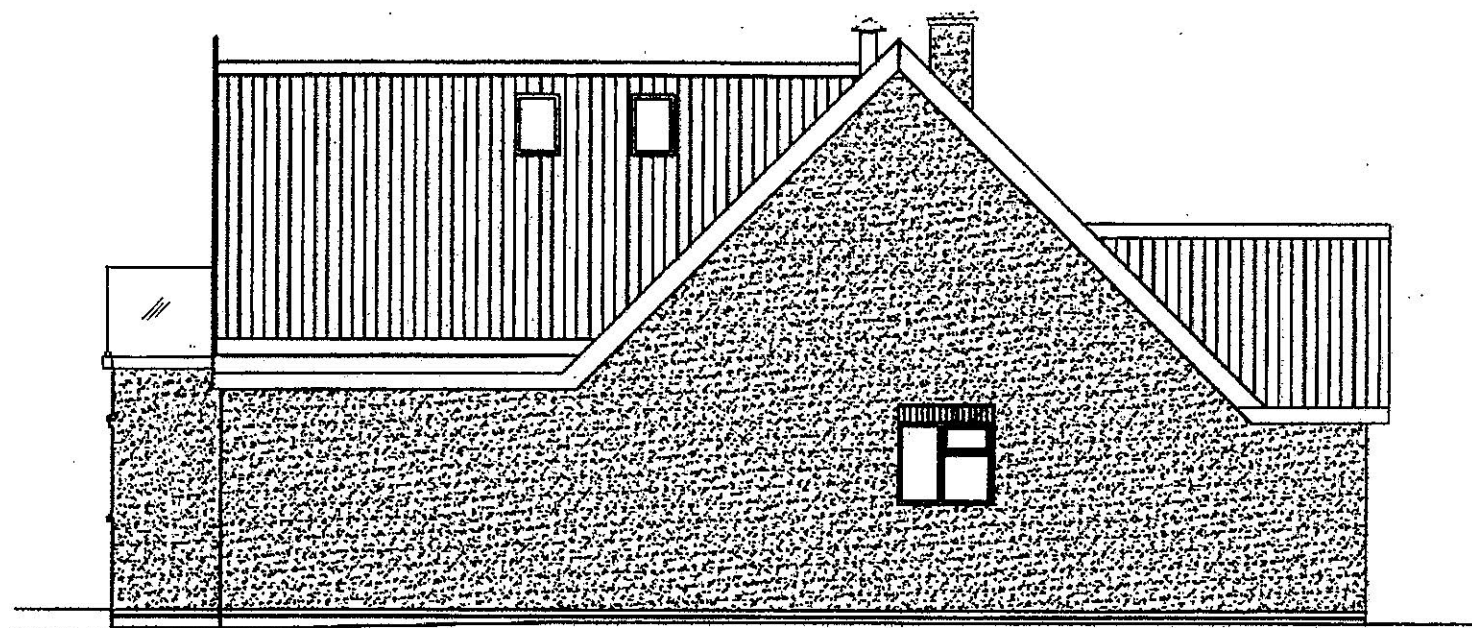


PROPOSED SOUTH ELEVATION

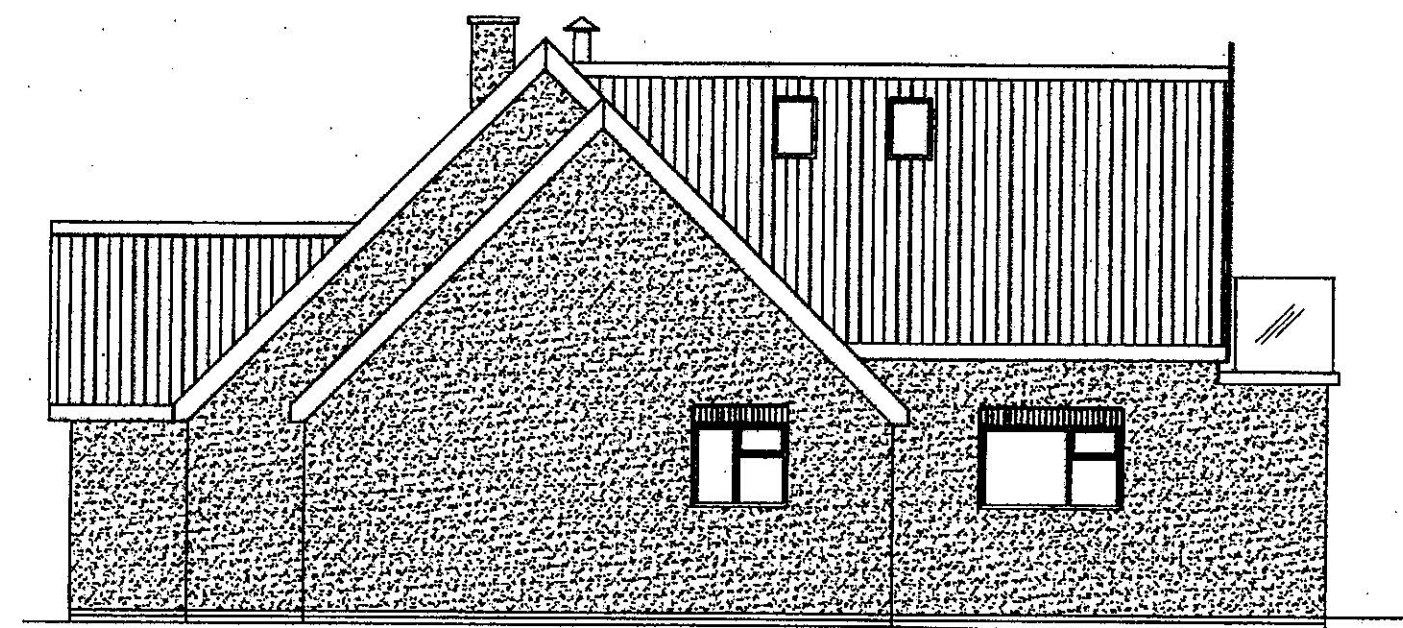

PROPOSED NORTH ELEVATION



PROPOSED WEST ELEVATION

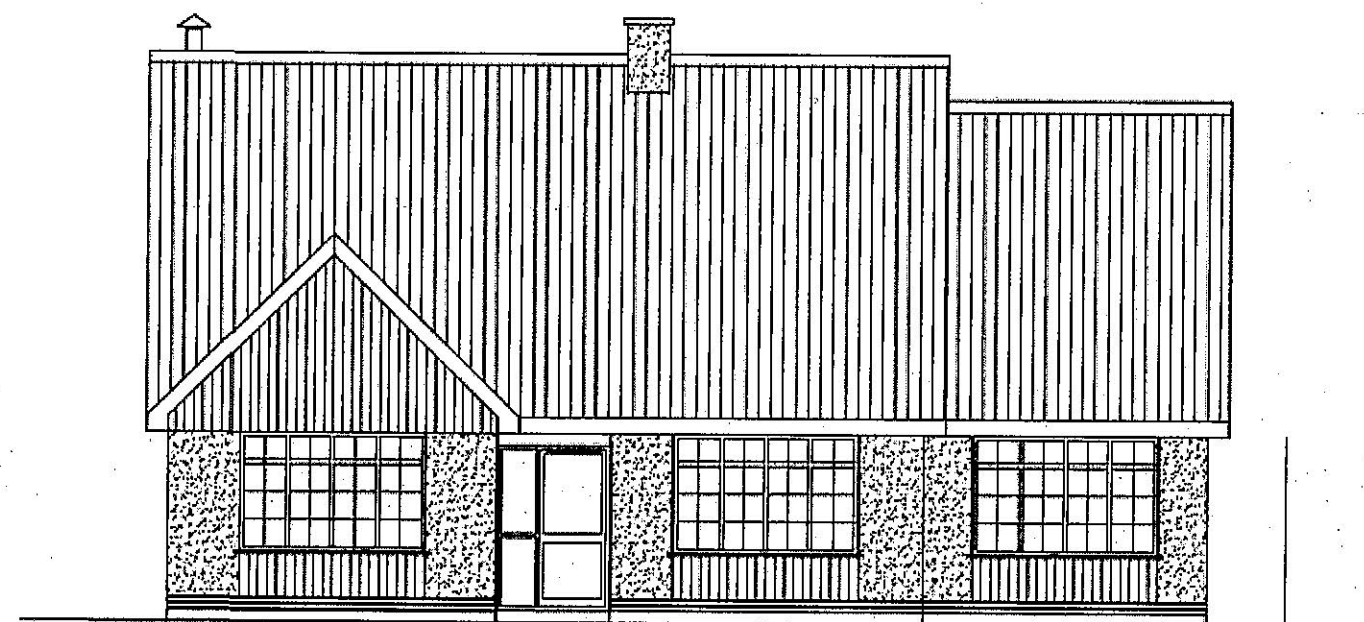

PROPOSED EAST ELEVATION

MR & MRS DOWNS
113 HAVANT ROAD
HAYLING ISLAND PO11 0LE.

DRAWING NO.
ELEVATION 113/4

PROPOSED ELEVATIONS
SCALE = 1:100 @ A3
JULY 2020.