

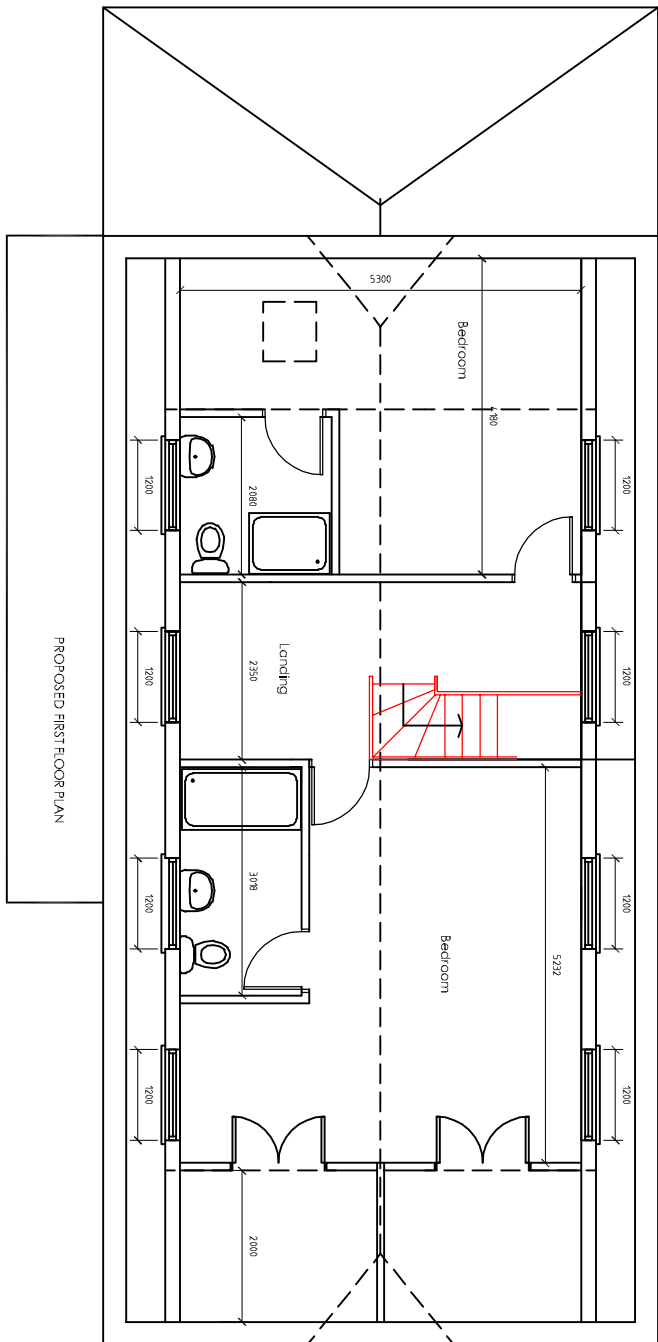
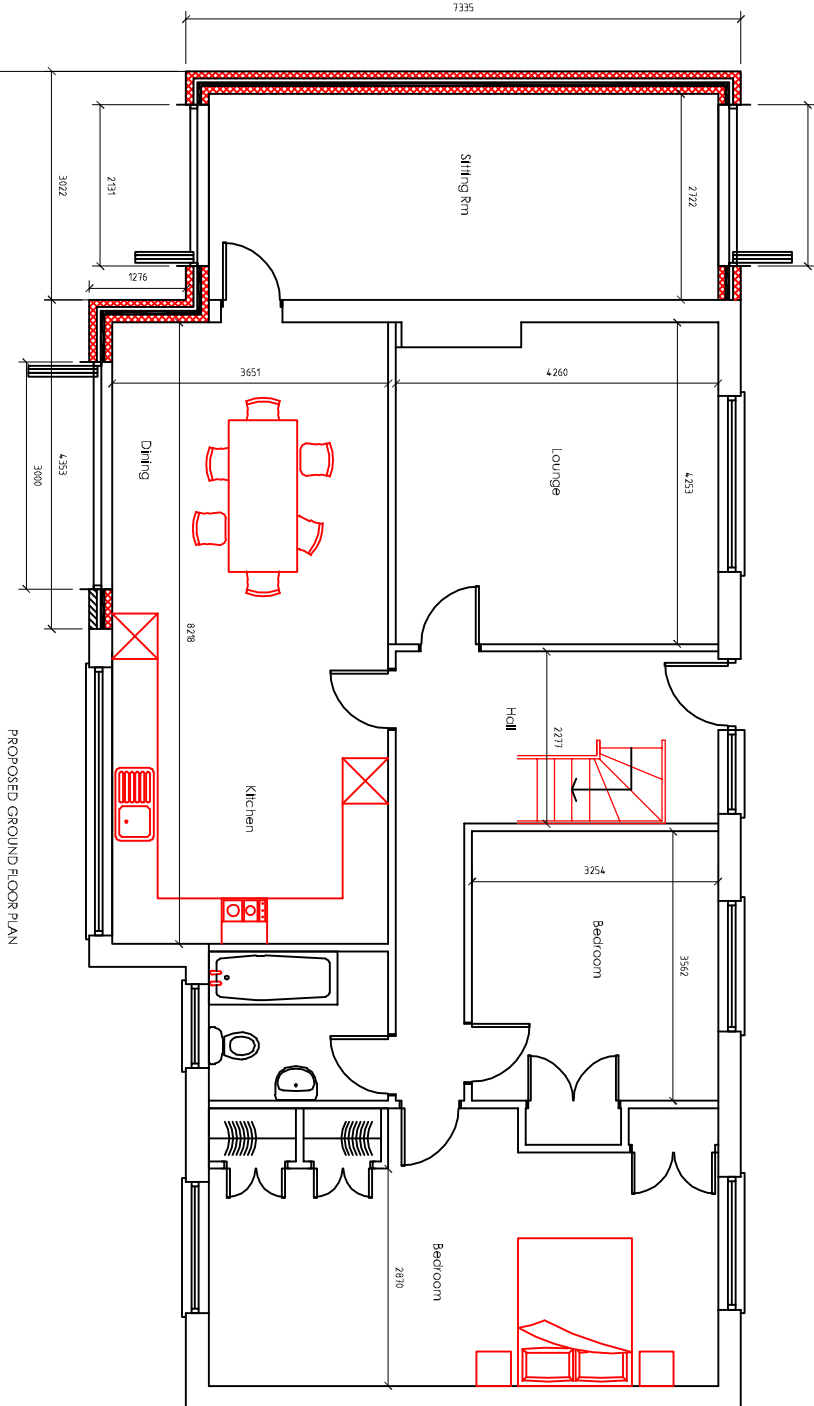



Existing Floor Plans

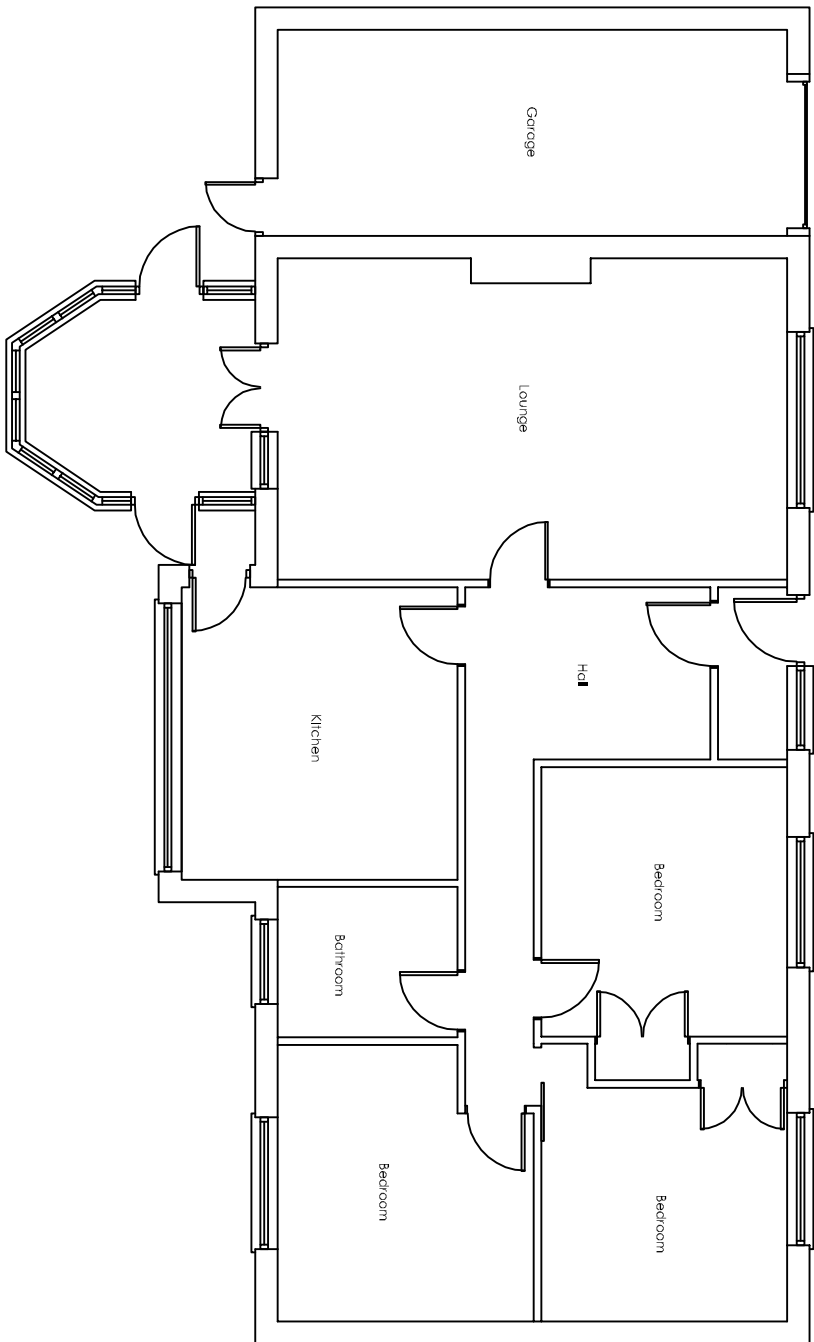


Proposed Section

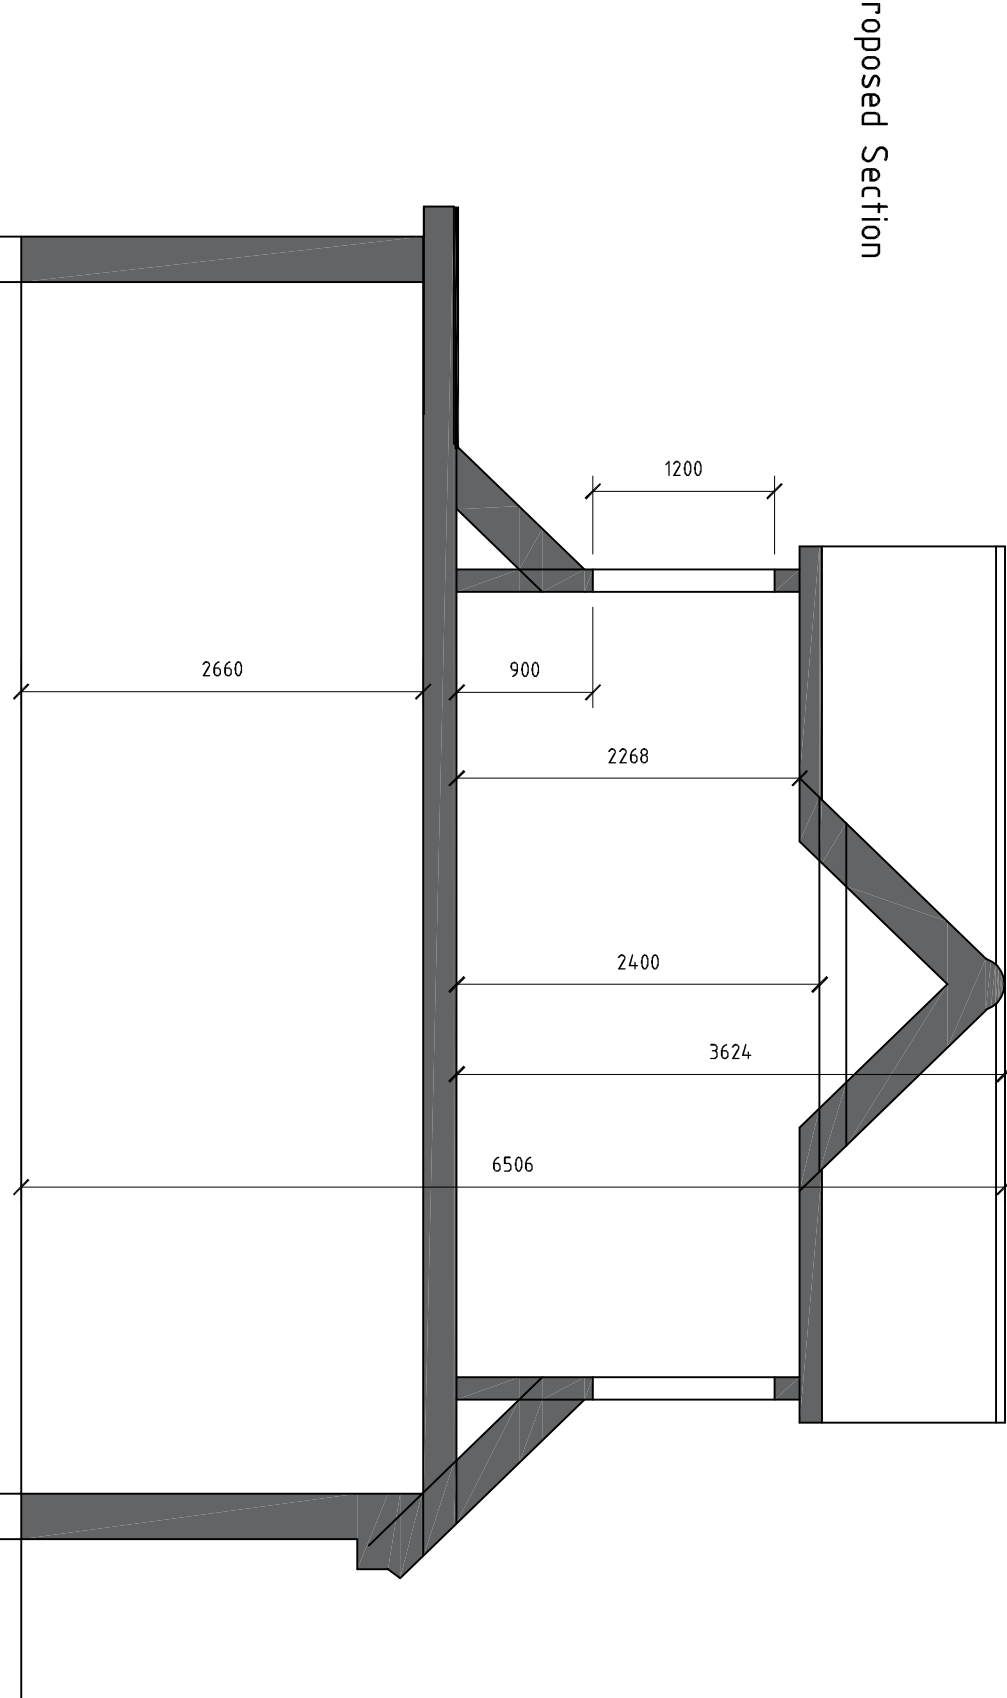

Existing Elevations

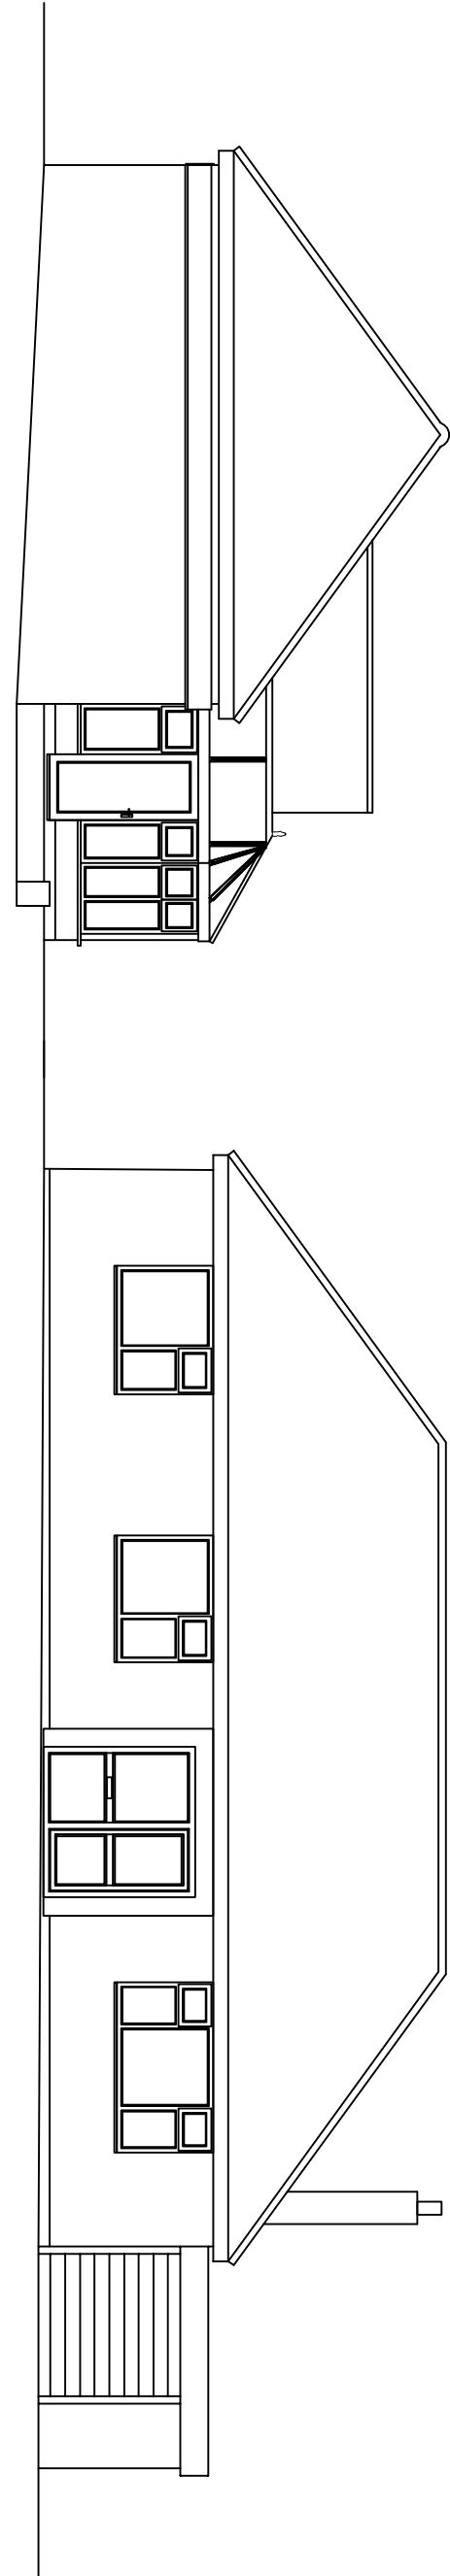


South Elevation

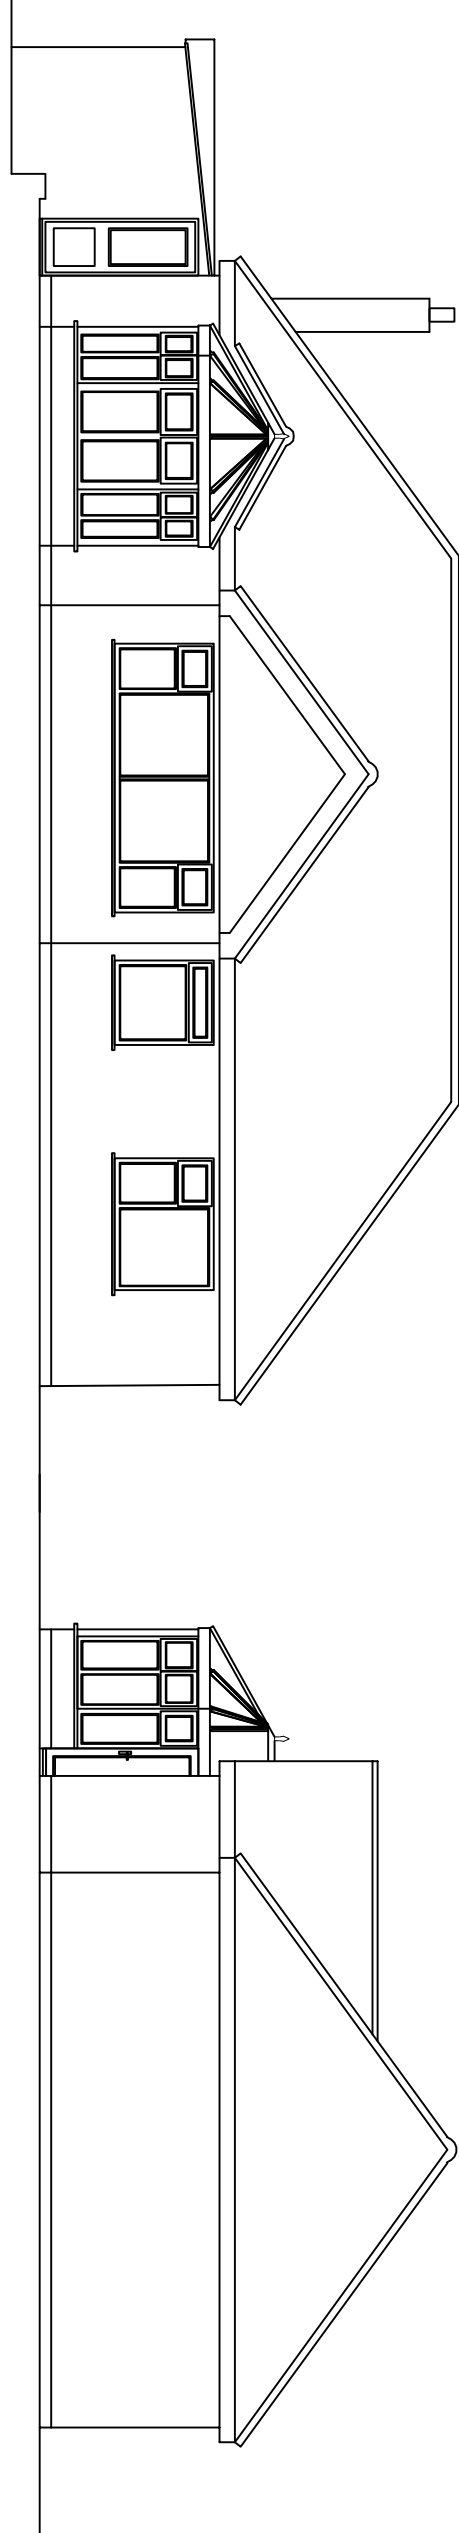

East Elevation

North Elevation

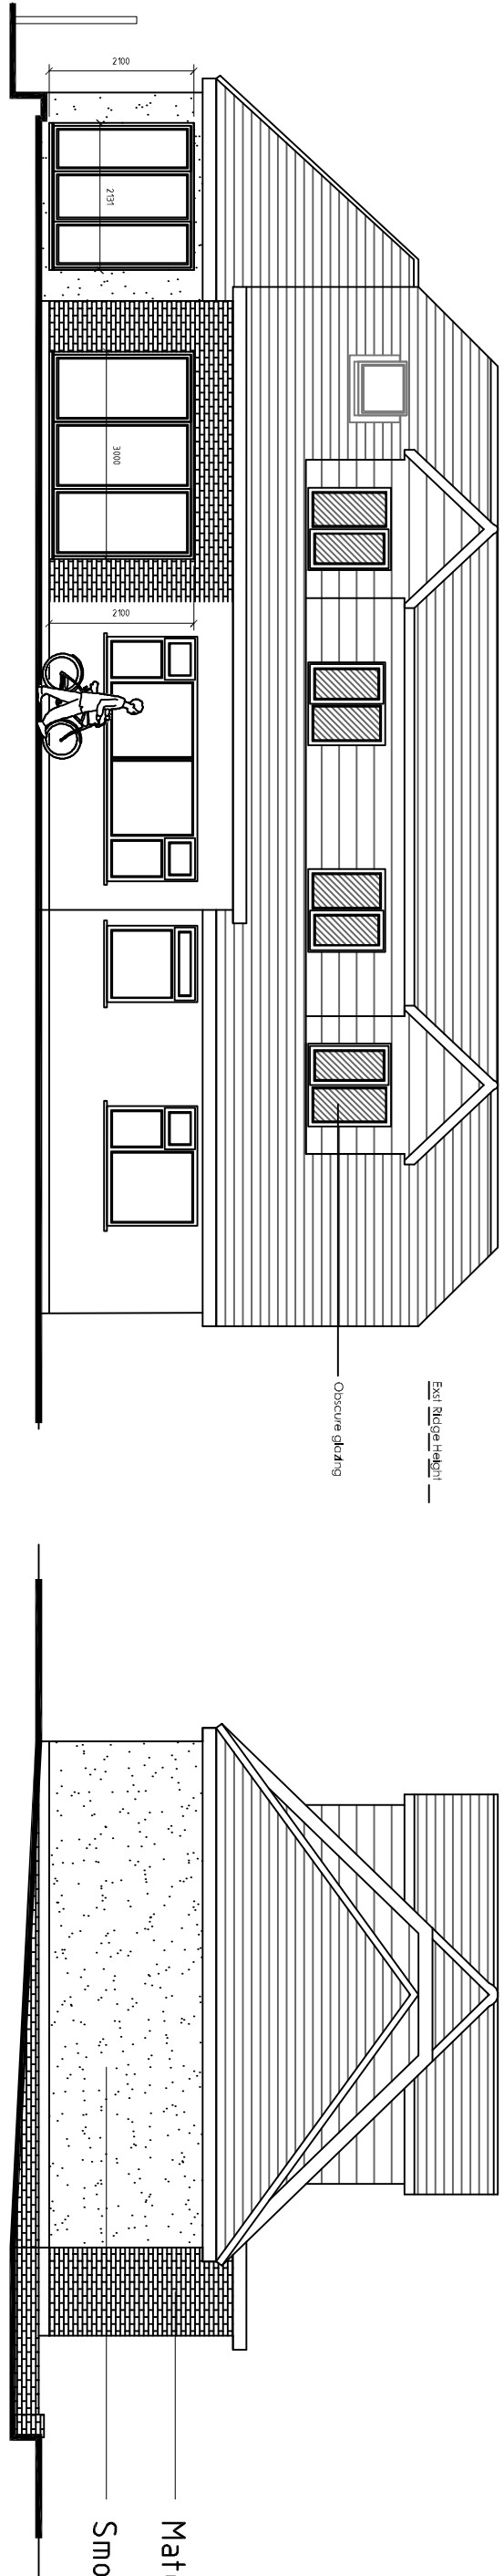


West Elevation

East Elevation




South Elevation

Proposed Elevations

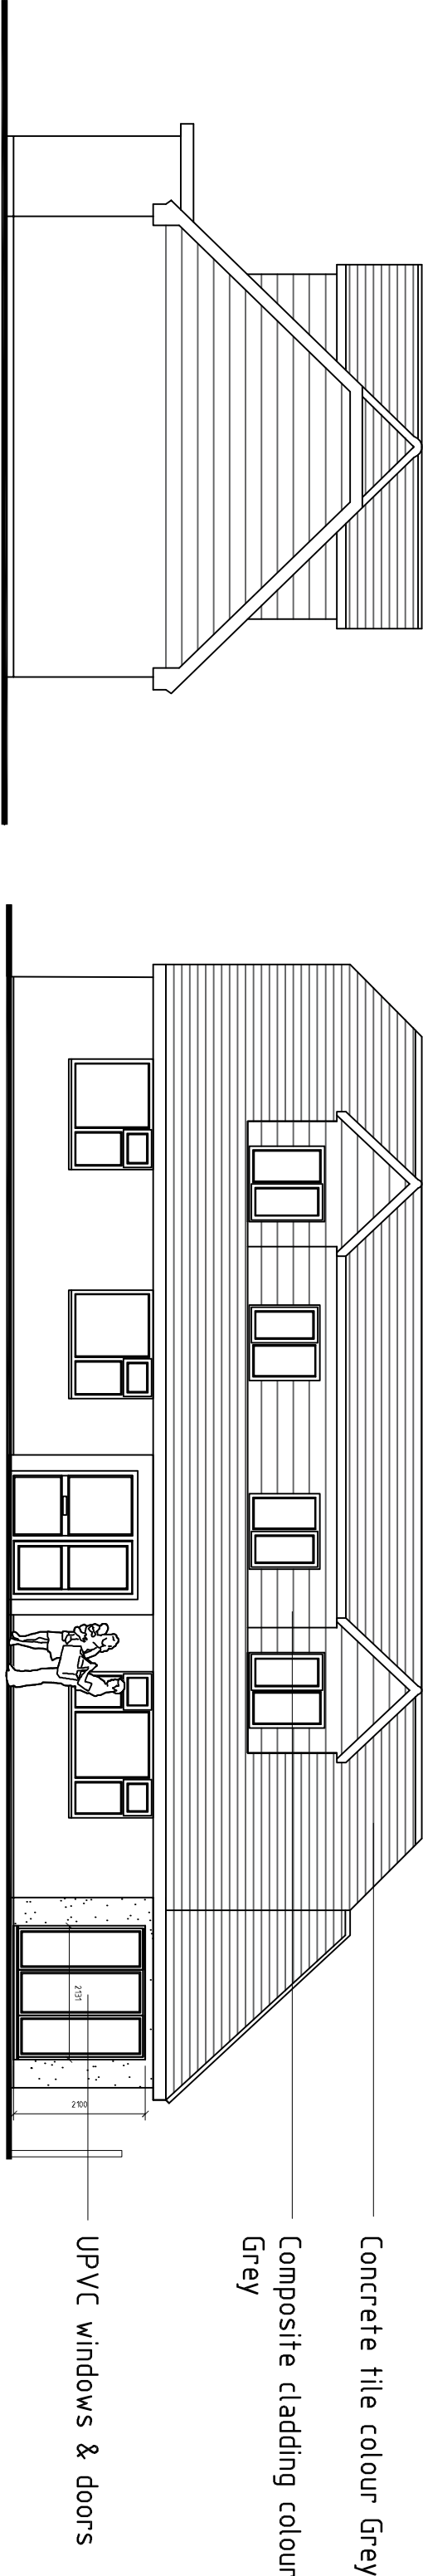

North Elevation

West Elevation

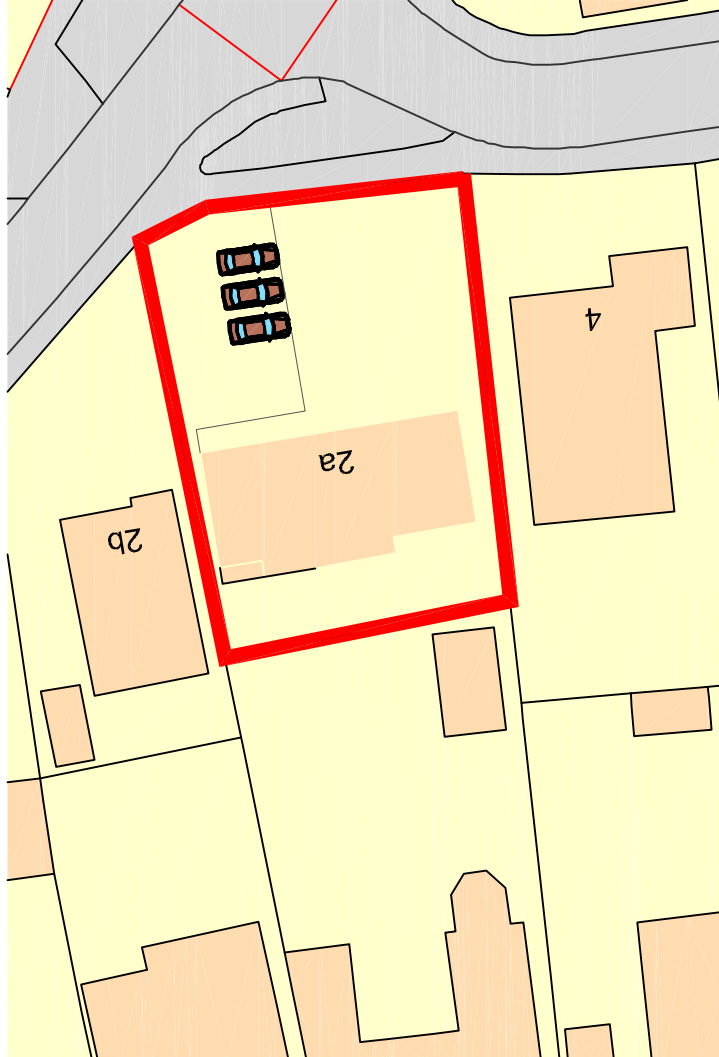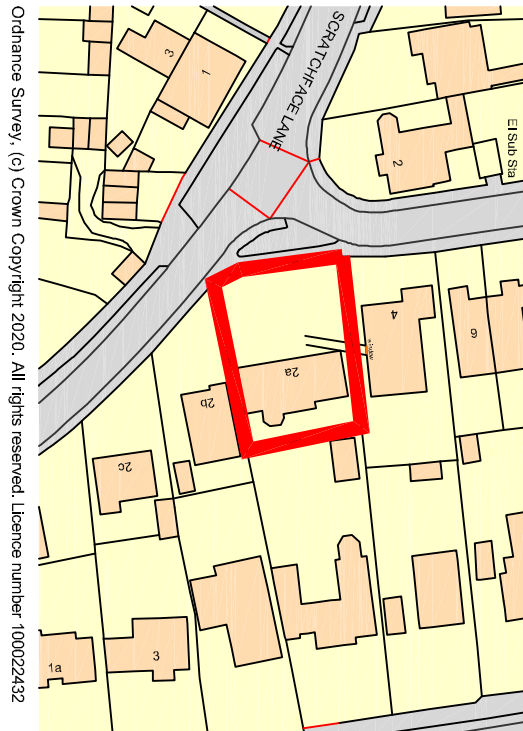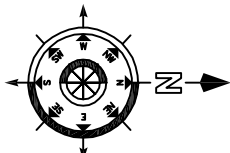

01	planning amendments	9-7-20	CWF
Revises	Description	Date	Drawn

Project:
Mr & Mrs G Warton
2A Scratchface Lane
Havant

Drawing Title:
Proposed First Floor Extension, Single Storey
Side Extension & Single Storey Rear
Extension.

Chris Flint Associates Ltd
CHARTERED SURVEYORS - PROJECT MANAGERS
DEVELOPMENT CONSULTANTS

Drawn By	Date	SHEET SIZE	Approved By	Date
CF	15/05/20	A1		

Drawn By	Date	Revision	Scale
CFA	FULL	01	1-100

PLANNING

2 Emerald Close Waterlooville, Hants PO7 8NZ
tel: 023 92 43284 fax: 023 92 35854
Email: info@flintassociates.co.uk