



EAST ELEVATION (FRONT)



WEST ELEVATION (REAR)

0 1 2 3 4 5m
SCALE 1:100 @ A3


- (1) FIGURED DIMENSIONS MUST BE TAKEN IN PREFERENCE TO SCALED DIMENSIONS AND SITE DIMENSIONS ARE TO BE CHECKED BEFORE WORK IS PUT IN HAND
- (2) THIS DRAWING IS THE COPYRIGHT OF DANIELLS HARRISON CHARTERED SURVEYORS AND MUST NOT BE REPRODUCED OR USED WITHOUT THEIR WRITTEN PERMISSION
- (3) O/S DATA REPRODUCED UNDER LICENCE No 10001120

PLANNING

50mm full size



SOUTH ELEVATION

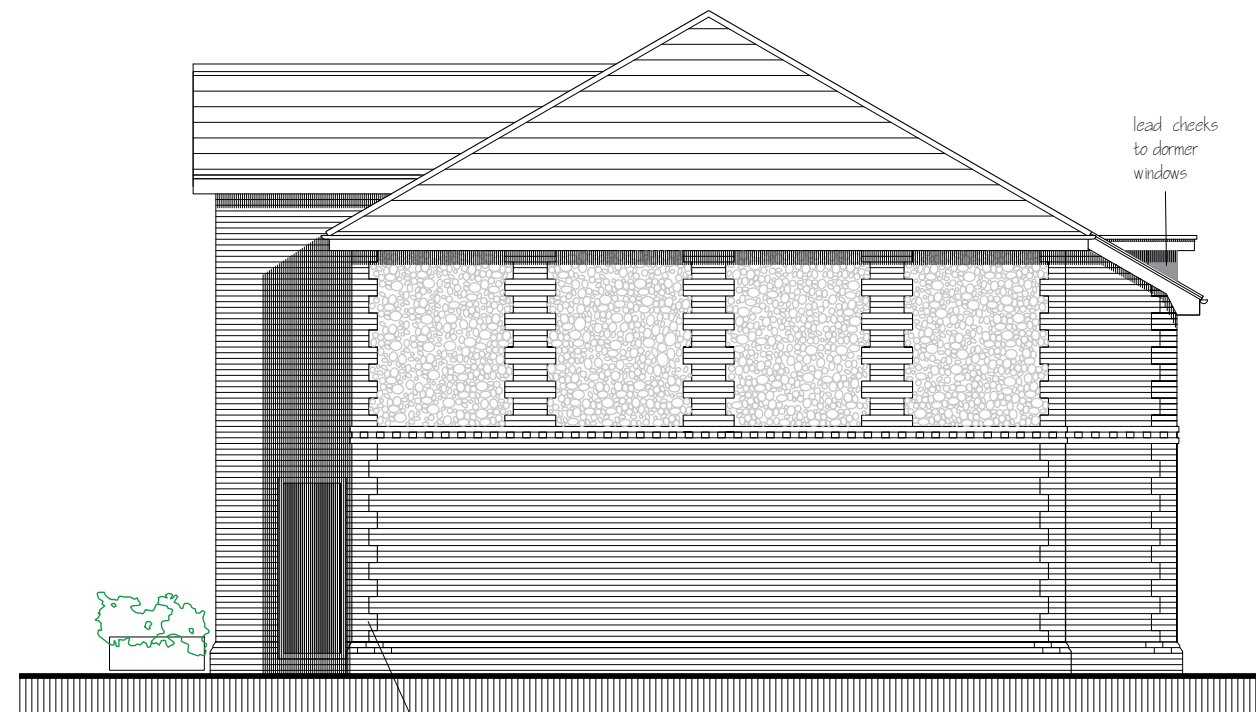

NORTH ELEVATION

1" Weinburger
Kassandra red multi
facing brick

facing brick work
with pronounced quoins

rev	description	date	drawn
1	LAND ADJACENT SAXTED HOUSE TOWER STREET EMSWORTH PO10 7BH		
2	ELEVATIONS		
3	SEAMUS MADDOCK		
4	1:100 @ A3		
5	drawn Gary Worsley	checked	
6	date May 2020	date	
7	job no 190182	dra no PL 06	rev D

Daniells Harrison
CHARTERED SURVEYORS

The Old Manor House
Wickham Road
Fareham
PO16 7AR

tel: 01529 221199
fax: 01529 221185
email: qh@dihcs.co.uk
www.dihcs.co.uk

RICS
Architectural Services
Historic Buildings
Project Management
Building Surveying Services