

GENERAL NOTES:

1. THIS DRAWING IS TO BE READ IN CONJUNCTION WITH THE OTHER RELEVANT DRAWINGS AND SPECIFICATIONS.

2. CONSULT THE ARCHITECT PRIOR TO ANY CHANGES TO THE BILLING AND/OR PAYMENT SCHEDULE.


3. REFERRAL TO SEPARATE DOCUMENT FOR THE CURRENT RISK ASSESSMENT.

4. ALL VARIATIONS AND AMENDMENTS INDICATED ON THE DRAWING ARE TO BE THE PROPERTY OF THE ARCHITECT.

5. THIS DRAWING IS NOT TO BE USED FOR ANY OTHER PROJECT WITHOUT THE ARCHITECT'S INSTITUTE OR TRADE ASSOCIATION RECOMMENDATIONS AND PUBLICATIONS.

DRAINAGE DESIGN BY OTHERS

PLC Architects cannot verify the design of this drainage layout as it has been undertaken by others.

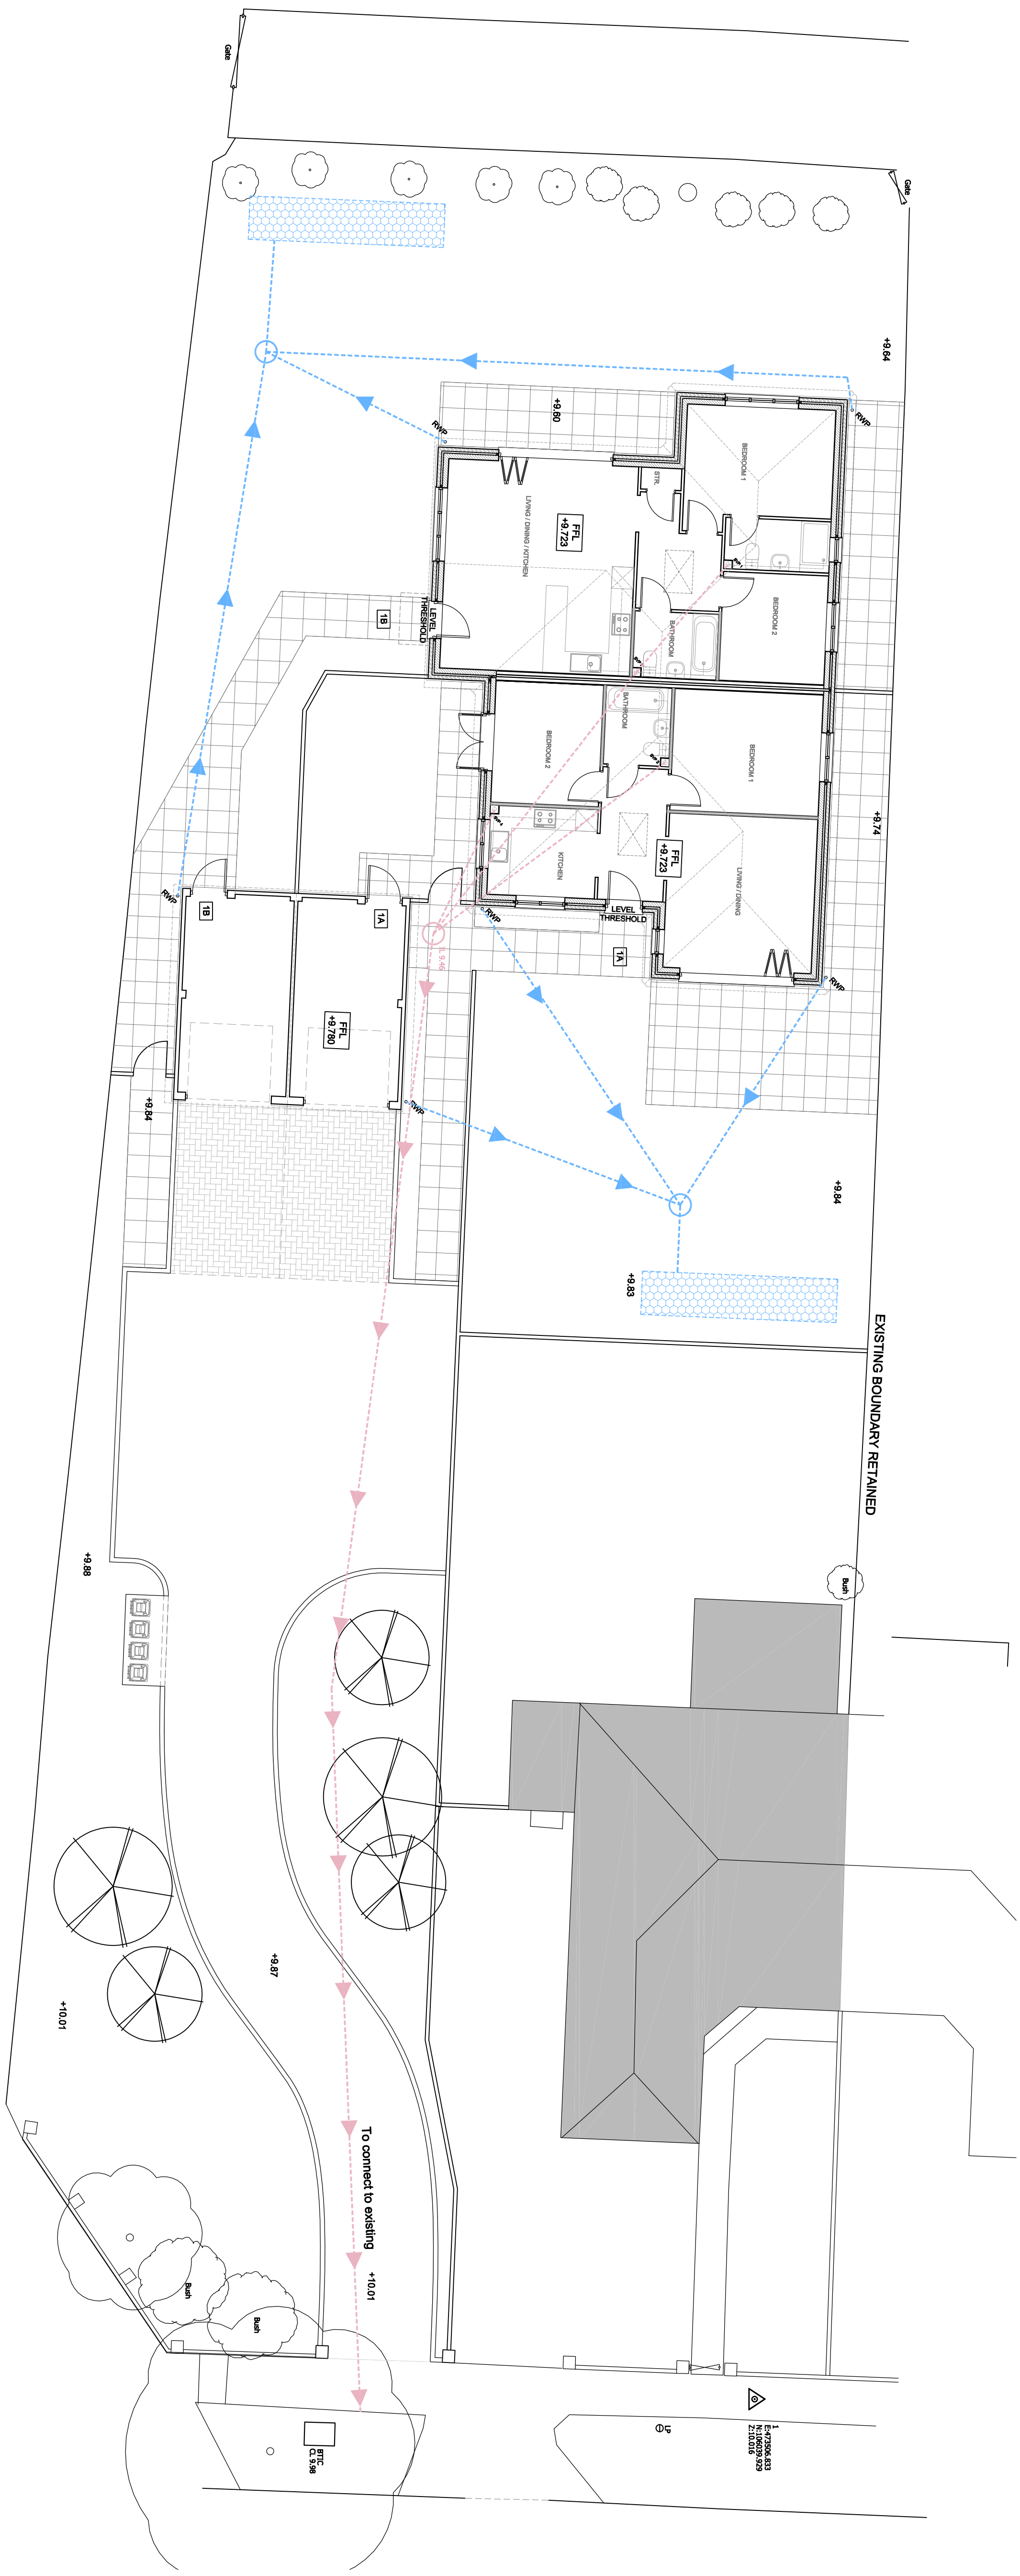

DRAINAGE  1,2m w x 5,4m l x 0,84m d (2 layers) egg crate stockaway Catch Pit Drainage runs - surface Inspection chamber - foul Drainage runs - foul BS EN 12566-1	All drainage work to be carried out in accordance with the Building Regulations Part H and BS EN 752.
--	--

Revision	Description	Dwn	Chk
P1	PLANNING CONDITIONS DISCHARGE.	KW	
Dec 2019			

PLC

ARCHITECTS

Landowne House
25-26 Hampshire Terrace
Portsmouth PO1 2QF
Hampshire England

Tel: (023) 92 755 333

E-Mail: admin@plcarchitects.com
Web: www.plcarchitects.com

Client : **Douglas Construction**

Project:
2No. Residential Dwellings.
Land to the rear of 1 Selangor Avenue
Emsworth

Drawing Title :
PLANNING CONDITIONS DISCHARGE
Drainage

Drawn By	Date	Checked By	Date	Approved By	Date
KW	DEC 19				

Drawing No. 19.3173.101 | Revision: P1 | Scale: 1:100 @A1