


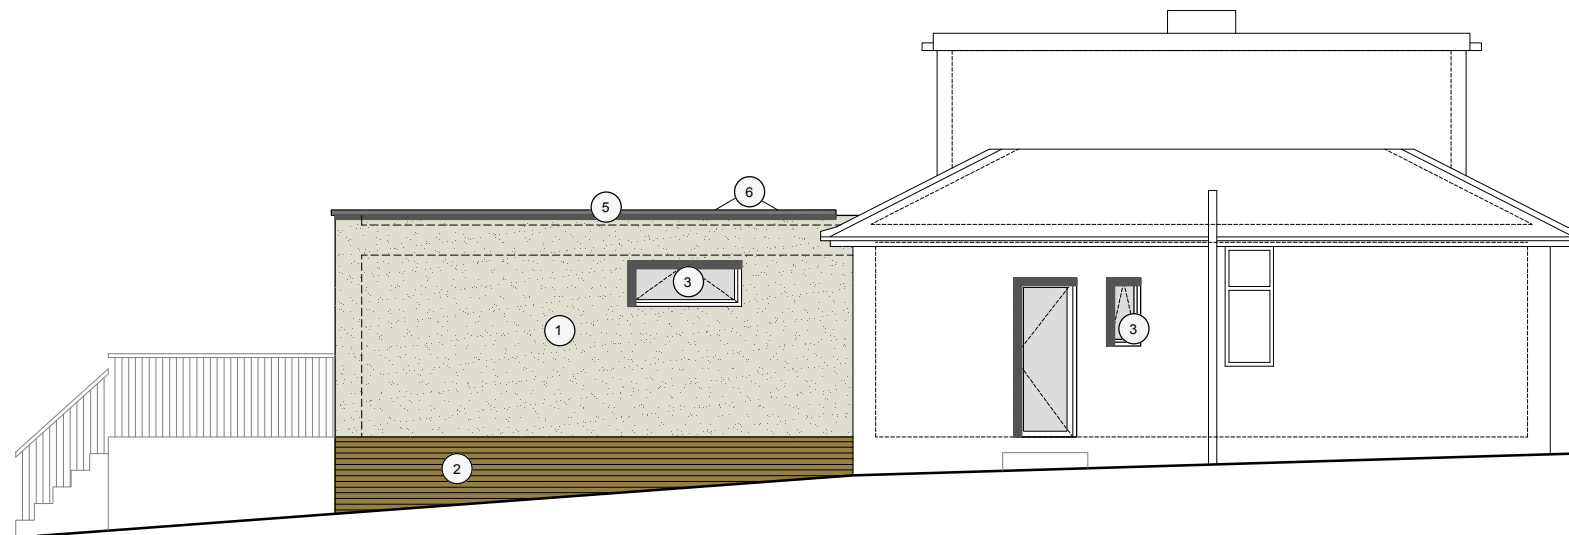

1 proposed west elevation
scale 1:100 @ A3



2 proposed north elevation
scale 1:100 @ A3

material key



1 white painted render




2 brick to match existing



3 new windows to match existing




4 new sliding doors

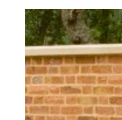

5 roof parapet coping



6 roof window

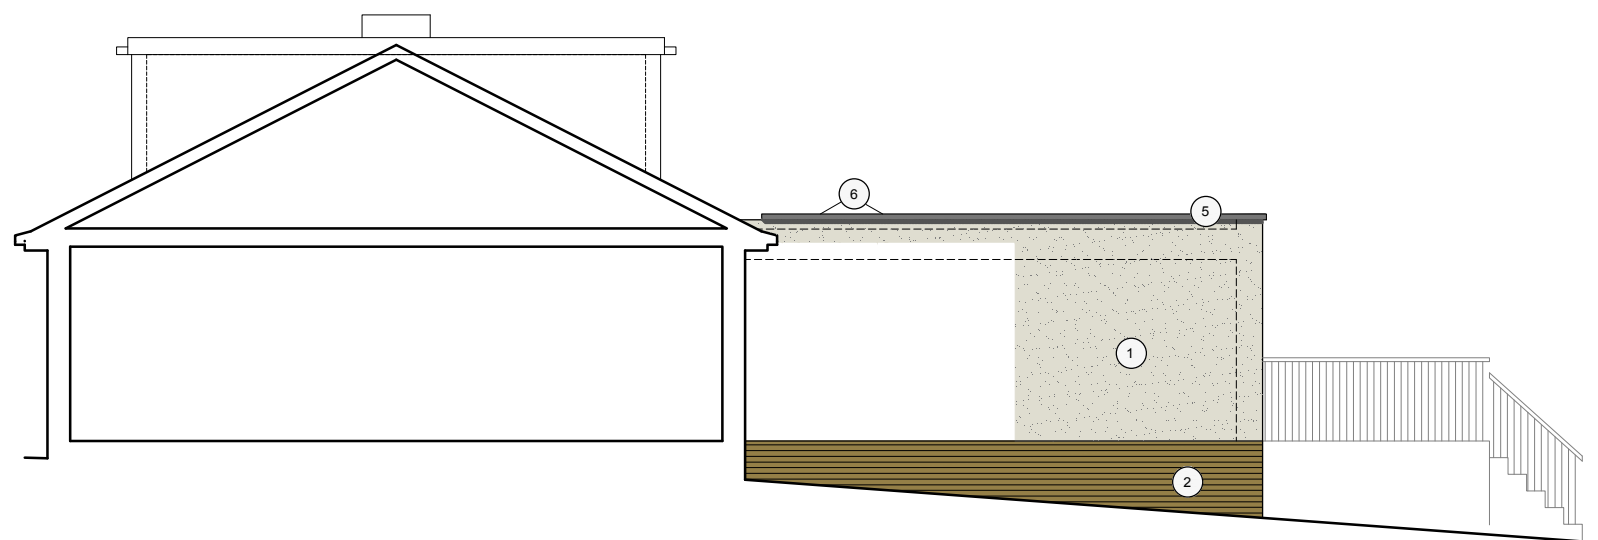

4 proposed east elevation
scale 1:100 @ A3

planning

this drawing is not for construction
this drawing is the property of:
dwell design
unit 8d,
funtley court,
funtley hill,
fareham,
po16 7uy

revisions
-/-

scale bars
1:100
0 1 2 5

scale
1:100 @ A3

job name
47 park avenue

date
june 19

job number
19021

drawing number
(pl)05

drawing name
proposed elevations

status
planning

revision
-

dwell design ltd