




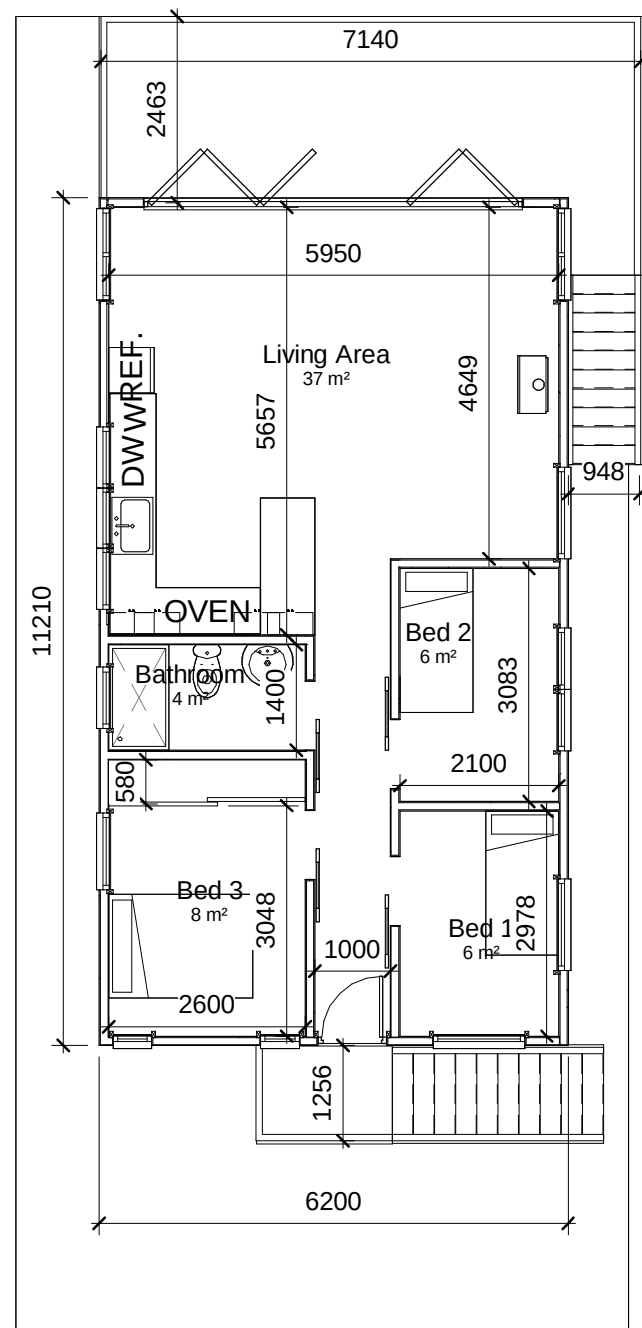


1 Floor Plan
1 : 100

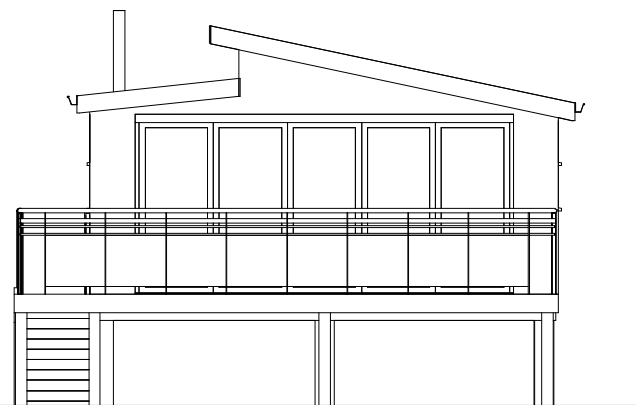


2 North East Elevation
1 : 100

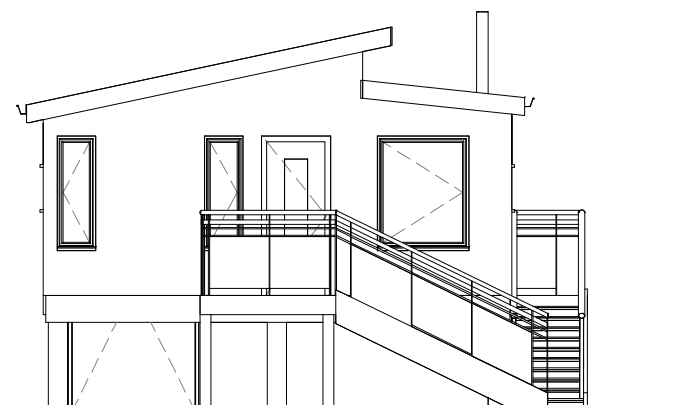


3 South West Elevation
1 : 100

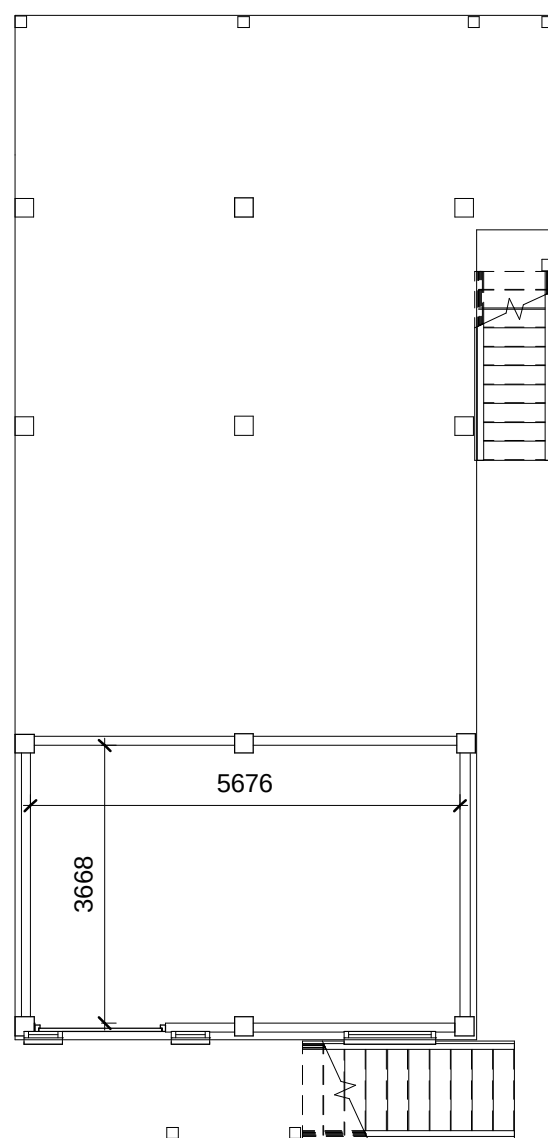

6 Storage
1 : 100

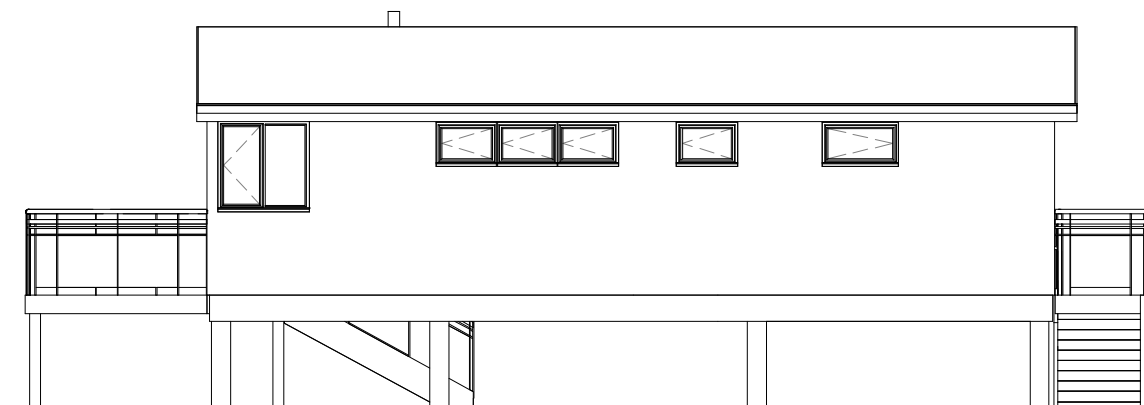

4 North West Elevation
1 : 100

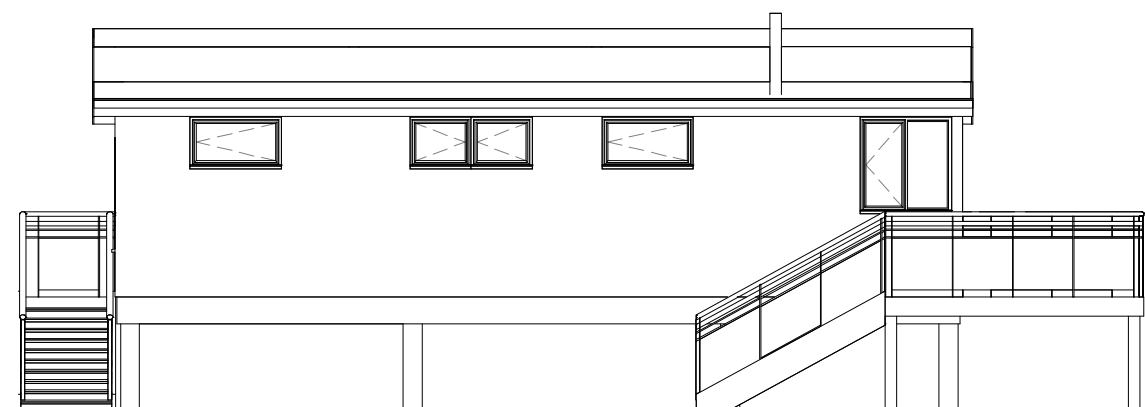

5 South East Elevation
1 : 100

**IJ Murray
Associates Ltd**



CIAT
REGISTERED PRACTICE

www.ijma.co.uk

I J Murray Associates Ltd
200 Seafront
Hayling Island
Hampshire
PO11 9HR
Phone 07779 246915
e-mail ian@ijma.co.uk

These drawings are the
property of IJ Murray
Associates Ltd and should
not be reproduced or used in
any way without the
permission of a Director of
IJ Murray Associates Ltd

These drawings are for planning and building regulation
purposes only and are not for construction. All dimensions
should be checked on site before work commences

Mr & Mrs Spraggs
38 The Kench HI
Proposed Building V6

Floor Plan & Elevations

Project number	Project Number
Date	Issue Date
Drawn by	Author
Checked by	Checker

A102.3

Scale 1 : 100

30/07/2020 10:31:09