


NOTE:
All measurements to be checked on site.
This drawing is prepared for planning purposes only.



04/201 - EXISTING FRONT ELEVATION
1 : 100



04/203 - EXISTING REAR ELEVATION
1 : 100

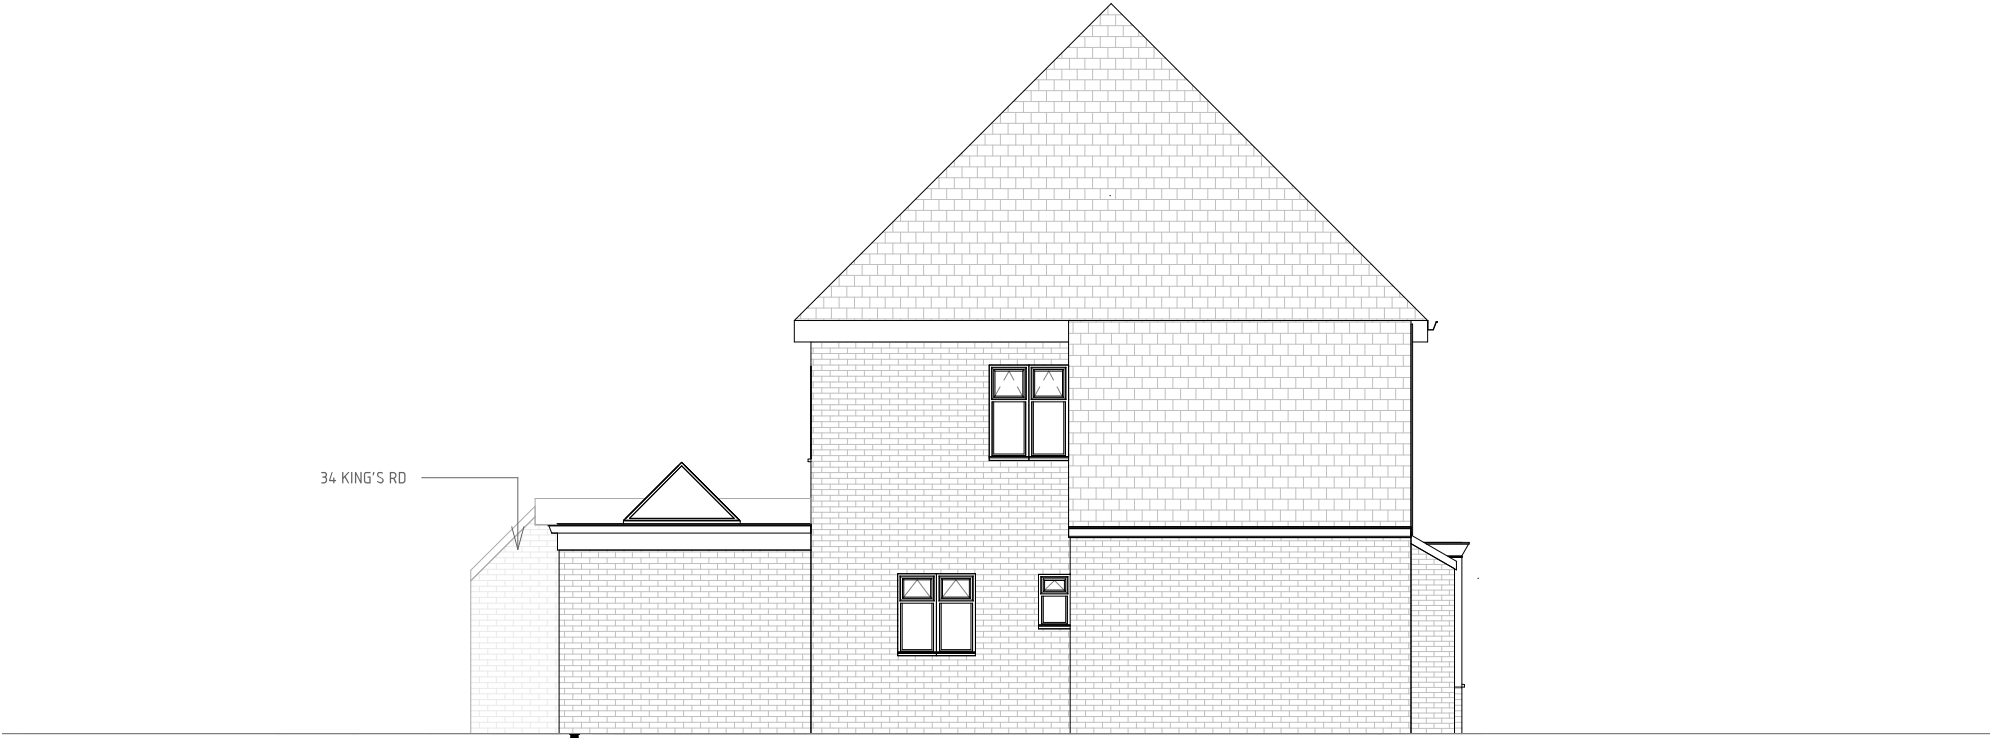

04/202 - EXISTING LEFT ELEVATION
1 : 100



VISUAL SCALE 1:100 @ A3