




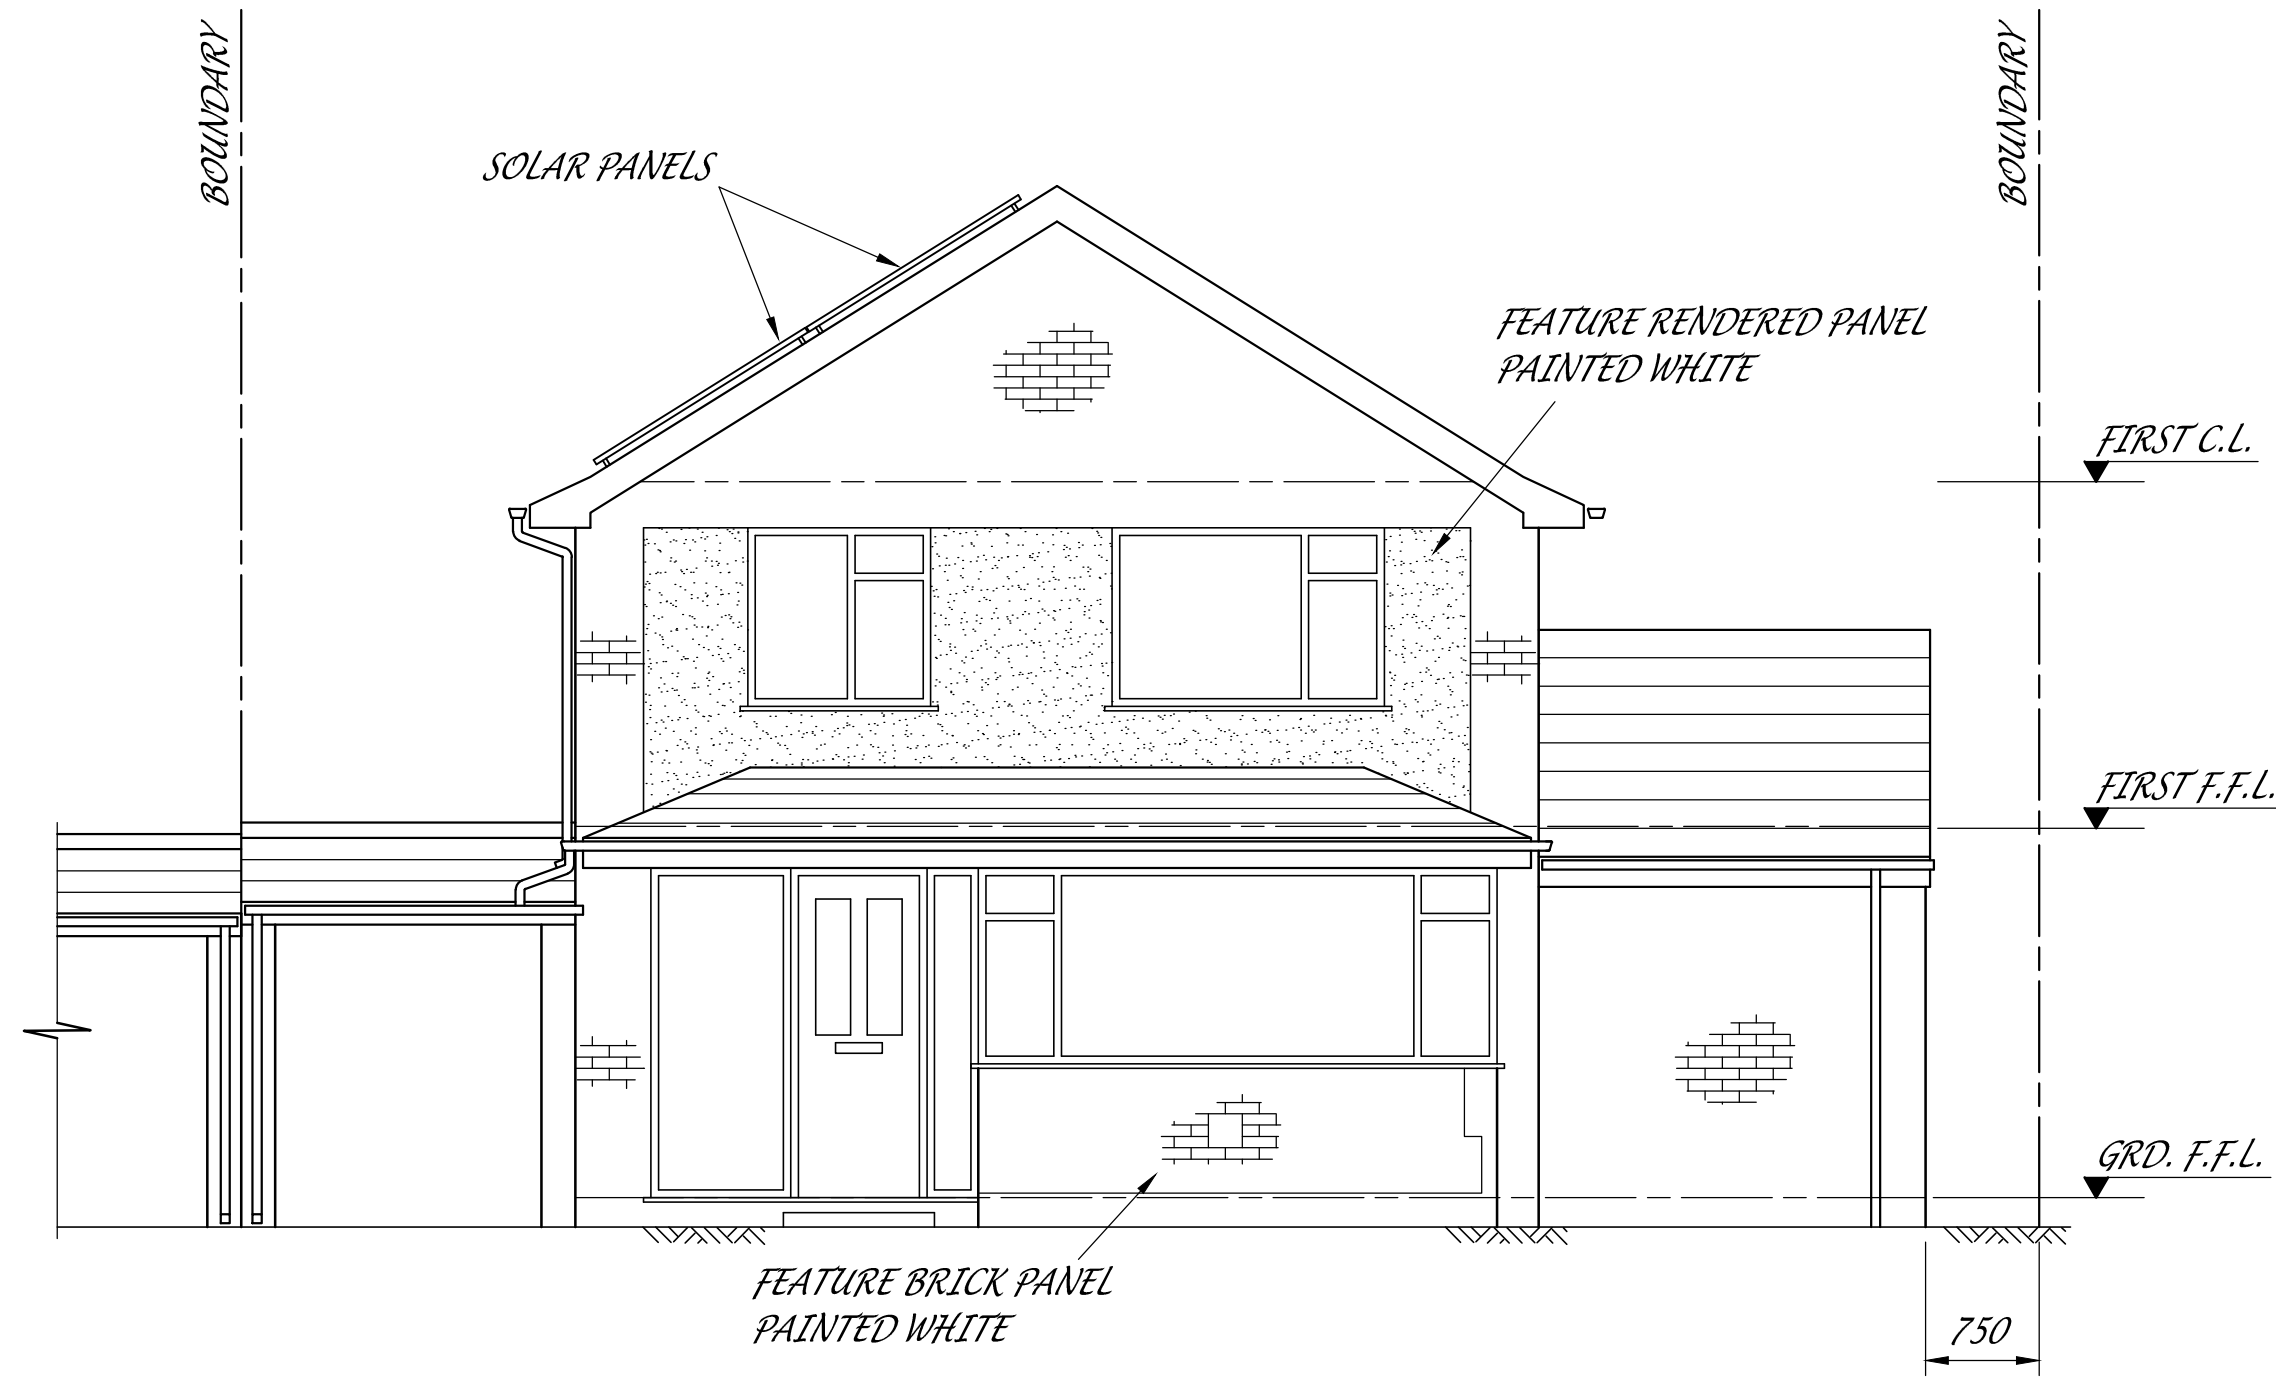


FRONT ELEVATION

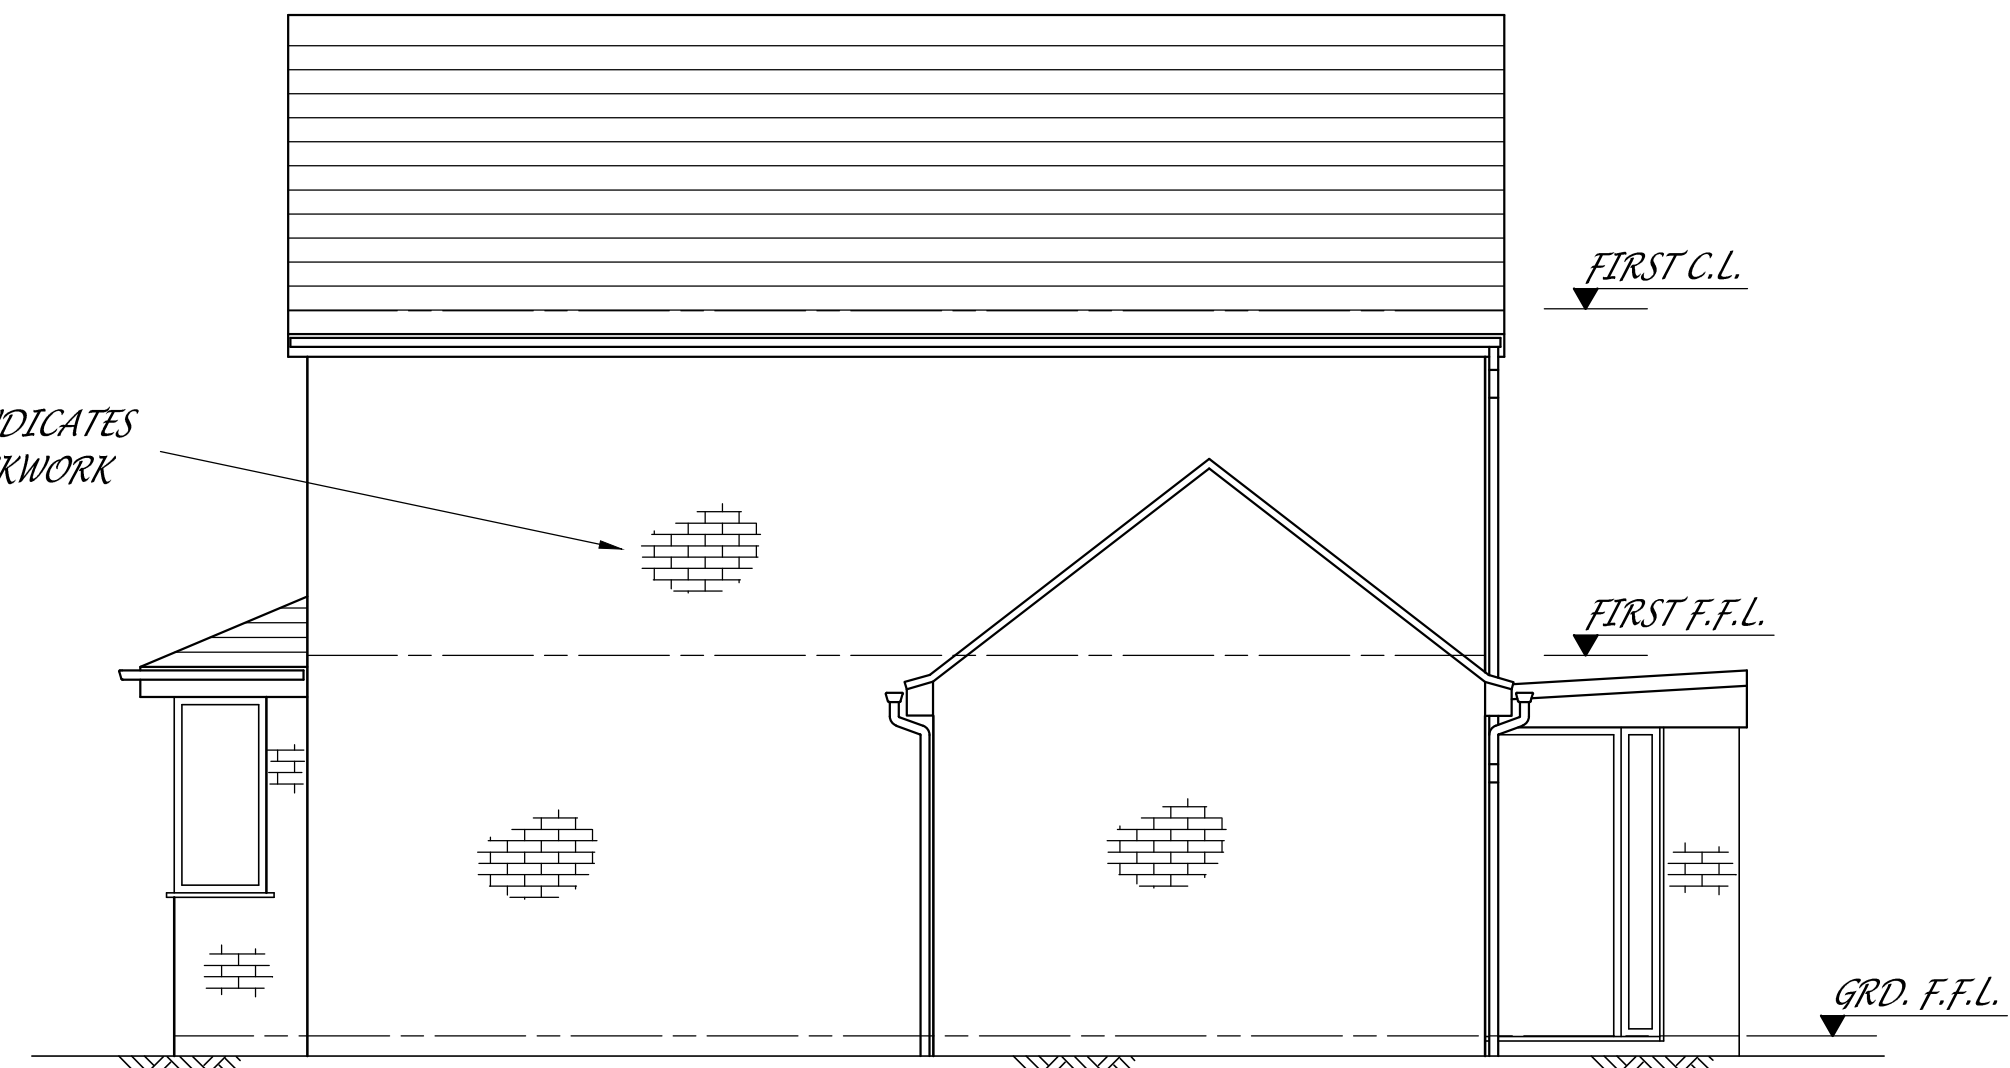

SIDE ELEVATION

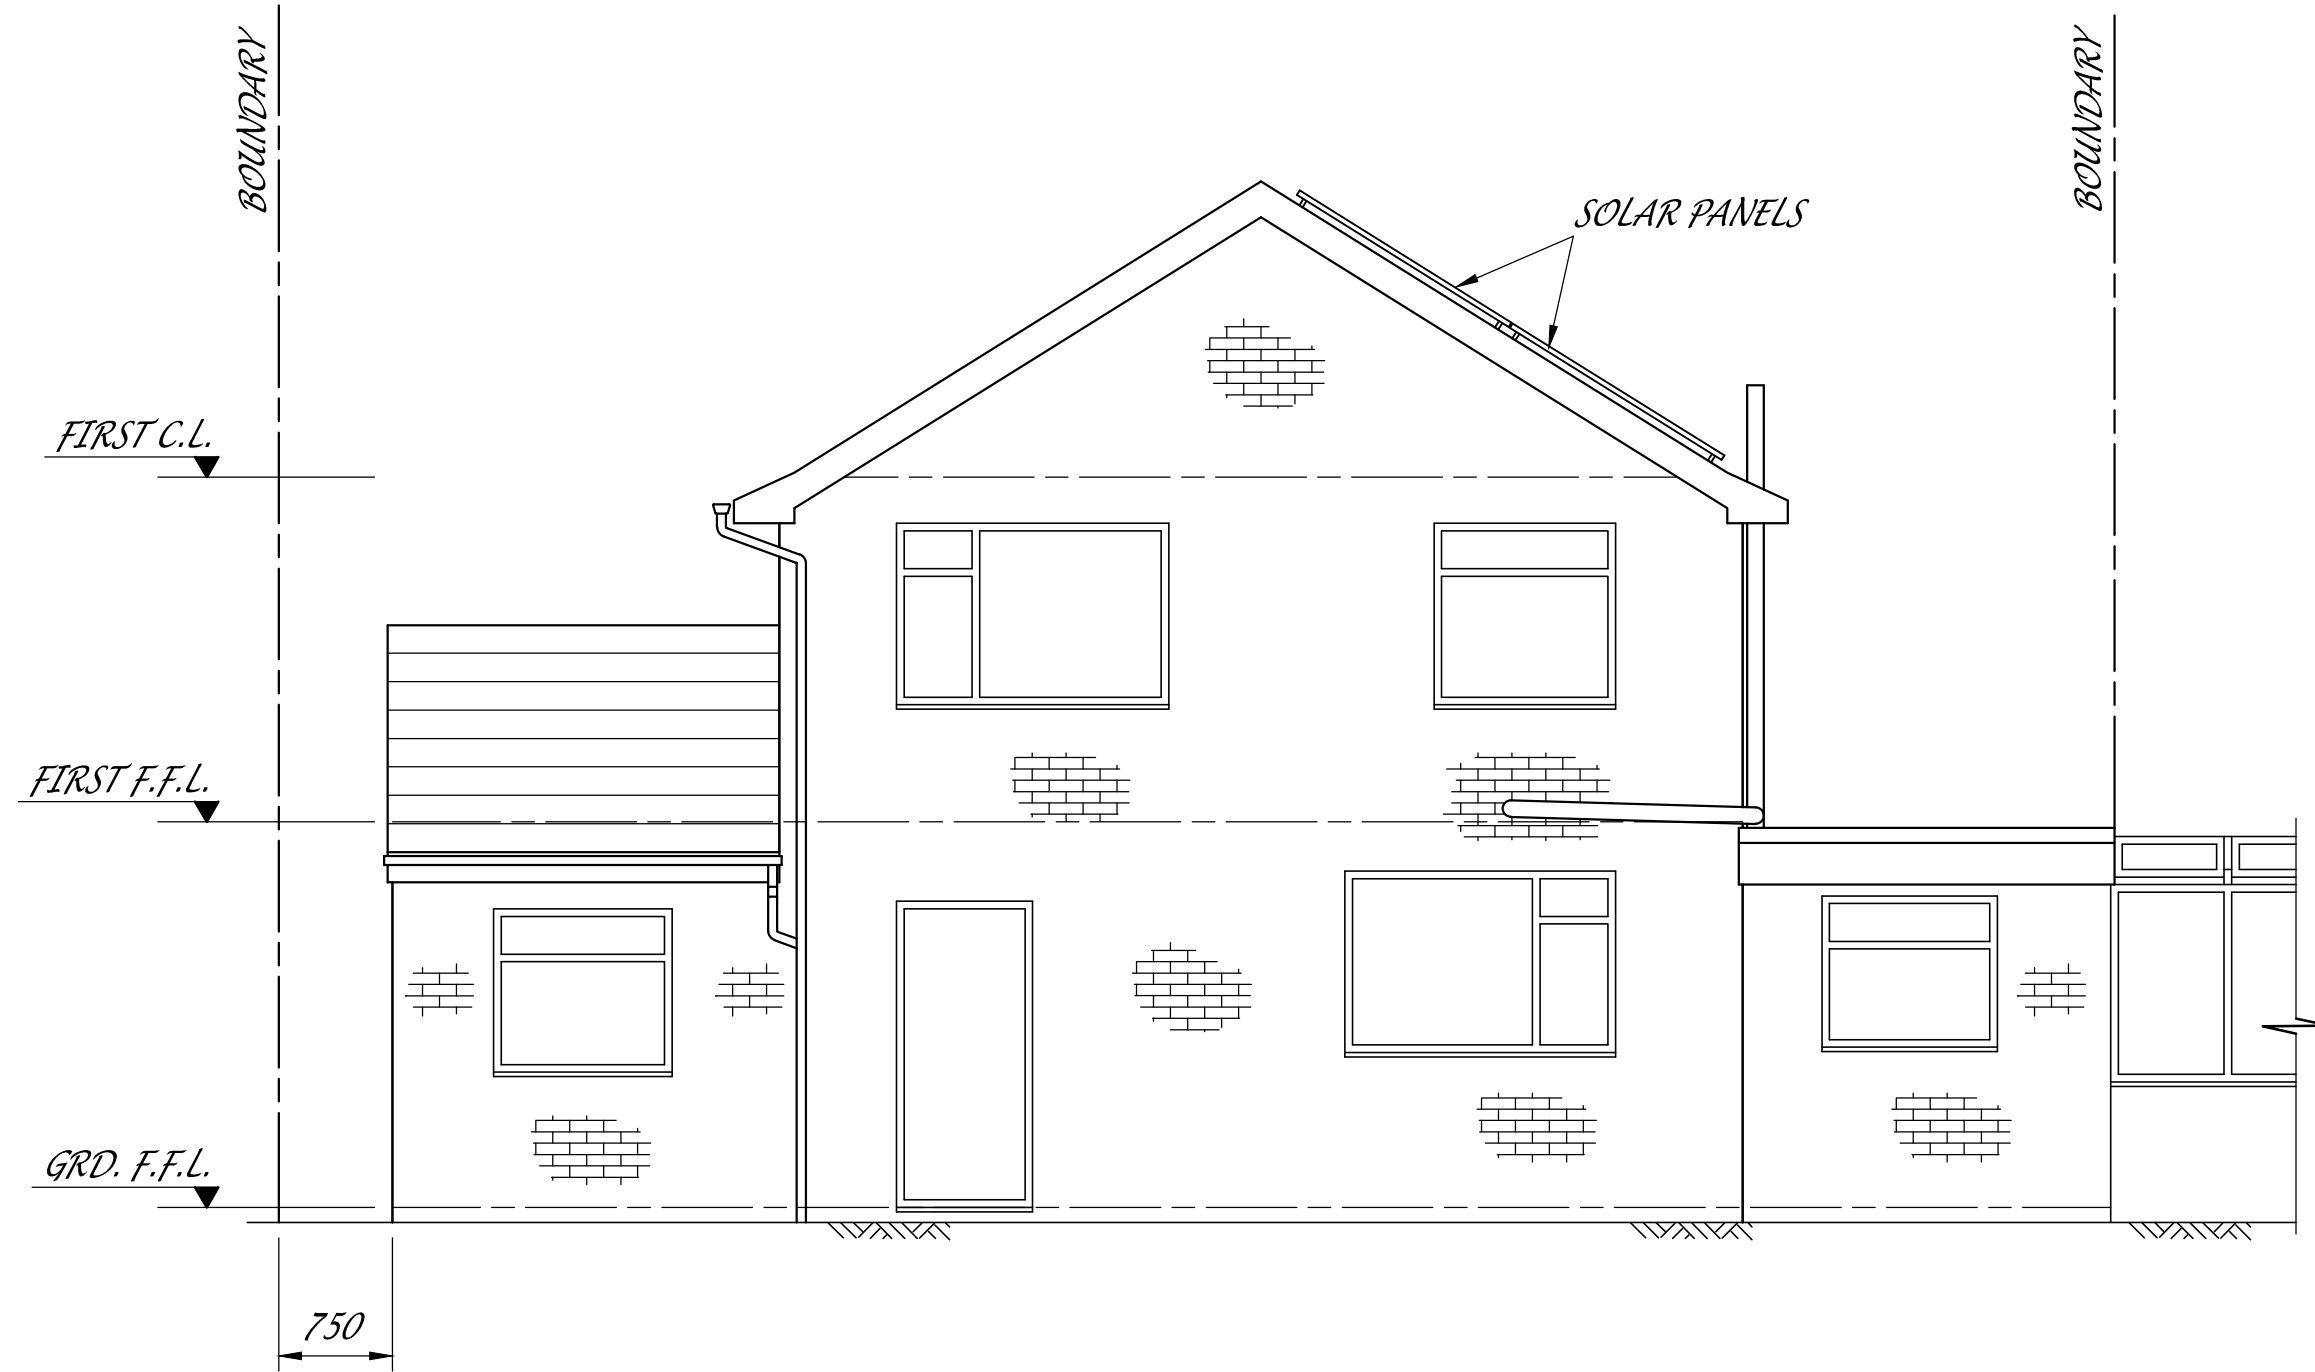

REAR ELEVATION

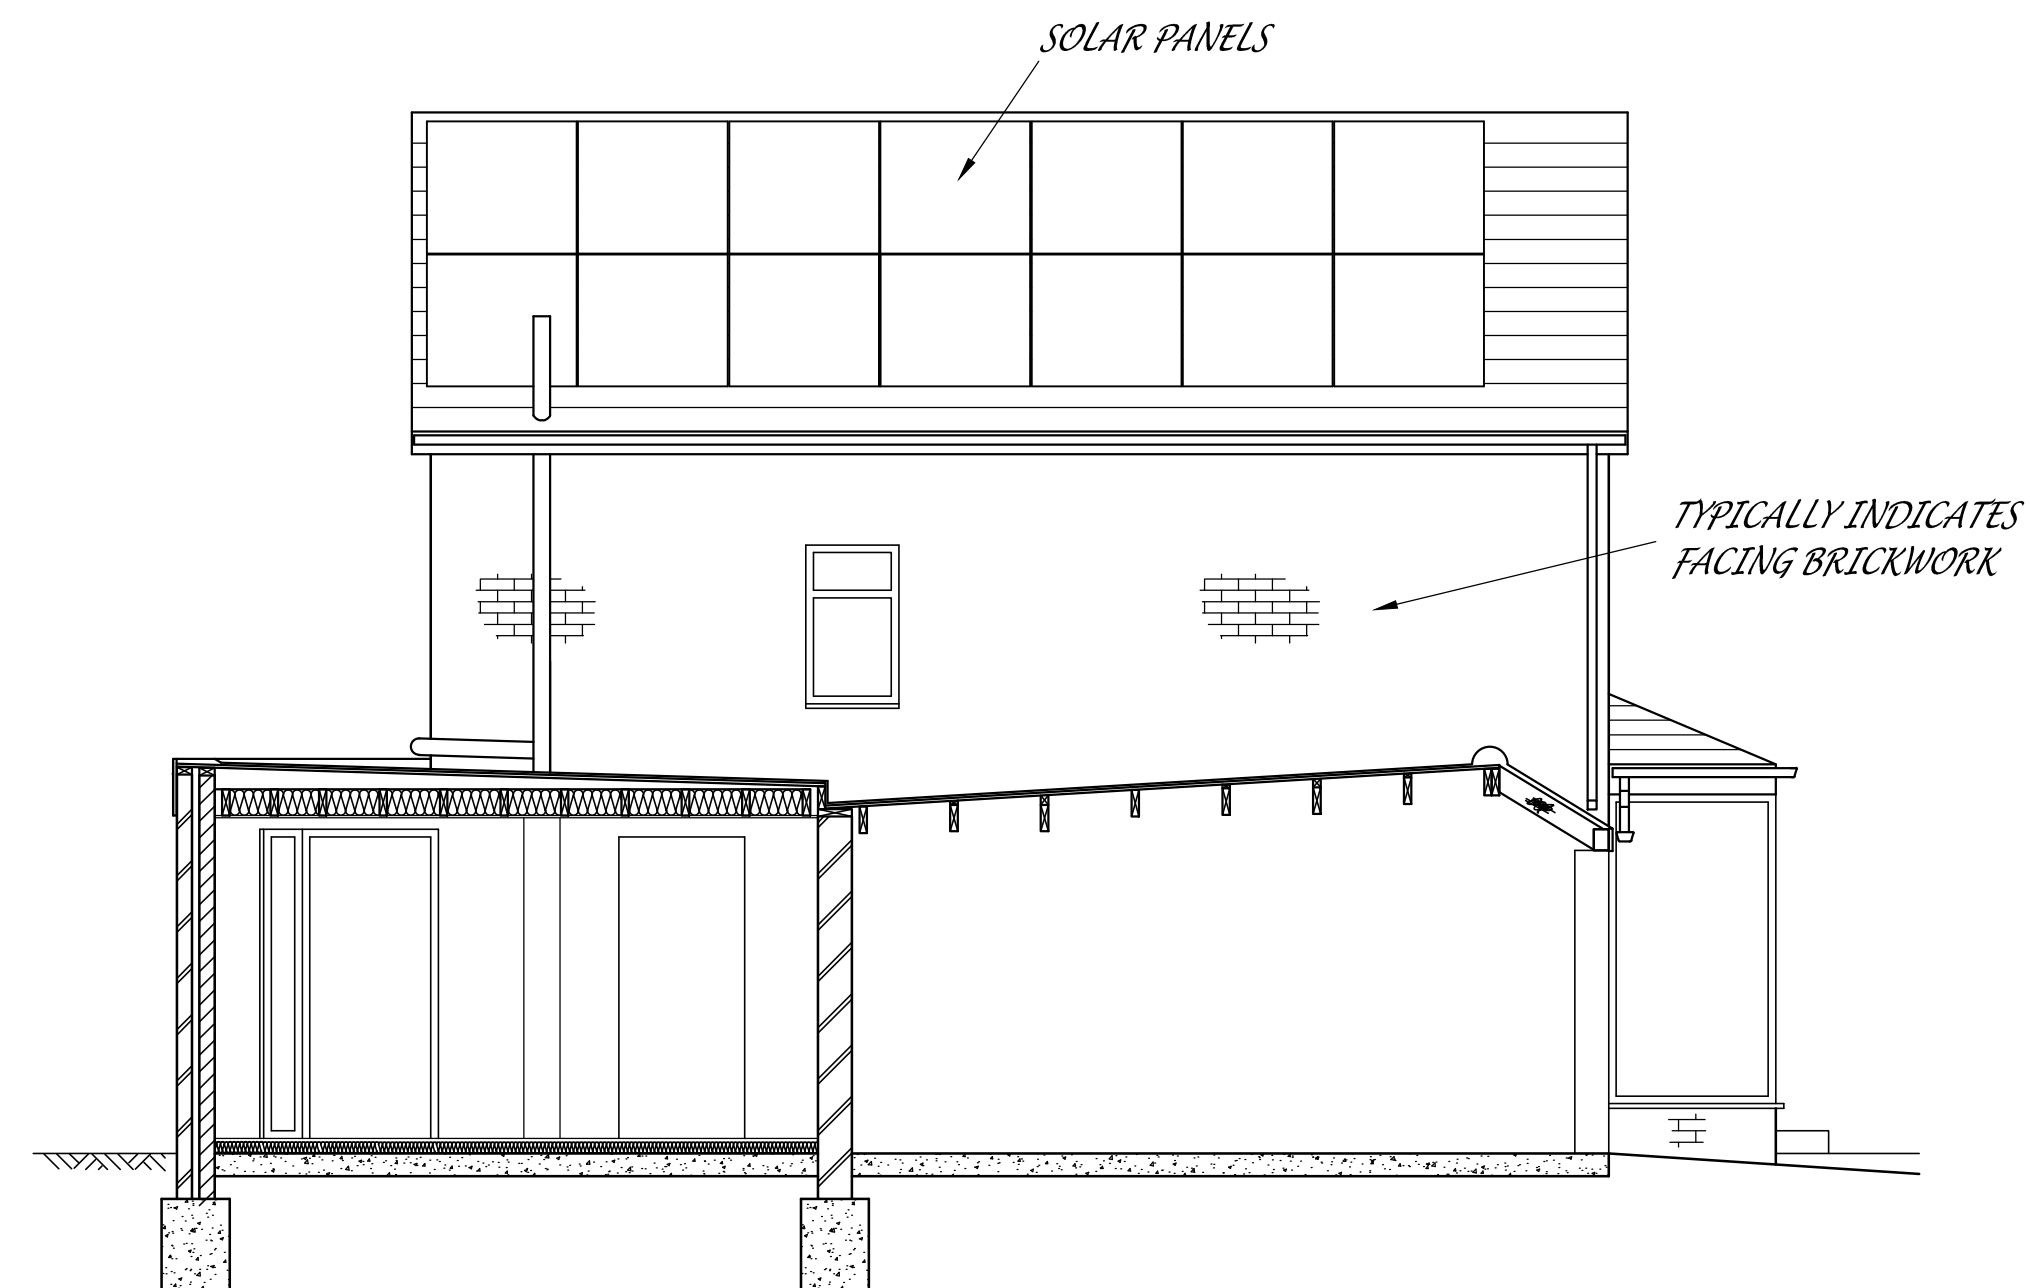

SIDE ELEVATION



PHOTOGRAPH OF FRONT ELEVATION

ISSUED FOR PLANNING

rev.	date	revision
job title	PROPOSED ALTERATIONS TO 16 KENDAL CLOSE, COWPLAIN, HAMPSHIRE, PO8 8ET	
drawing title	EXISTING ELEVATIONS	
job no.	990	drawing no.
do not scale this drawing		990/100
scale	date	drawn
1:50 @ A1	JAN. '20	IS