




1 EXISTING SIDE ELEVATION
1:100

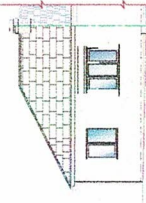


2 EXISTING FRONT ELEVATION
1:100

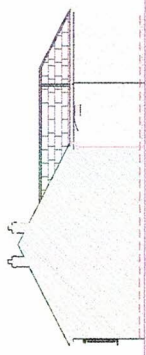


3 EXISTING SIDE ELEVATION
1:100

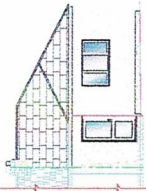


4 EXISTING REAR ELEVATION
1:100

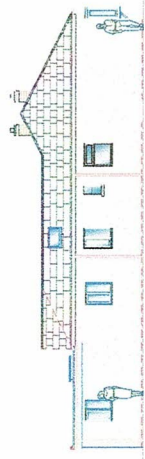


7 PROPOSED SIDE ELEVATION
1:100

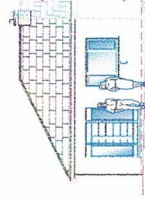

8 PROPOSED FRONT ELEVATION
1:100

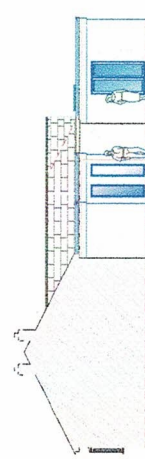


9 PROPOSED SIDE ELEVATION
1:100

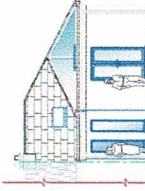

10 PROPOSED REAR ELEVATION
1:100




5 EXISTING GRD FLOOR PLAN
1:100

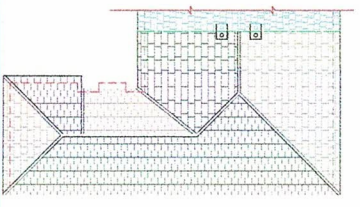


6 EXISTING ROOF PLAN
1:100




11 PROPOSED ROOFPLAN
1:100

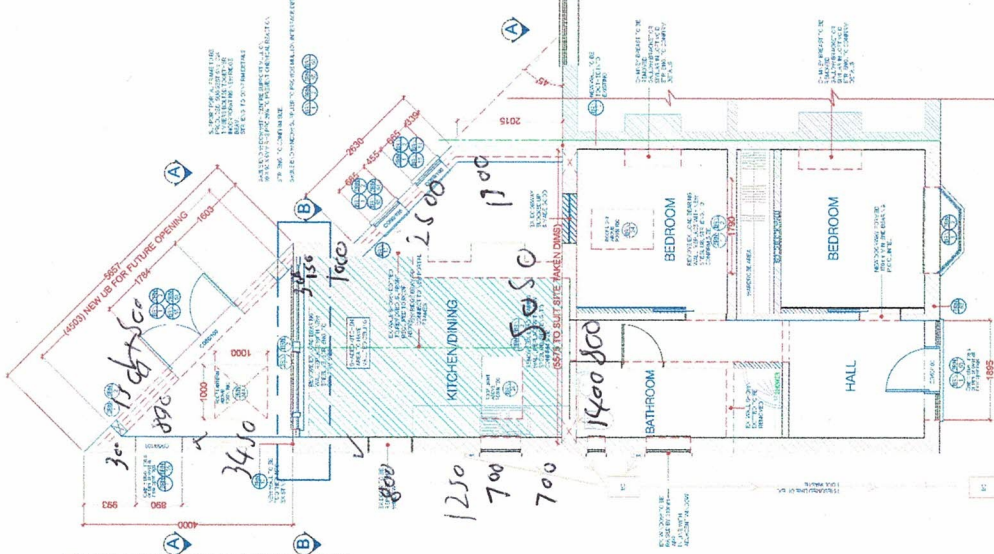

12 PROPOSED GRD FLOOR PLAN
1:50

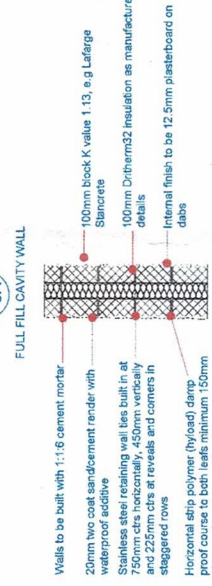


13 PROPOSED DETAIL D'
1:20

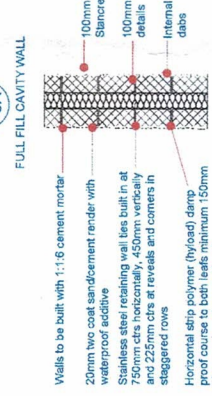

14 PROPOSED WALL SECTION
1:16



15 PROPOSED FOUNDATION AND FLOOR SECTION
1:20

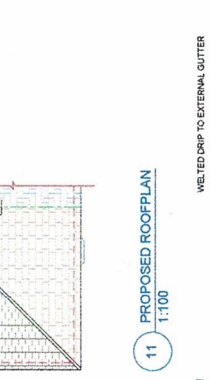

16 PROPOSED FLAT ROOF SECTION
1:20



17 PROPOSED SECTION A'-A'
1:30









18 PROPOSED SECTION B'-B'
1:30




19 PROPOSED DETAIL E'
1:20




20 PROPOSED DETAIL F'
1:20

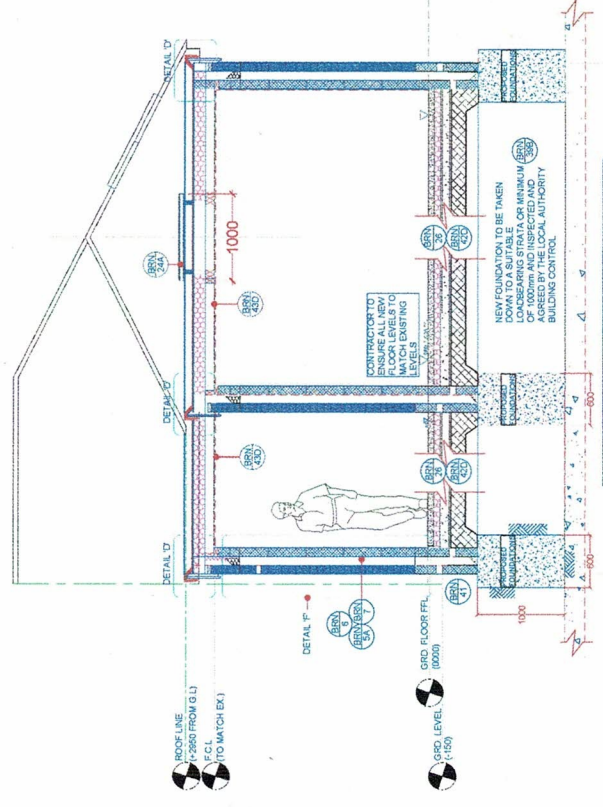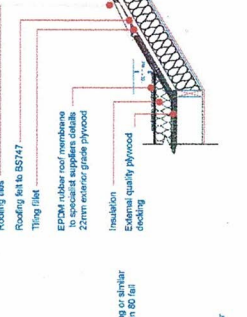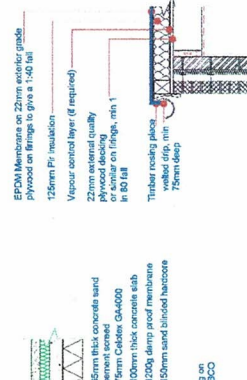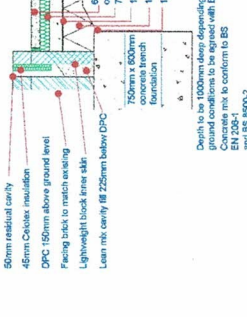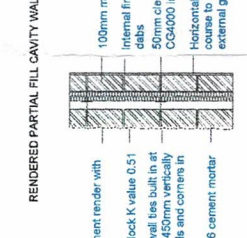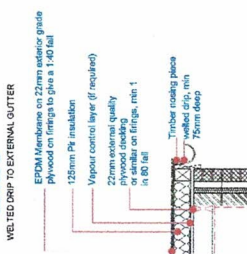


17 PROPOSED SECTION A'-A'
1:30

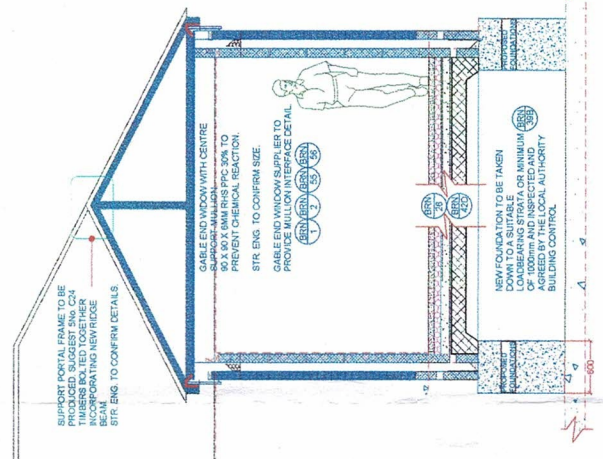

18 PROPOSED SECTION B'-B'
1:30

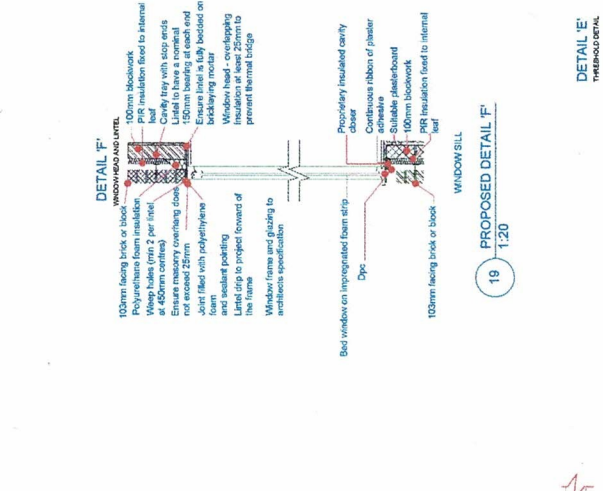

19 PROPOSED DETAIL E'
1:20

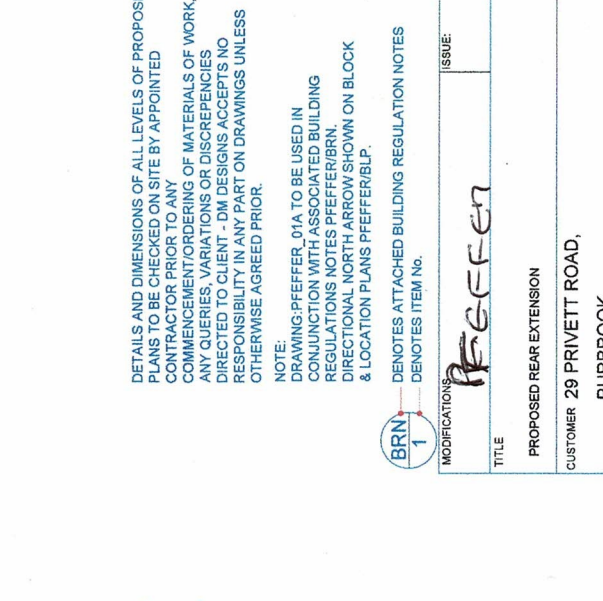

20 PROPOSED DETAIL F'
1:20

DETAILS AND DIMENSIONS OF ALL LEVELS OF PROPOSED PLANS TO BE CHECKED ON SITE BY APPOINTED CONTRACTOR PRIOR TO ANY COMMENCEMENT/ORDERS OF MATERIALS OF WORK. ANY QUERIES, VARIATIONS OR DISCREPANCIES DIRECTED TO CLIENT - DM DESIGNS ACCEPTS NO RESPONSIBILITY IN ANY PART ON DRAWINGS UNLESS OTHERWISE AGREED PRIOR.

NOTE: DRAWING PFEFFER 01A TO BE USED IN CONJUNCTION WITH ASSOCIATED BUILDING REGULATIONS NOTES PFEFFERB1RN. DIRECTIONAL NORTH ARROW SHOWN ON BLOCK & LOCATION PLANS PFEFFERBLP.

BRN 1 DENOTES ATTACHED BUILDING REGULATION NOTES
DENOTES ITEM NO.

MODIFICATIONS	ISSUE
1	1
TITLE	
PROPOSED REAR EXTENSION	
CUSTOMER 29 PRIVETT ROAD, PURBROOK, WATERLOOVILLE, PO7 5HJ	
DRAWN BY: DM designs	DRAWING NO: PFEFFER 01A 1 OF 1
SCALE: 1:100	DATE: 21.11.2019
REVISION: A	VARIES: A



18 PROPOSED SECTION B'-B'
1:30



17 PROPOSED SECTION A'-A'
1:30



12 PROPOSED GRD FLOOR PLAN
1:50