




THIS DRAWING HAS BEEN PRODUCED FOR PLANNING PURPOSES ONLY, THIS IS NOT A WORKING DRAWING, FOR FURTHER INFORMATION CONTACT KALOTEC LTD.

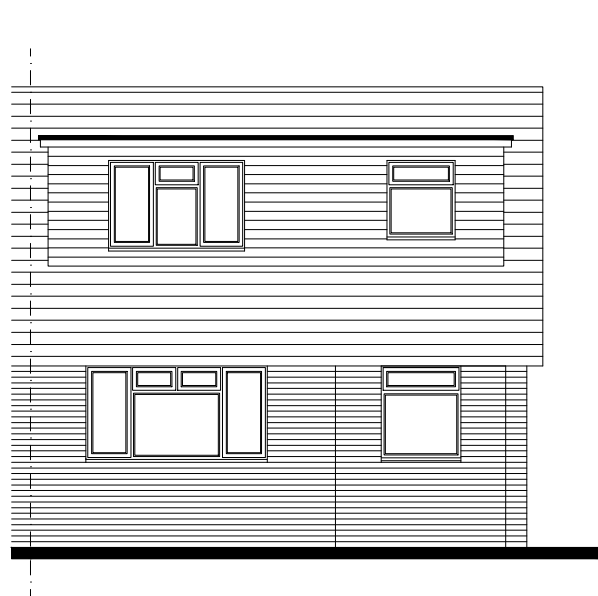


Proposed Front Elevation (Scale 1:100)

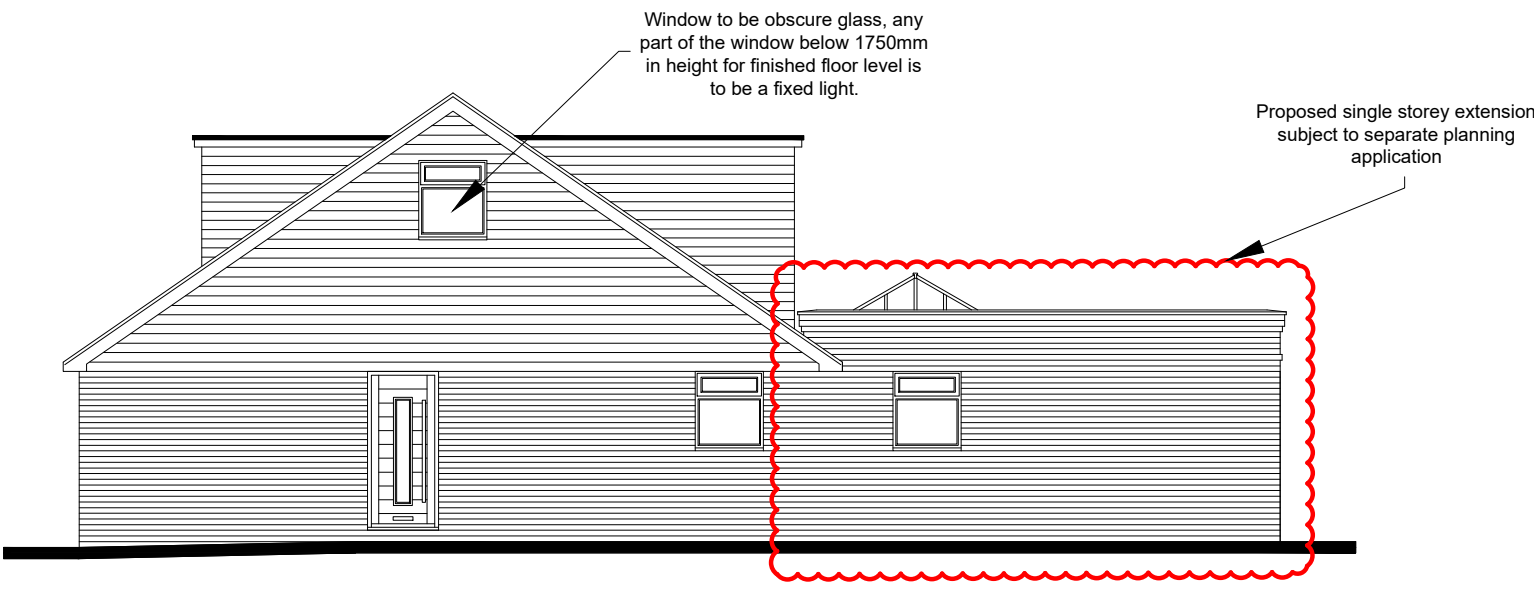


Proposed Side Elevation (Scale 1:100)

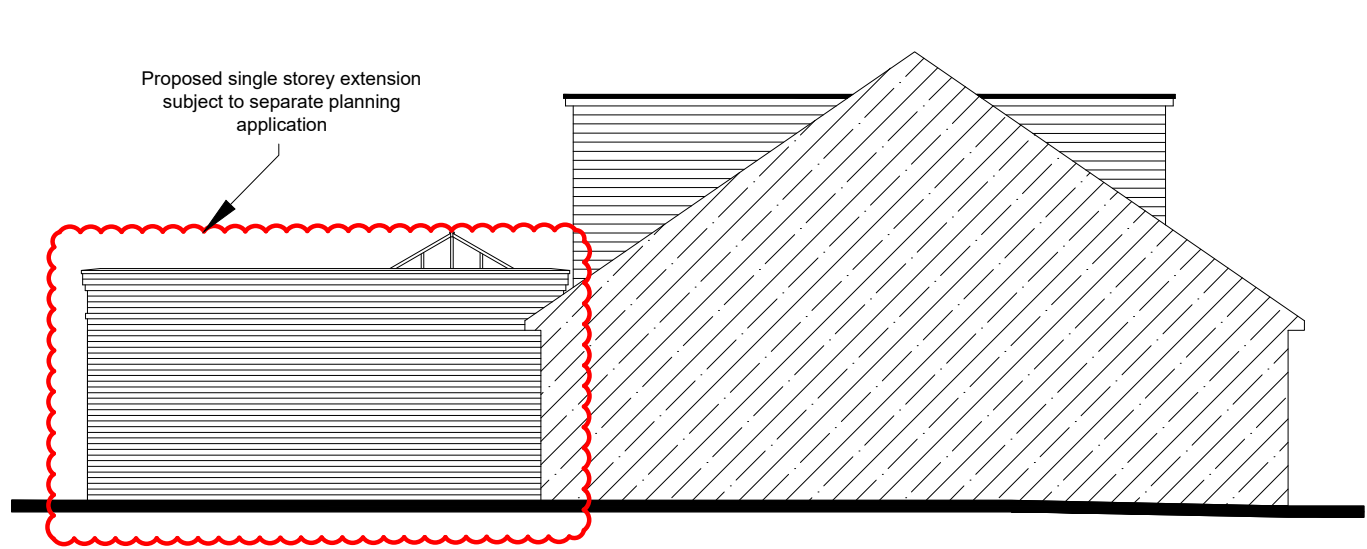

Proposed Side Elevation (Scale 1:100)

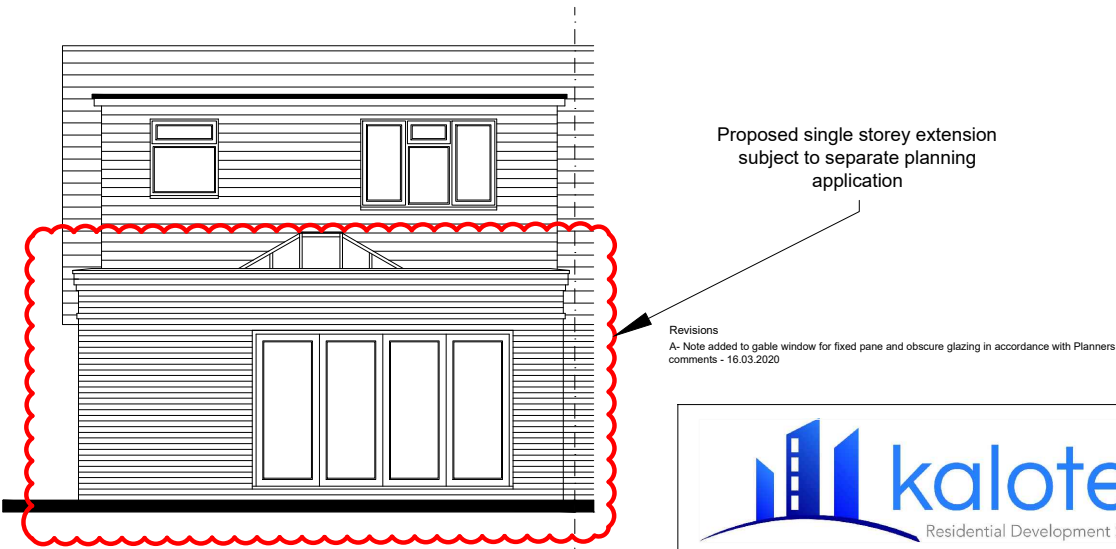

Proposed Rear Elevation (Scale 1:100)

 



Residential Development Solutions

CLIENT Mr A Fry		
SITE 60 Morelands Road, Widley		
TITLE Loft Conversion - Proposed Elevations		
SCALE 1:100 (A3)	DRAWING NO. KALO-0230-05	REVISION A
DATE Jan 20		
DRAWN	CHECKED	
Kalotec Limited, Cams Hall, Fareham, Hampshire, PO16 8AB Telephone: 01329 227 424 Email: info@kalotec.co.uk Website: www.kalotec.co.uk		
COPYRIGHT © KALOTEC LIMITED		