


## NOTES:


Dimensions to be checked on site before commencing work. Any discrepancies shall be reported to the architect immediately.

Do not scale from these drawings except for planning purposes. Use figured dimensions only.

Where applicable this drawing is to be read in conjunction with other consultants' drawings.

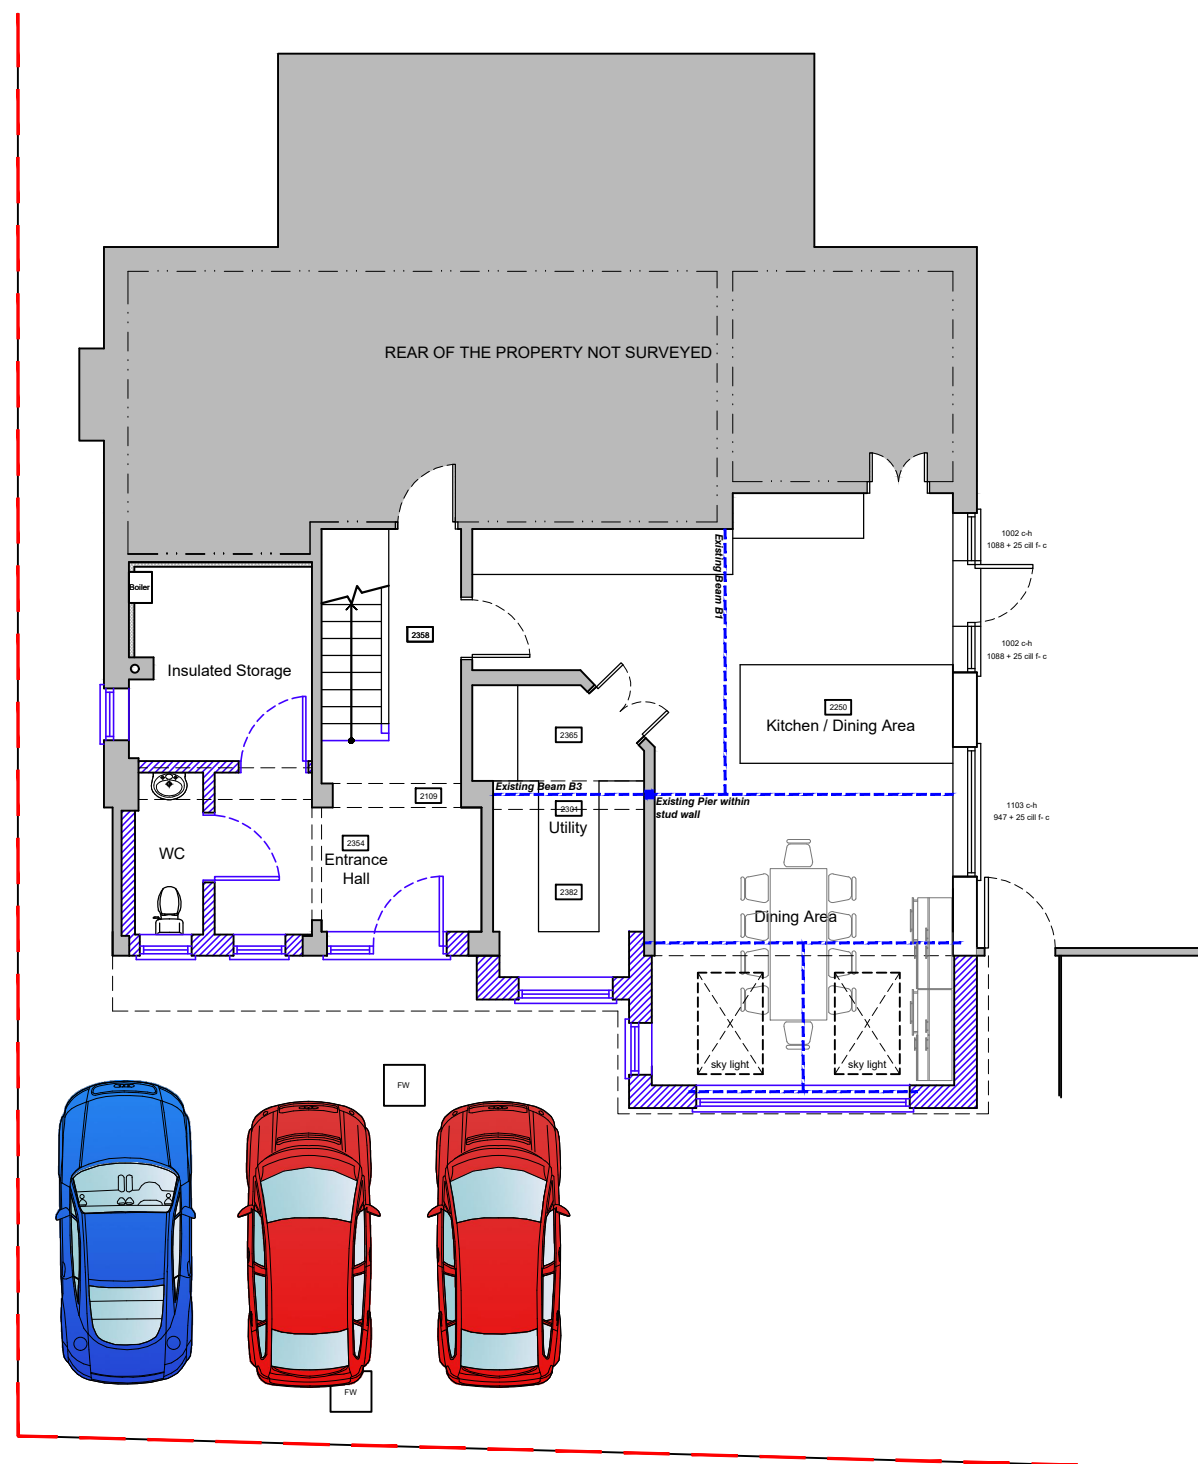

Ground floor plan scale 1:100

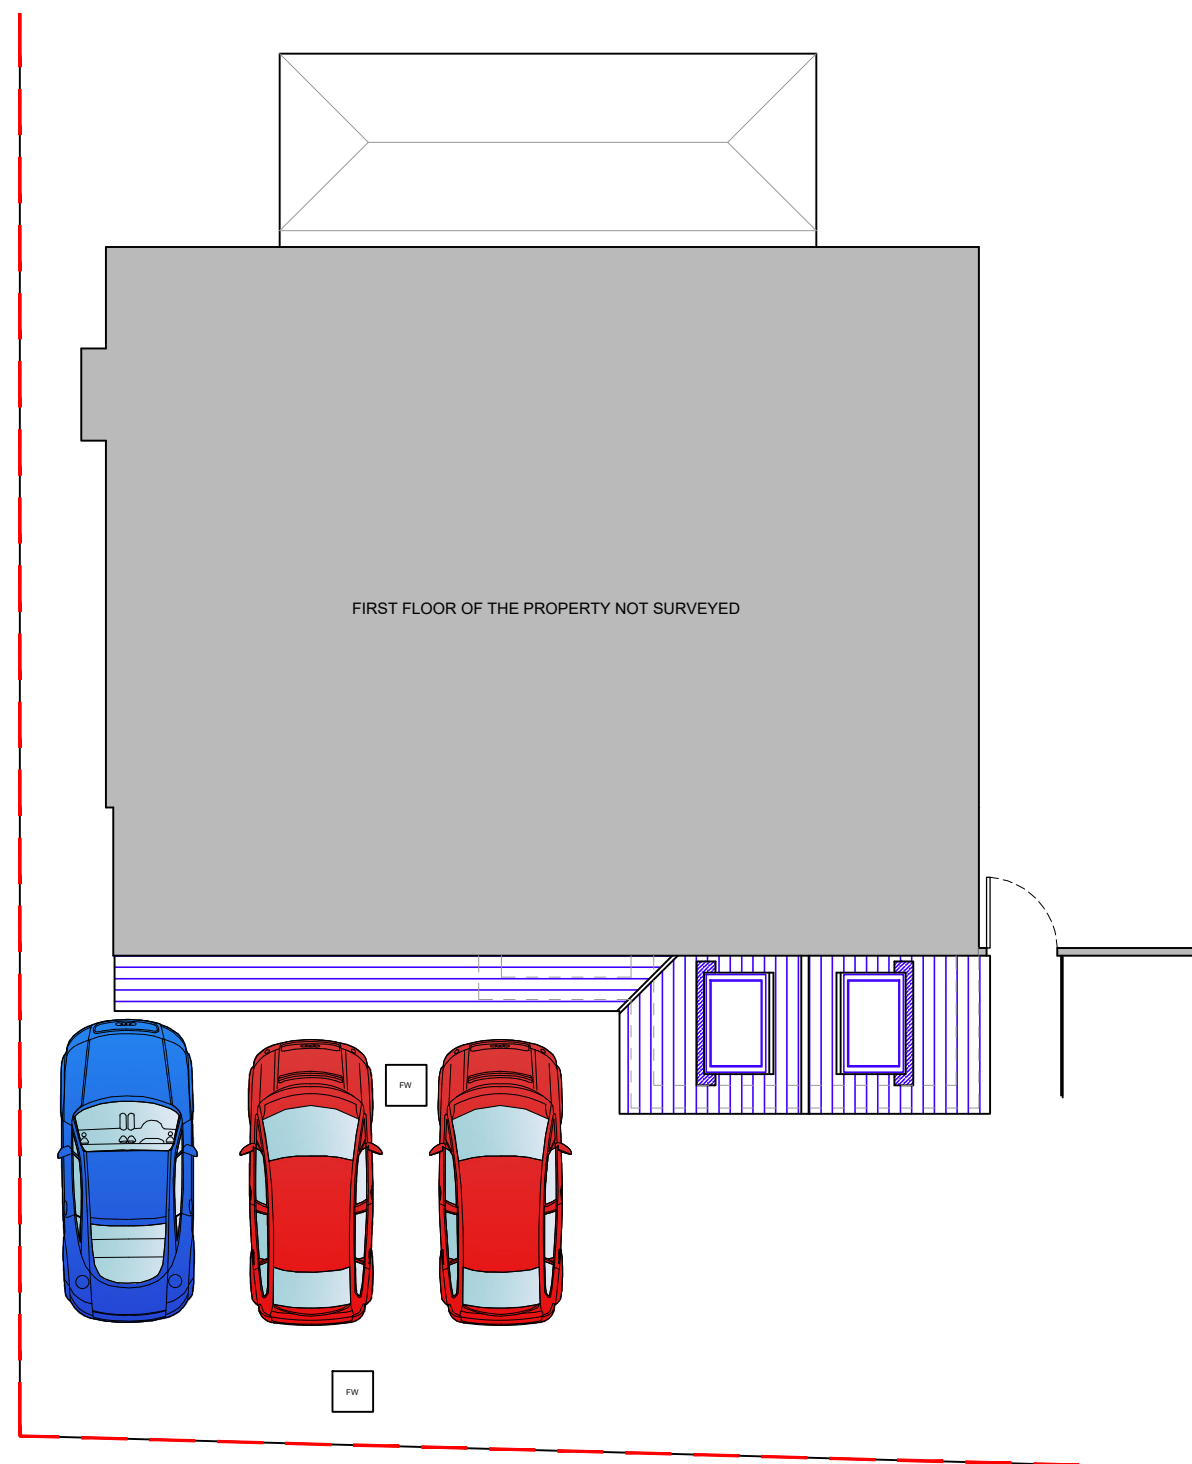

First floor plan (showing ground floor roof) scale 1:100

Existing walls Proposed walls Proposed structure

1 0 1 2 3 4 5 6 7 8 9m

1:100

|                                                                                               |                         |                                           |
|-----------------------------------------------------------------------------------------------|-------------------------|-------------------------------------------|
| For<br>MR & MRS POYNTON                                                                       | Title<br>PROPOSED PLANS | Office Tel:<br>01243 933732               |
| Project<br>PROPOSED EXTENSION<br>AT 34 GRASSMERE WAY,<br>WATERLOOVILLE,<br>HAMPSHIRE, PO7 8RT | Date<br>JUNE 2020       | Email:<br>admin@jb-architecturedesign.com |
|                                                                                               | Drawn<br>SR             | Web:<br>www.jb-architecturedesign.com     |
|                                                                                               | Scale<br>1:100 @ A3     |                                           |
|                                                                                               | Checked<br>-            |                                           |
|                                                                                               | Job Number<br>PL350.19  |                                           |
|                                                                                               | Drawing Number<br>-03   |                                           |
|                                                                                               | Revision<br>A           |                                           |