


Proposed Site Plan

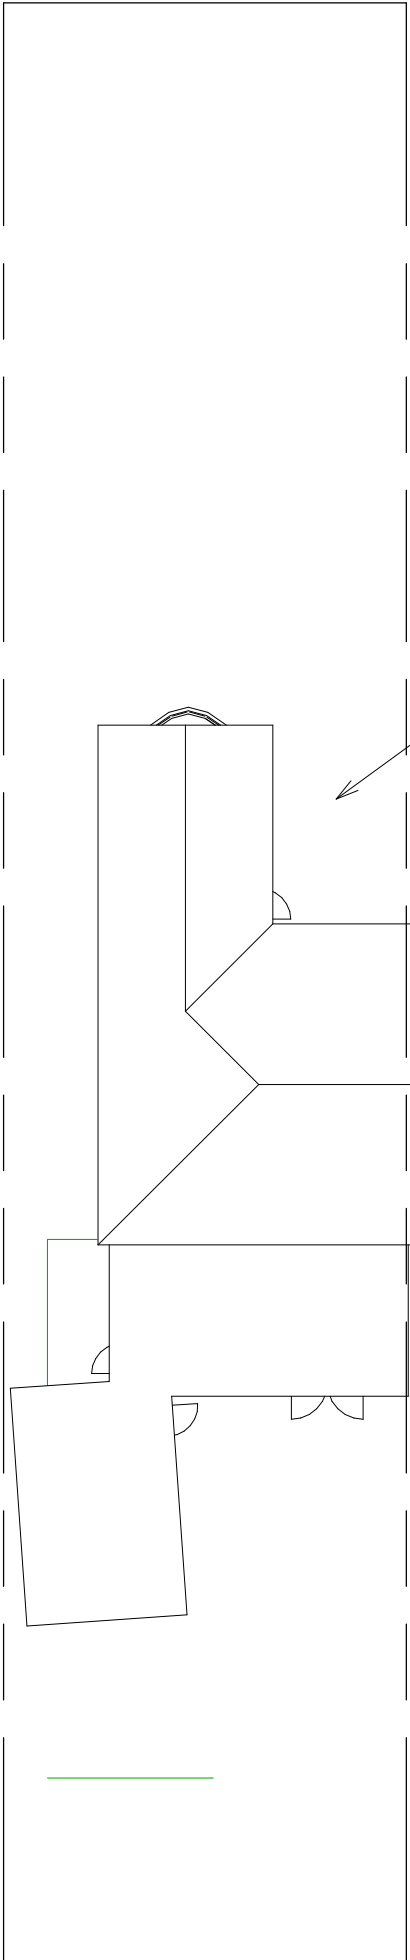

Existing Site Plan

1:500										100
1:200										20
1:100										10
1:50										5



PROJECT 4 Bulls Copse PO8 9QX	CLIENT G Slack			
	Date	Issue Date	Scale (@ A3)	1 : 200
SHEET Site Plan	Drawn by	SW	DRAWING NUMBER P102	REV
	Checked by	SR		