





LOCATION PLAN
Scale 1:1250 @ A4
OS LIC 100046326

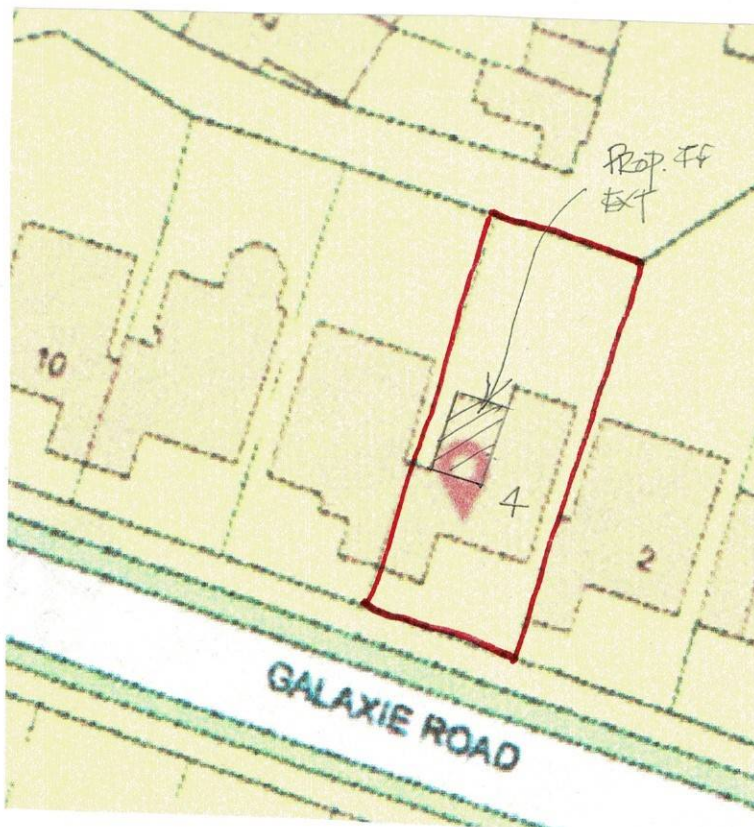

SITE PLAN
Scale 1:500 @ A4

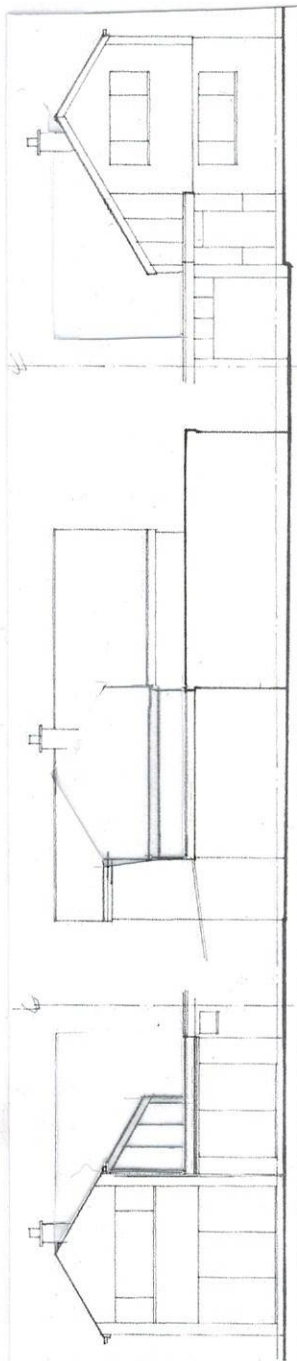

REAR

SIDE


FRONT



Scale 1:100



Scale 1:200

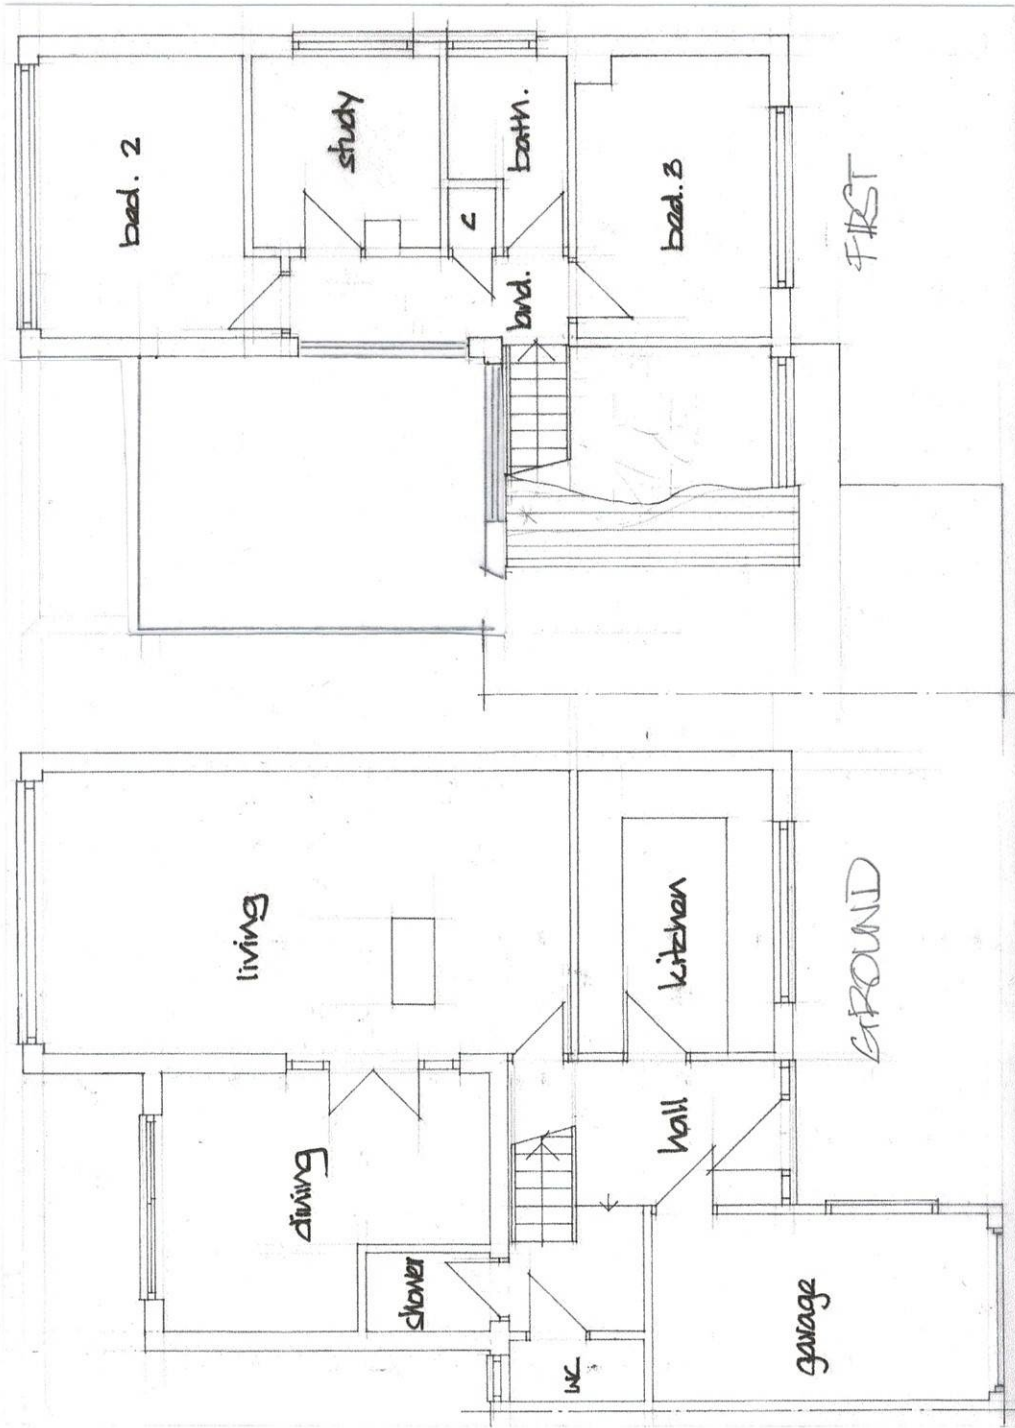

4 GALAXIE ROAD,
WATERLOOVILLE
EXISTING DETAILS

Scale 1:100 / 1:200 @ A4