





Proposed Side Elevation (Scale 1:50)

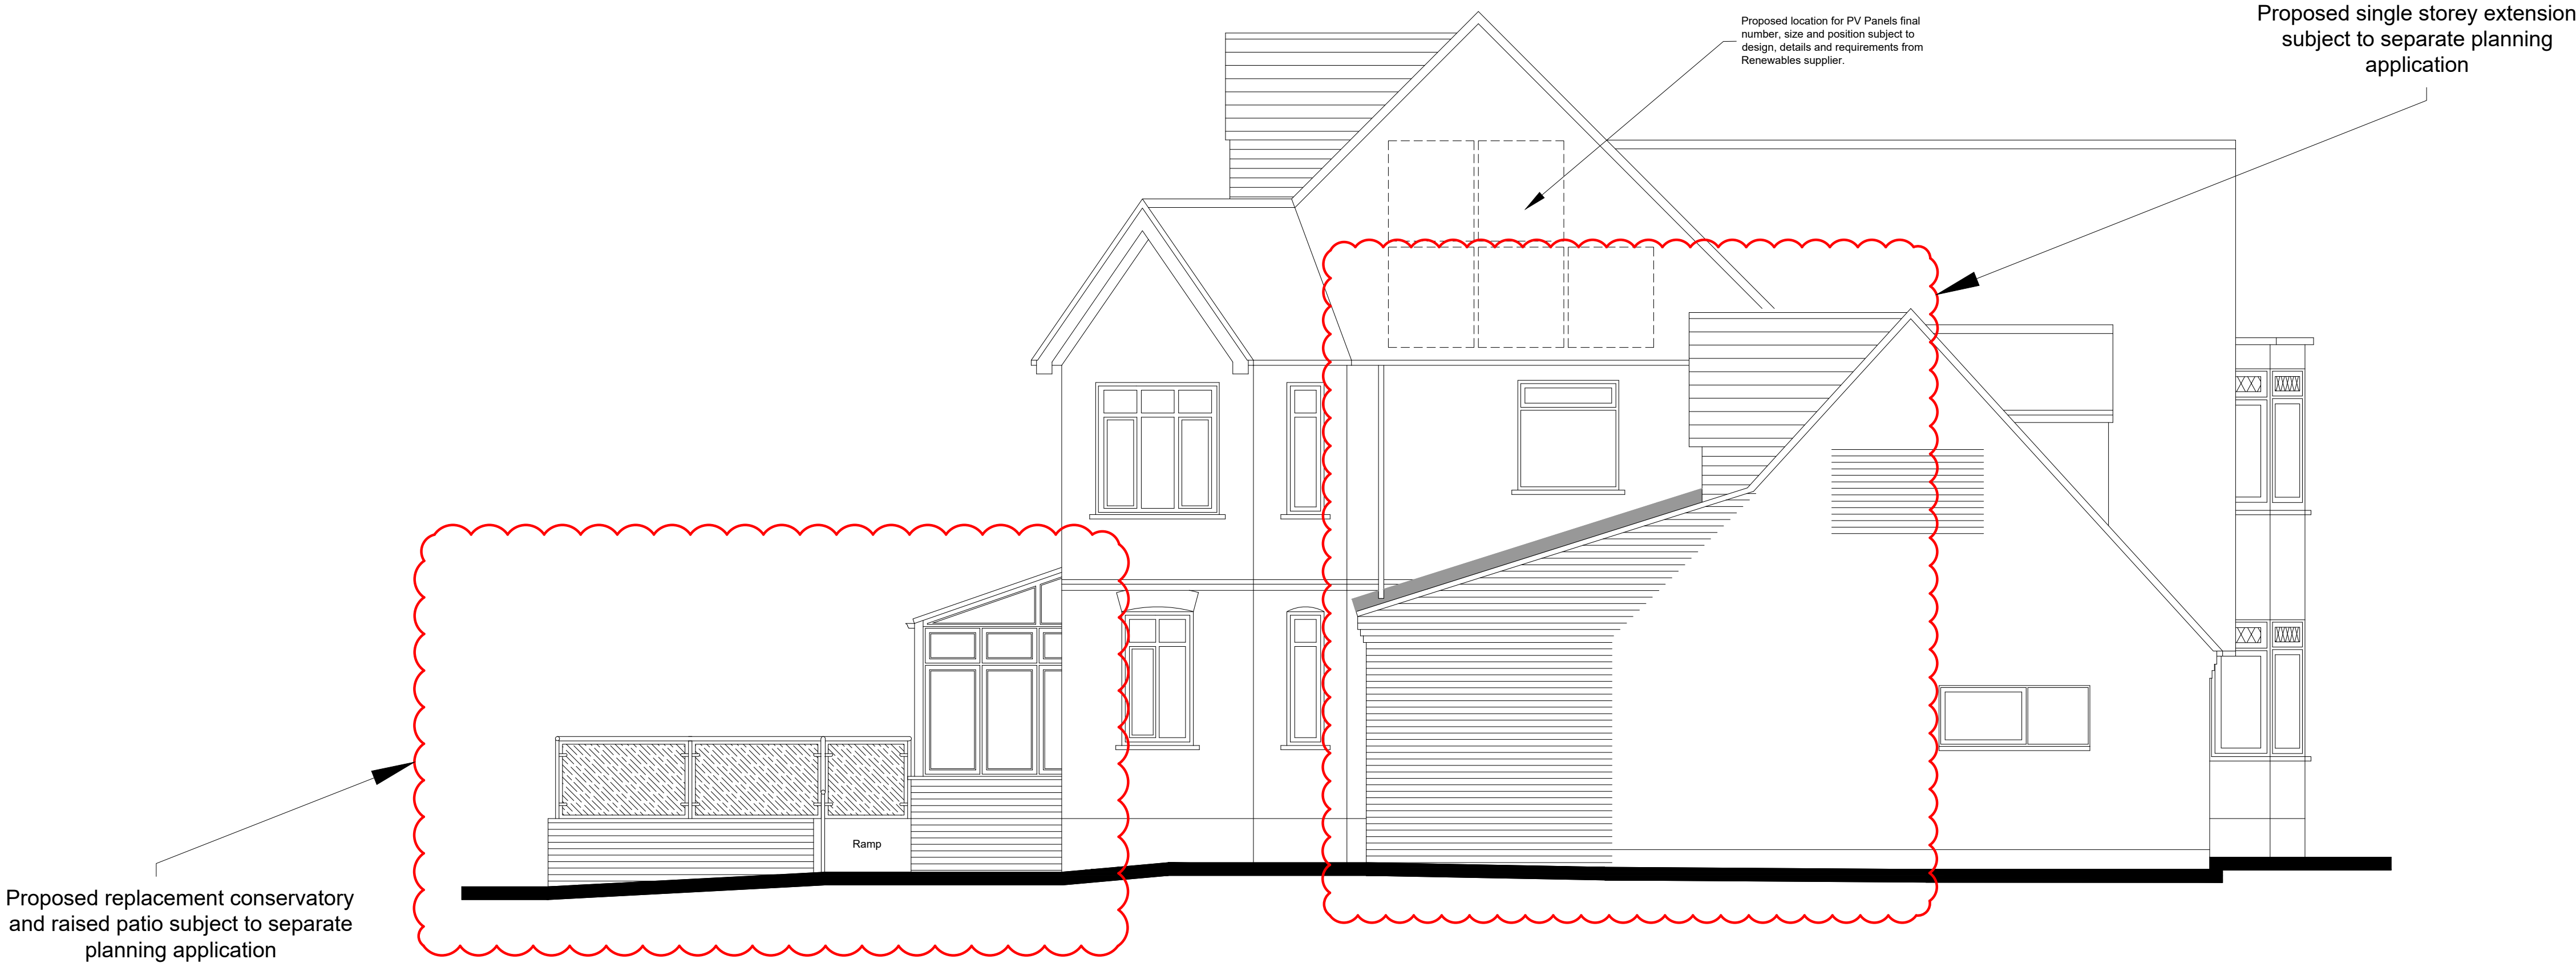

Proposed Rear Elevation (Scale 1:50)

 



kalotec
Residential Development Solutions

CLIENT Mr M Lowings		
SITE Hindon House, Emsworth		
TITLE Proposed Rear & Side Elevations - Loft Conversion		
SCALE 1:50(A1)	DRAWING NO. KALO-0226-LC05	REVISION
DATE Dec 19	CHECKED	
DRAWN		
Kalotec Limited, Camo Hall, Farnham, Hampshire, PO16 8AB Telephone: 01299 227 424 Email: info@kalotec.co.uk Website: www.kalotec.co.uk		
COPYRIGHT © KALOTEC LIMITED		