


1 0m 1 2 3 4 5 6 7 8 9 10 11 12 13 14 15 16 17 18 19 20 21

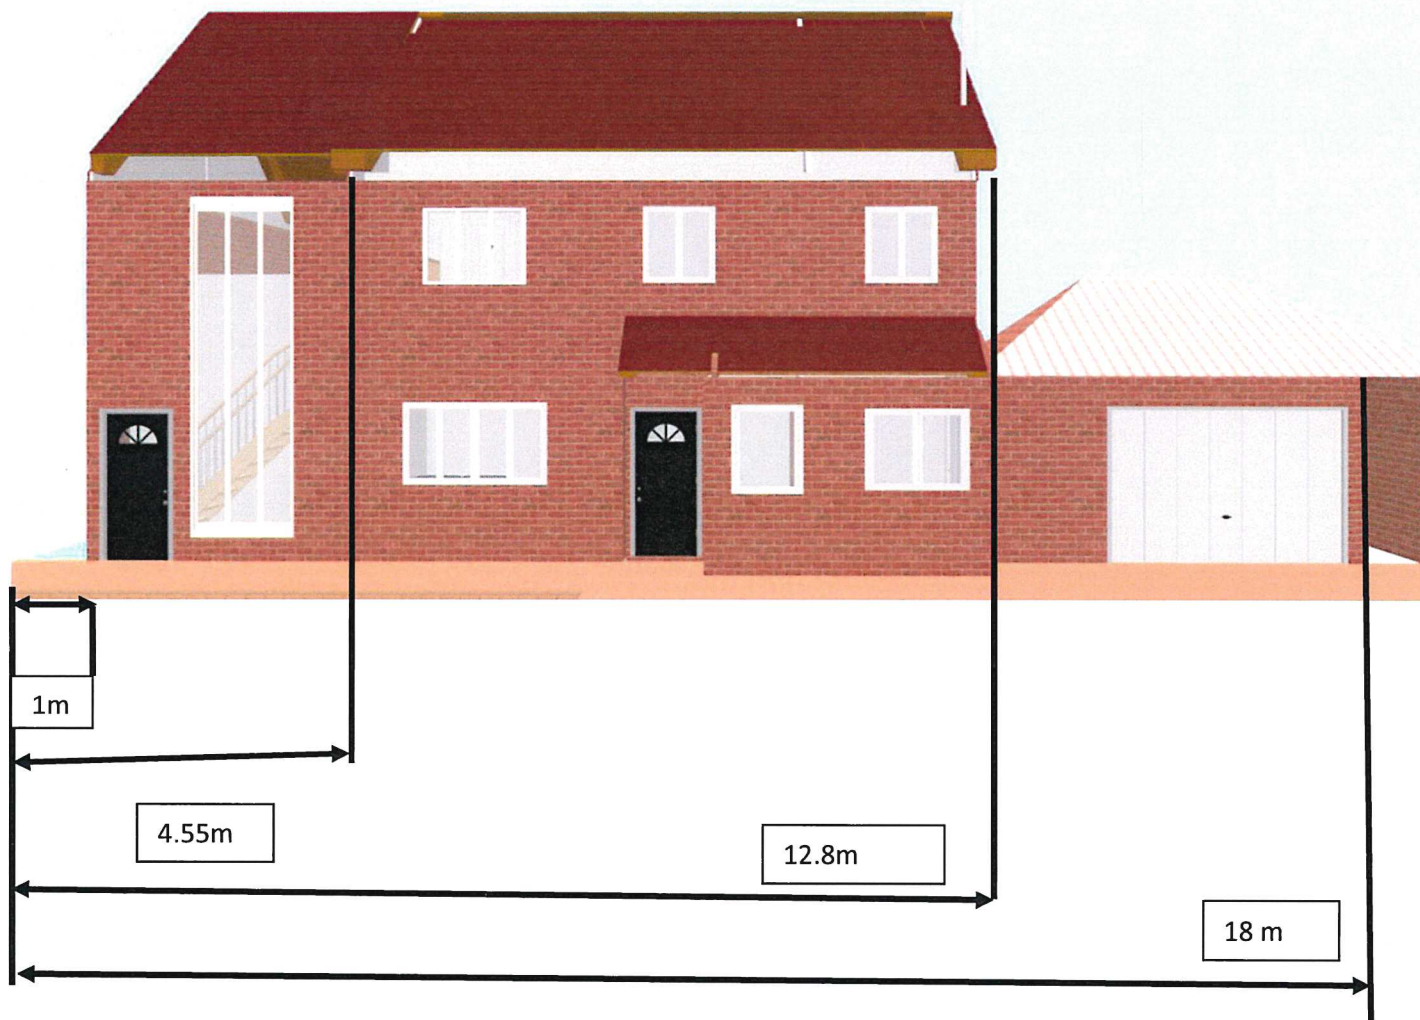

Scale 1:100
1cm=1M

FRONT ELEVATION PROPOSED

