



Philips Optivison Gen2 BVP517 LED
1050w Floodlighting Luminaire

Abacus Ltd 8 meter high root mounted
base hinged lighting columns

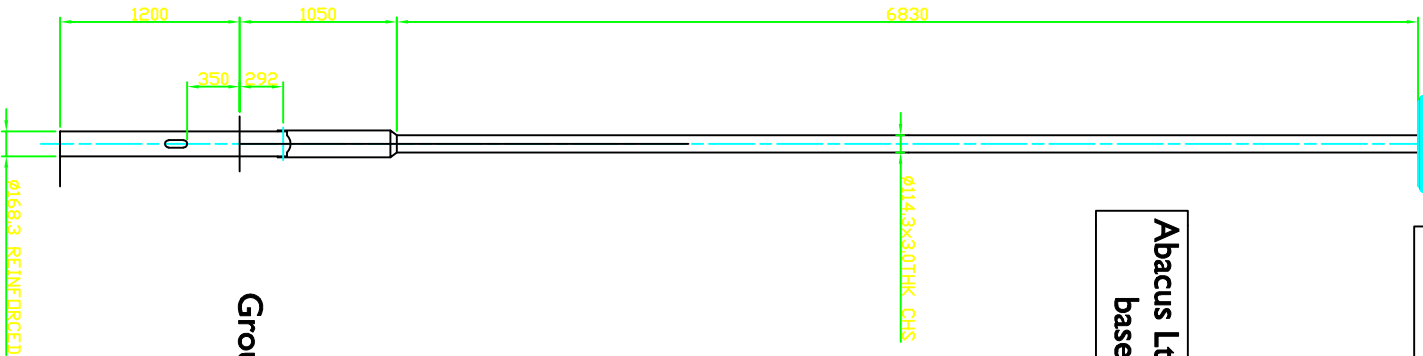


Ground Level

Front Elevation

 


Philips Optivison Gen2 BVP517 LED
1050w Floodlighting Luminaire

Abacus Ltd 8 meter high root mounted
base hinged lighting columns

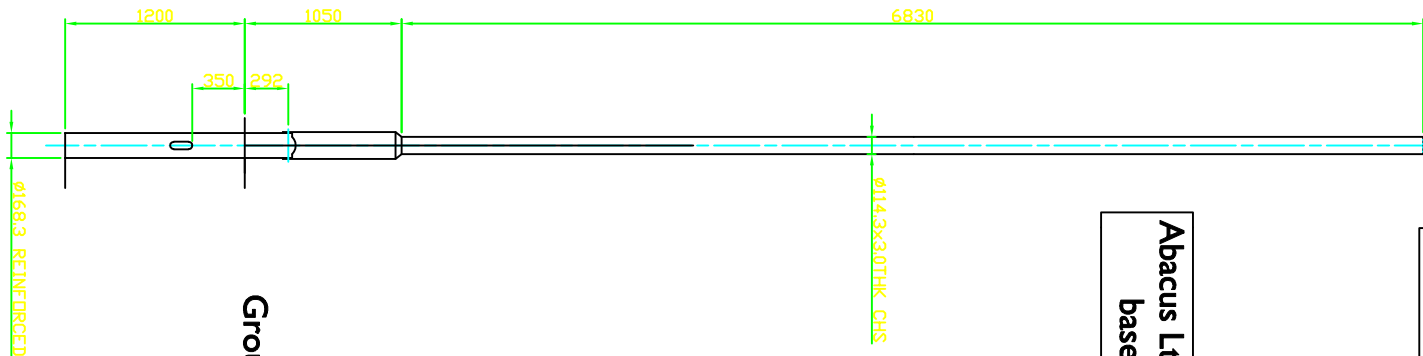

Ground Level

Side Elevation

 

Highlights Floodlighting Ltd
Unit 3 Manor Farm Court
Manor Road, Lower Sunden
LU3 3NZ

Tel : 01525 874 888
Mob : 07885 672 722
Email : mail@highlights.co.uk



Project Name:

Hayling Island Bowls Club Column Elevations

Design by:
Andy Collins

Date:
16-09-2020

Revision:
0

Drawing No:
HIB E1

Scale:
1:50@A3

.