



Ground Floor Plan
Scale 1:100

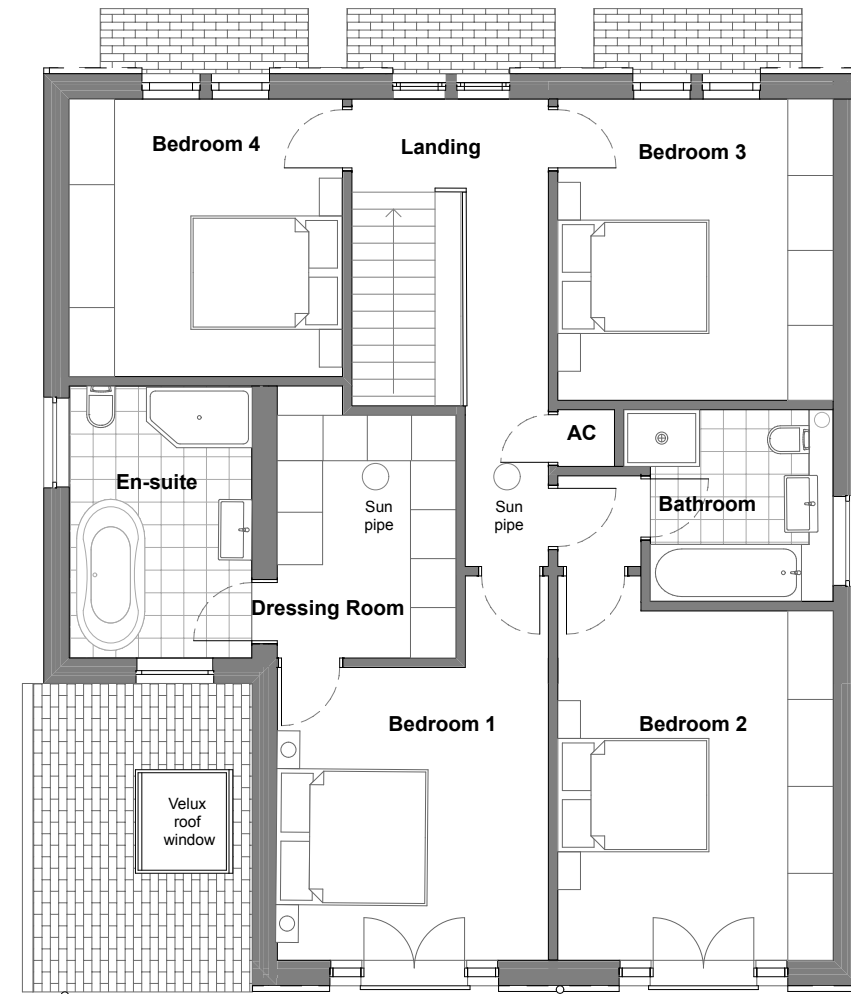

First Floor Plan
Scale 1:100

E	27.05.20	Minor changes to layout
D	08.05.17	Minor changes to layout
C	07.03.17	Minor changes to layout
B	13.02.17	Minor changes to layout and chimney removed
A	07.07.15	Additional PV panels shown

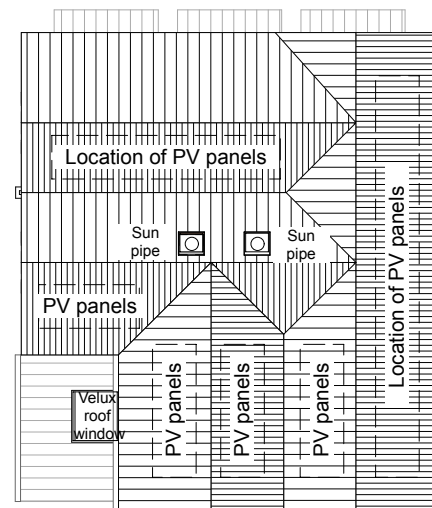

Roof Plan
Scale 1:200

Client	Ivy Lodge 5 Fourth Avenue Havant New Build House	
Architect	Innovate 4 Limited Studio 2, Villiers Road Southsea, Hampshire PO5 2HG www.innovate4.com	
Drawing	Proposed Plans	Scale 1:100@A3
Drawing No.	PL 05	Status Planning Drawing
		Revision E